
At this time this bldg may not be the most updated version

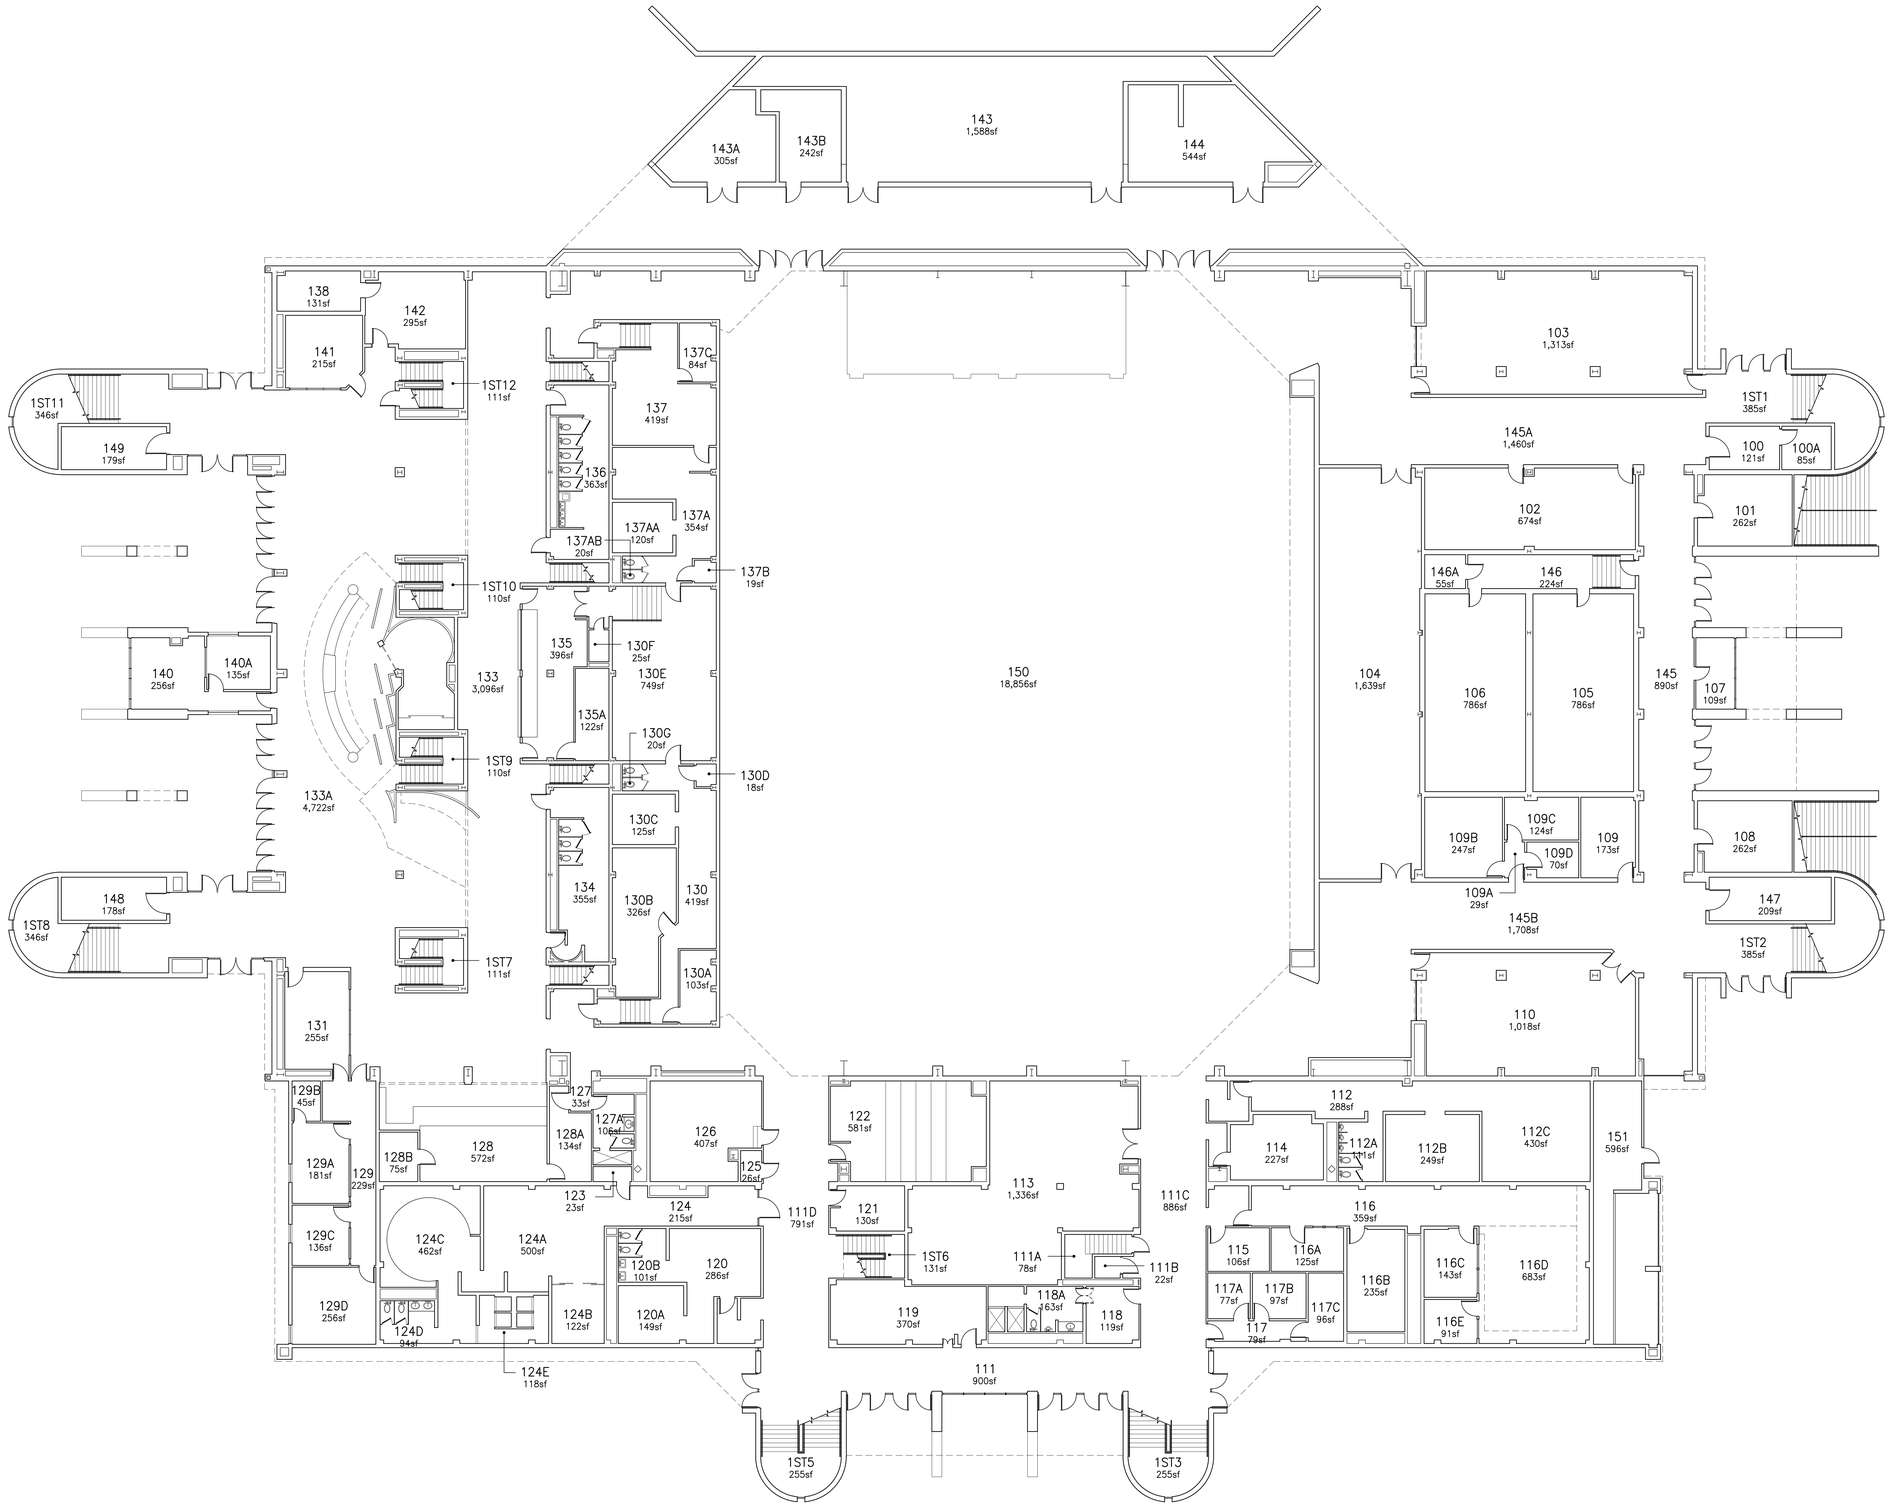

FIRST FLOOR PLAN

SCALE: 3/32" = 1'-0"

NOTE:

FOR FLR PLAN THAT IS READABLE & PRINTABLE ON 8.5X11IN SHT OF PAPER, CLICK ON THE PDF BOOKMARK & CLICK ON F0024-SMPLN(S) FIRST FLR 1PDF

LAST UPDATE: 01/06/2017 -- T.R.H

REVISIONS

NO.	DATE

JBAR - 76
FILE NO.

T.R.H.CAD 08/24/1996
DRAWN BY: DATE

FLOOR & BEAM APPROVAL
DATE

FACILITIES MANAGEMENT APPROVAL
DATE

DEPARTMENTAL APPROVAL
DATE

MASTER SPACE DWG -- FLR PLAN


BARNHILL ARENA GYTMNASTICS CENTER

" JOHN BARNHILL ARENA / BARNHILL FIELD HOUSE "

UNIVERSITY OF ARKANSAS
FACILITIES MANAGEMENT
PLANNING & DESIGN

SP1

*\ACADDWGS\F0024 BARNHILL ARENA GYMNASTICS CENTER\SPACE DWGS\F0024-FII SP1-FIRST FLR 1DWG

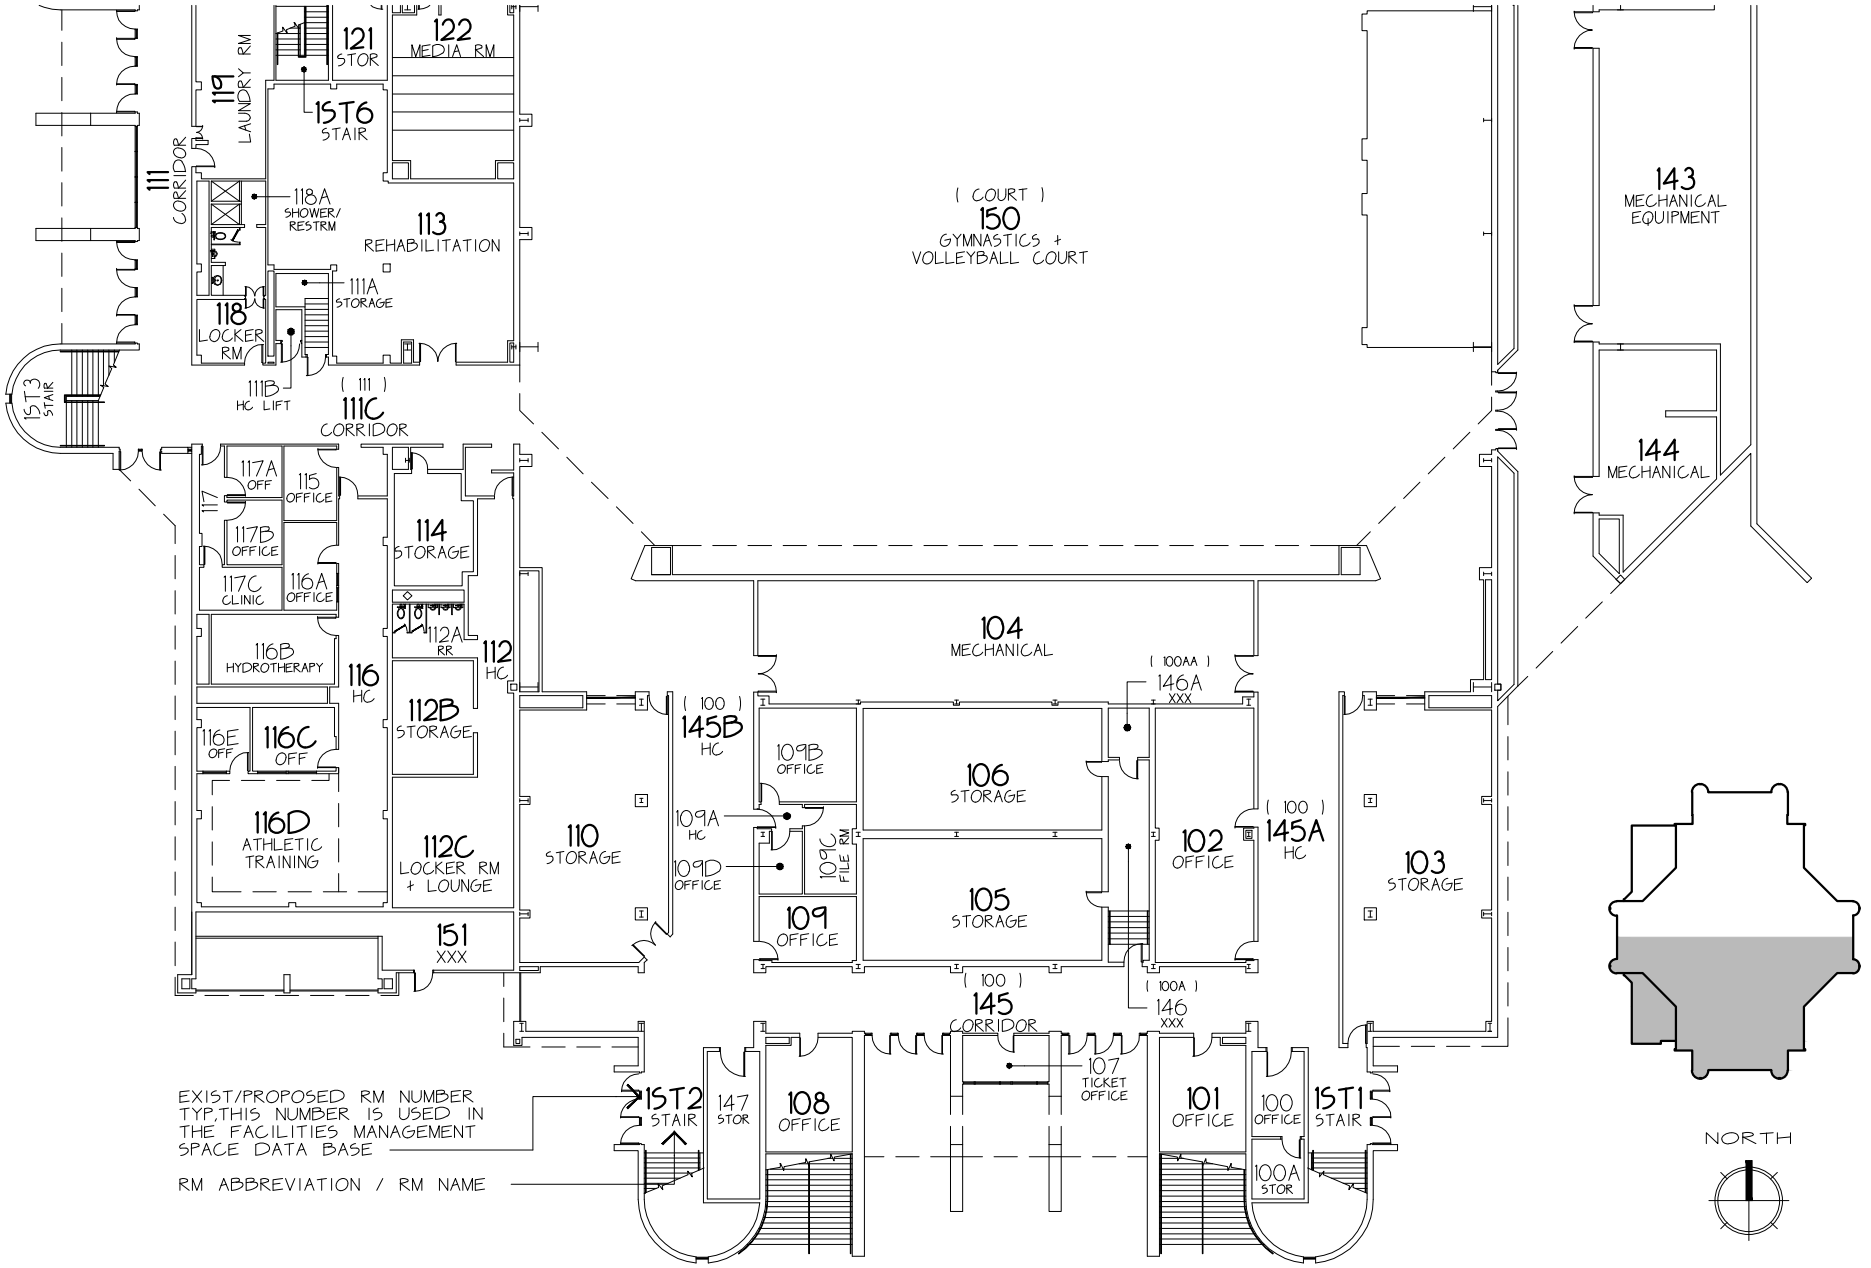


BARNHILL ARENA GYMNASTIC CENTER

" JOHN BARNHILL ARENA / BARNHILL FIELD HOUSE "

FIRST FLR

DWG LOCATION -- *:\ACADDWGS\F0024 BARNHILL ARENA GYMNASTICS CENTER\CURRENT FLR PLANS\F0024-SMPLNS.DWG
LAST UPDATE -- 01/05/2017

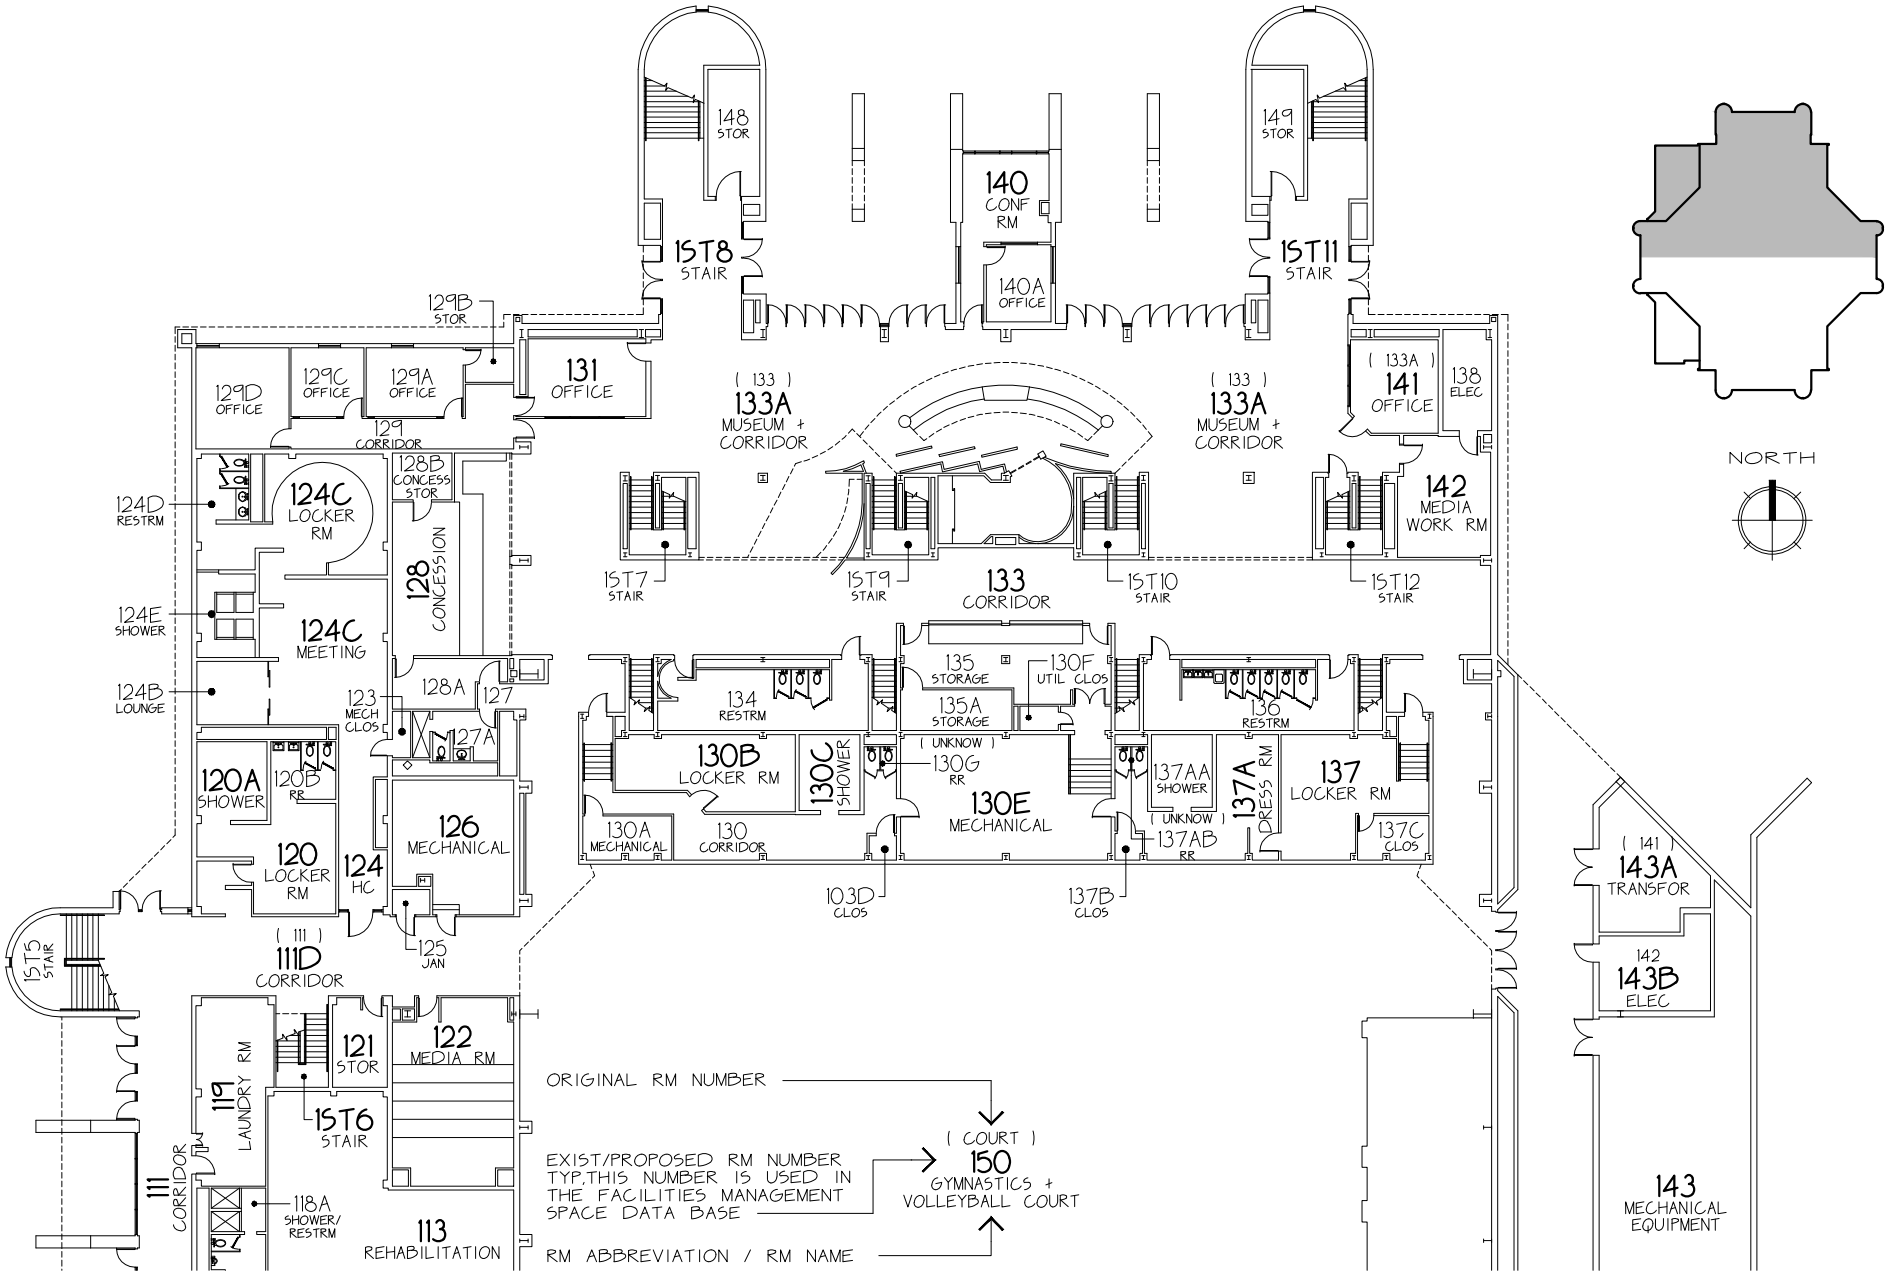


BARNHILL ARENA GYMNASTIC CENTER

" JOHN BARNHILL ARENA / BARNHILL FIELD HOUSE "

FIRST FLR

DWG LOCATION -- *:\ACADDWGS\F0024 BARNHILL ARENA GYMNASTICS CENTER\CURRENT FLR PLANS\F0024-SMPLNS.DWG
LAST UPDATE -- 01/05/2017

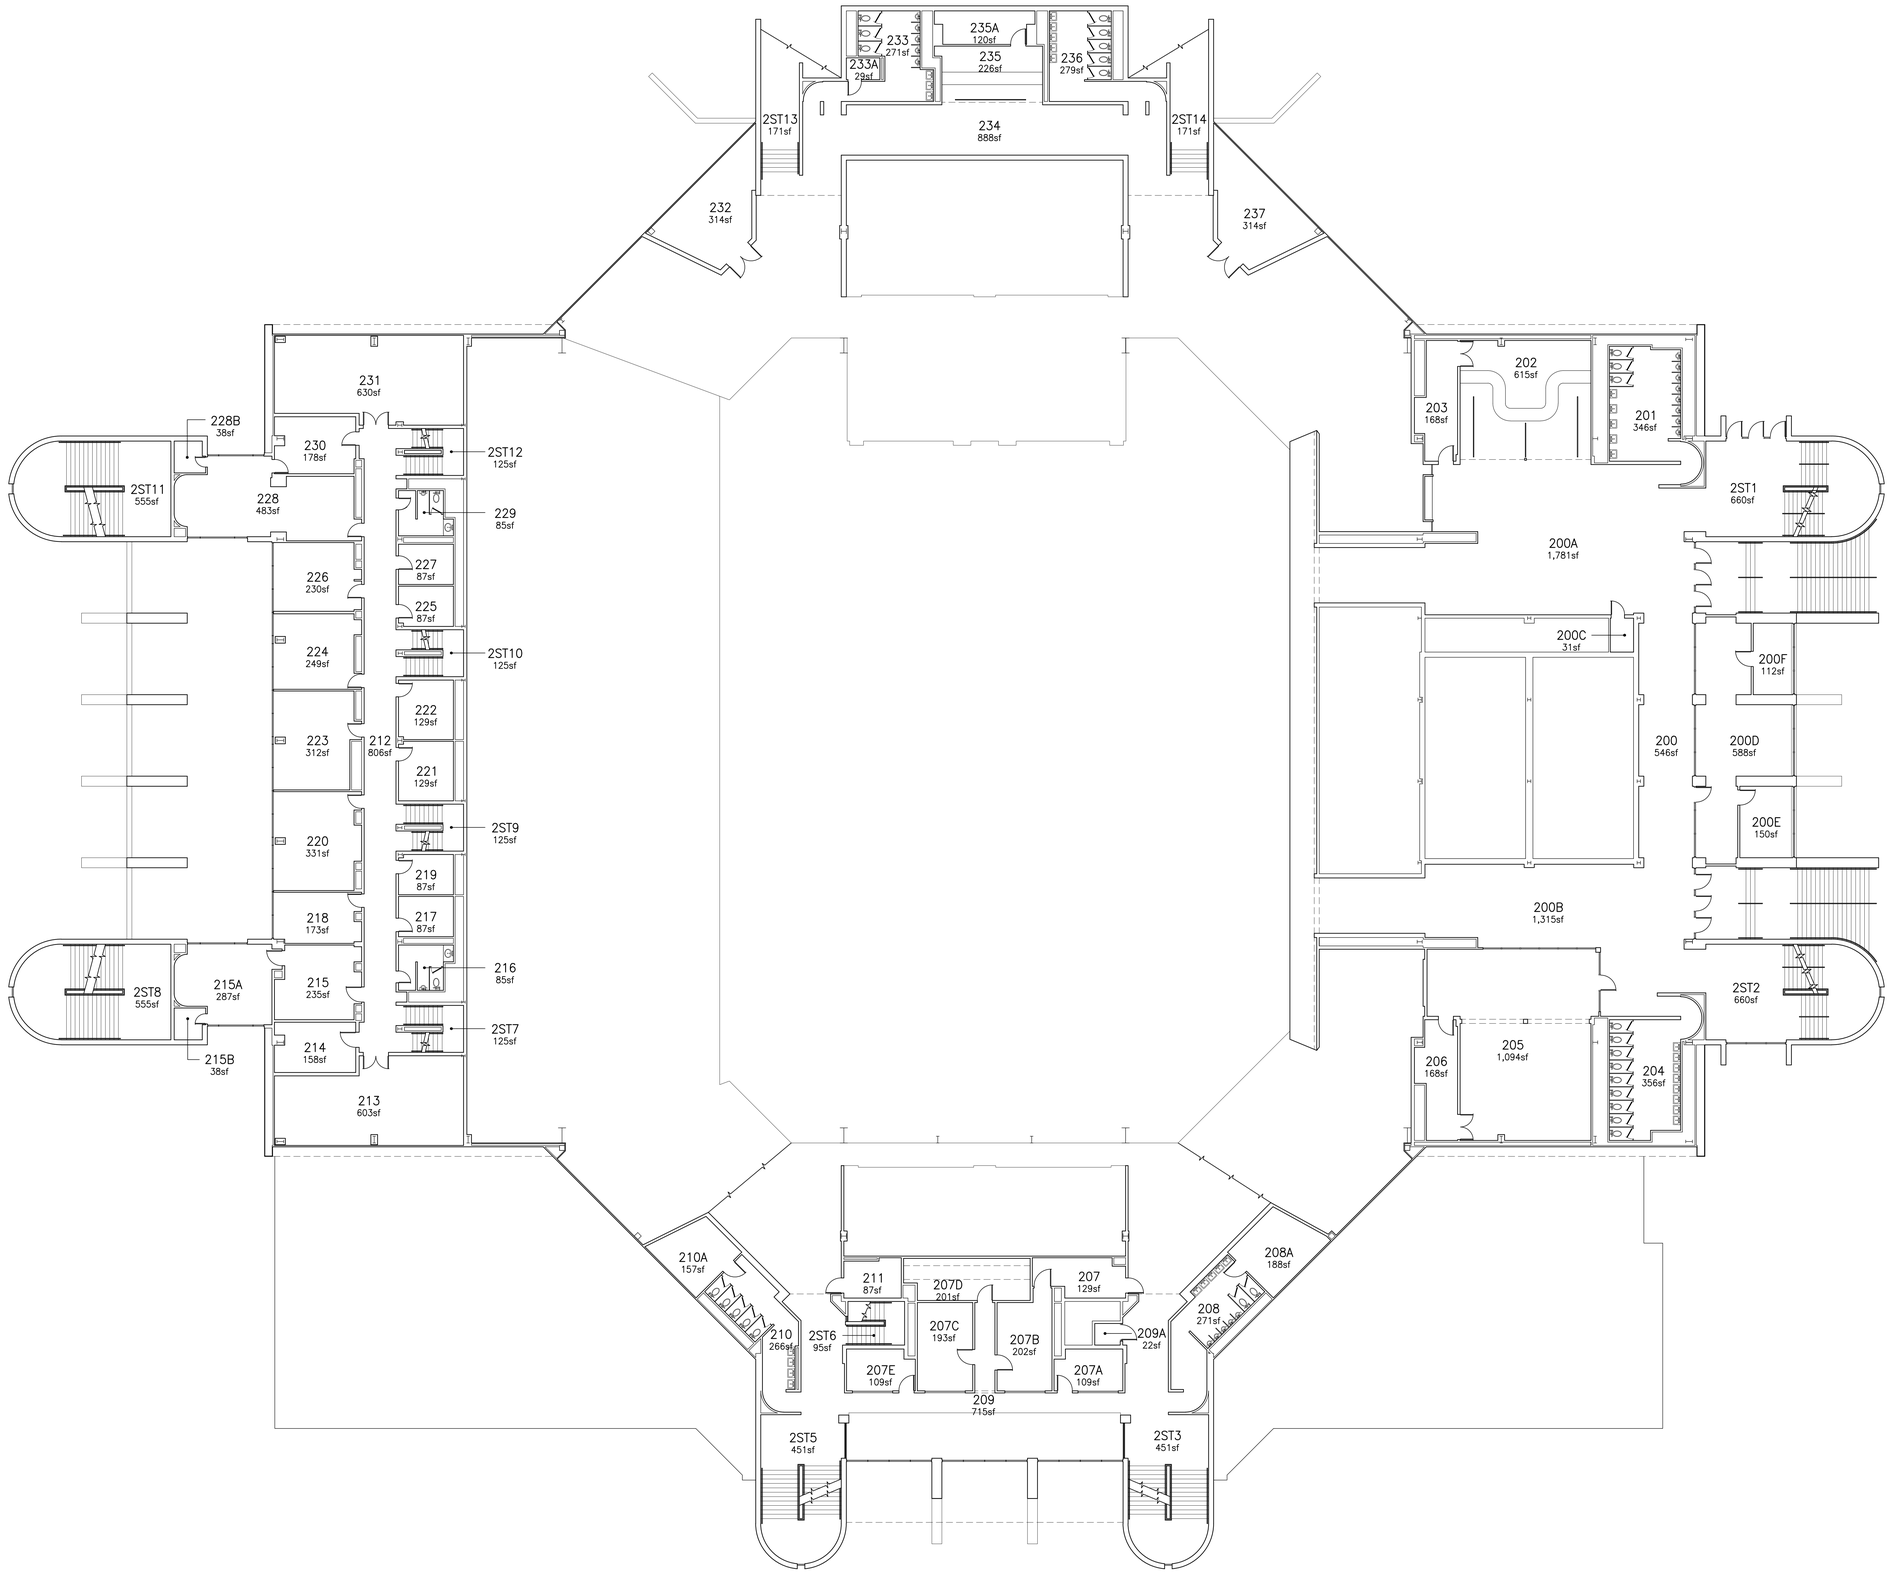

SECOND FLOOR PLAN

SCALE: 3/32" = 1'-0"

NOTE:

FOR FLR PLAN THAT IS READABLE + PRINTABLE ON 8.5X11IN SHT OF PAPER, CLICK ON THE PDF BOOKMARK + CLICK ON F0024-SMPLN51 SEC1BD FLR 1.PDF

LAST UPDATE: 01/04/2017 -- T.R.H

\\CADDWGS\F0024 BARNHILL ARENA GYMNASTICS CENTER\SPACE DWGS\F0024-F21 SP2-SECOND FLR 1.DWG

REVISIONS

NO.	DATE

JBAR - 76
FILE NO.

T.R.H.CAD 08/24/1996
REVISED BY: DATE

FLOOR & BEAM APPROVAL
DATE

FACILITIES MANAGEMENT APPROVAL
DATE

DEPARTMENTAL APPROVAL
DEPARTMENTAL APPROVAL
DATE


MASTER SPACE DWG -- FLR PLAN

BARNHILL ARENA

" JOHN BARNHILL ARENA / BARNHILL FIELD HOUSE "

UNIVERSITY OF ARKANSAS
FACILITIES MANAGEMENT
PLANNING & DESIGN

SP2

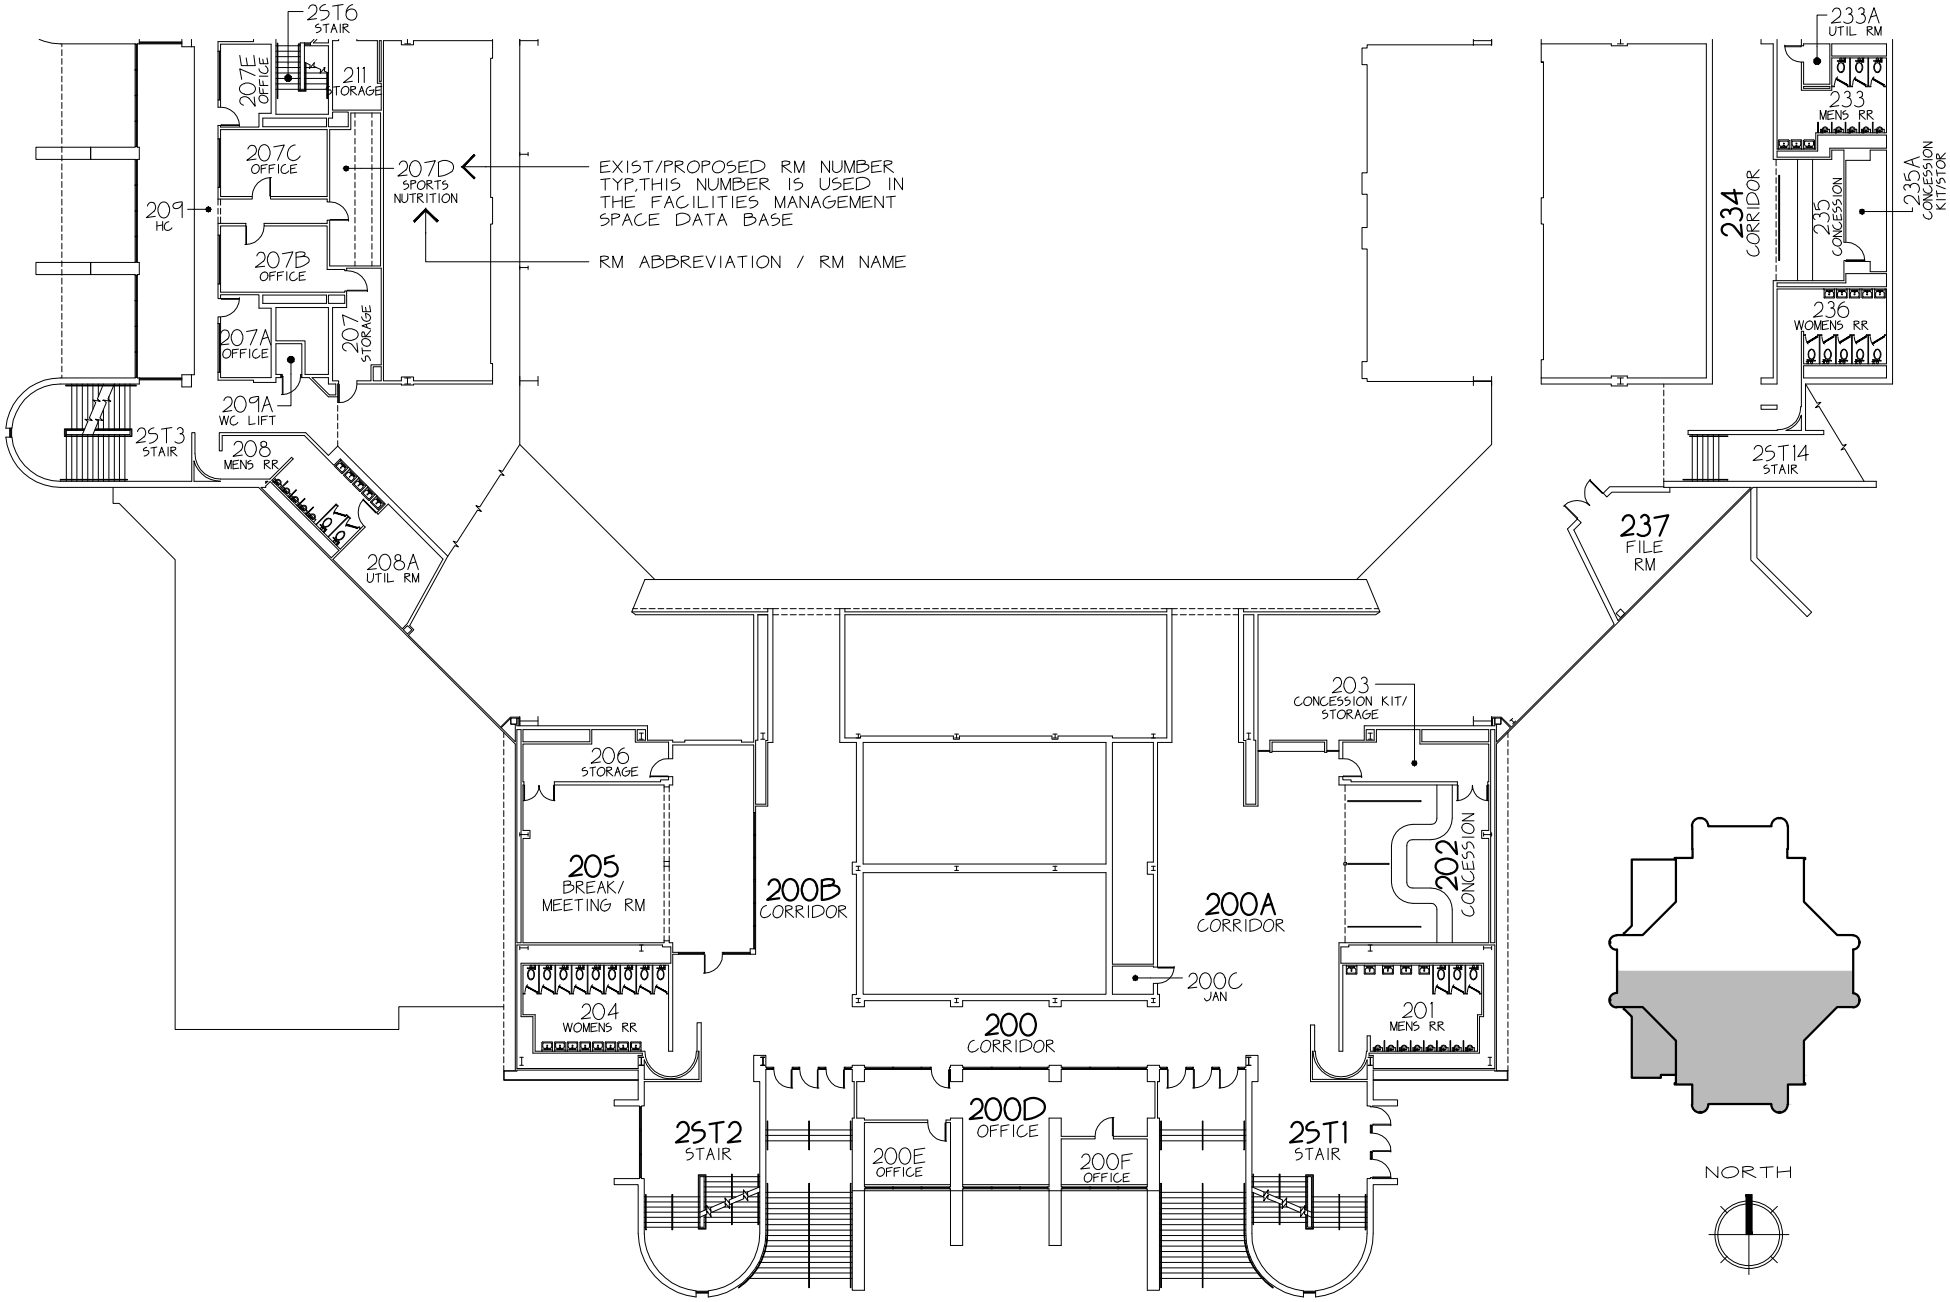


BARNHILL ARENA GYMNASTIC CENTER

" JOHN BARNHILL ARENA / BARNHILL FIELD HOUSE "

SECOND FLR

DWG LOCATION -- *:\ACADDWGS\F0024 BARNHILL ARENA GYMNASTICS CENTER\CURRENT FLR PLANS\F0024-SMPLNS.DWG
LAST UPDATE -- 01/05/2017

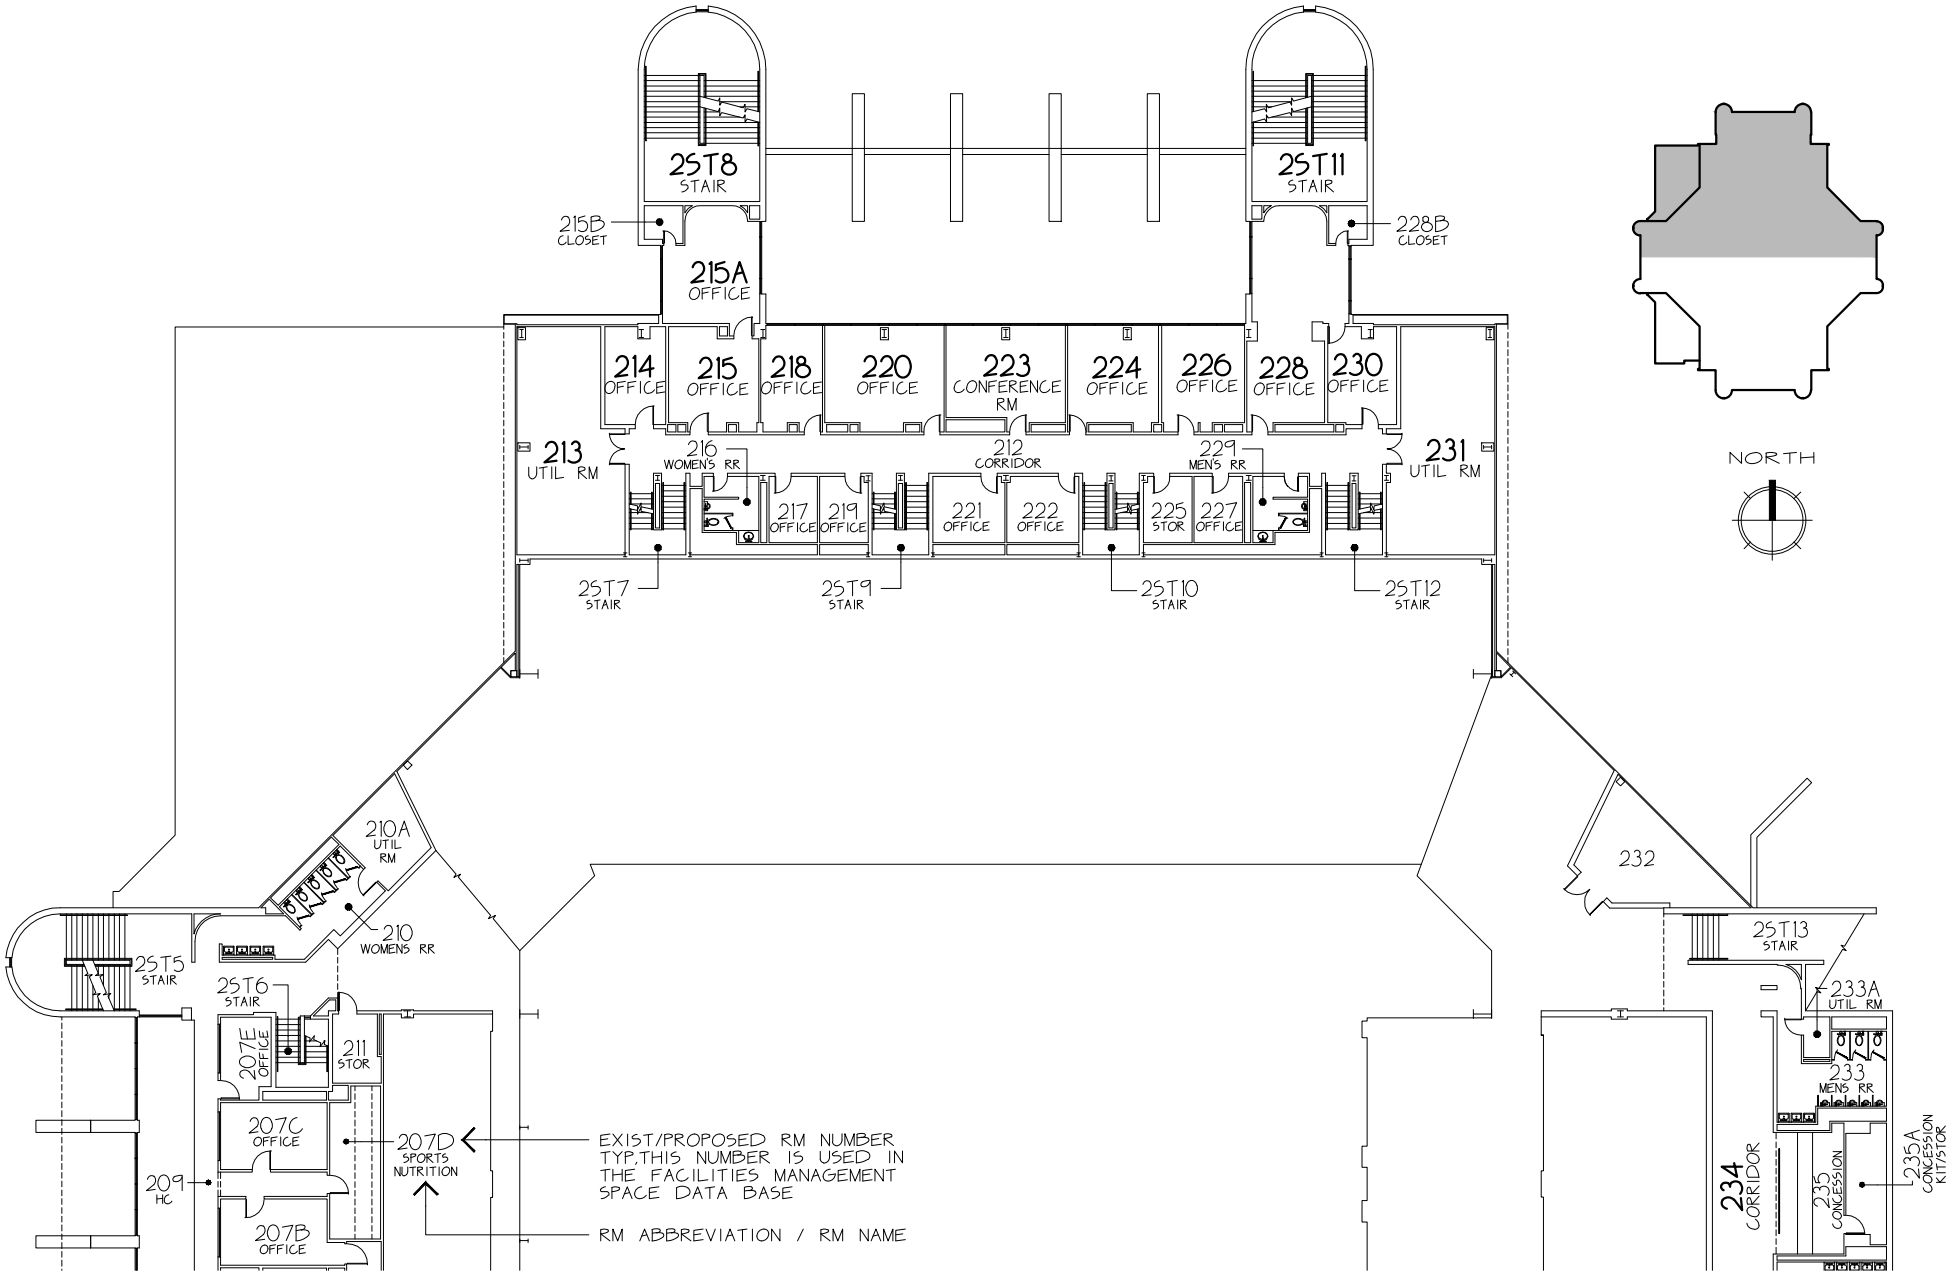


BARNHILL ARENA GYMNASTIC CENTER

" JOHN BARNHILL ARENA / BARNHILL FIELD HOUSE "

SECOND FLR

DWG LOCATION -- *:\ACADDWGS\F0024 BARNHILL ARENA GYMNASTICS CENTER\CURRENT FLR PLANS\F0024-SMPLNS.DWG
LAST UPDATE -- 01/05/2017

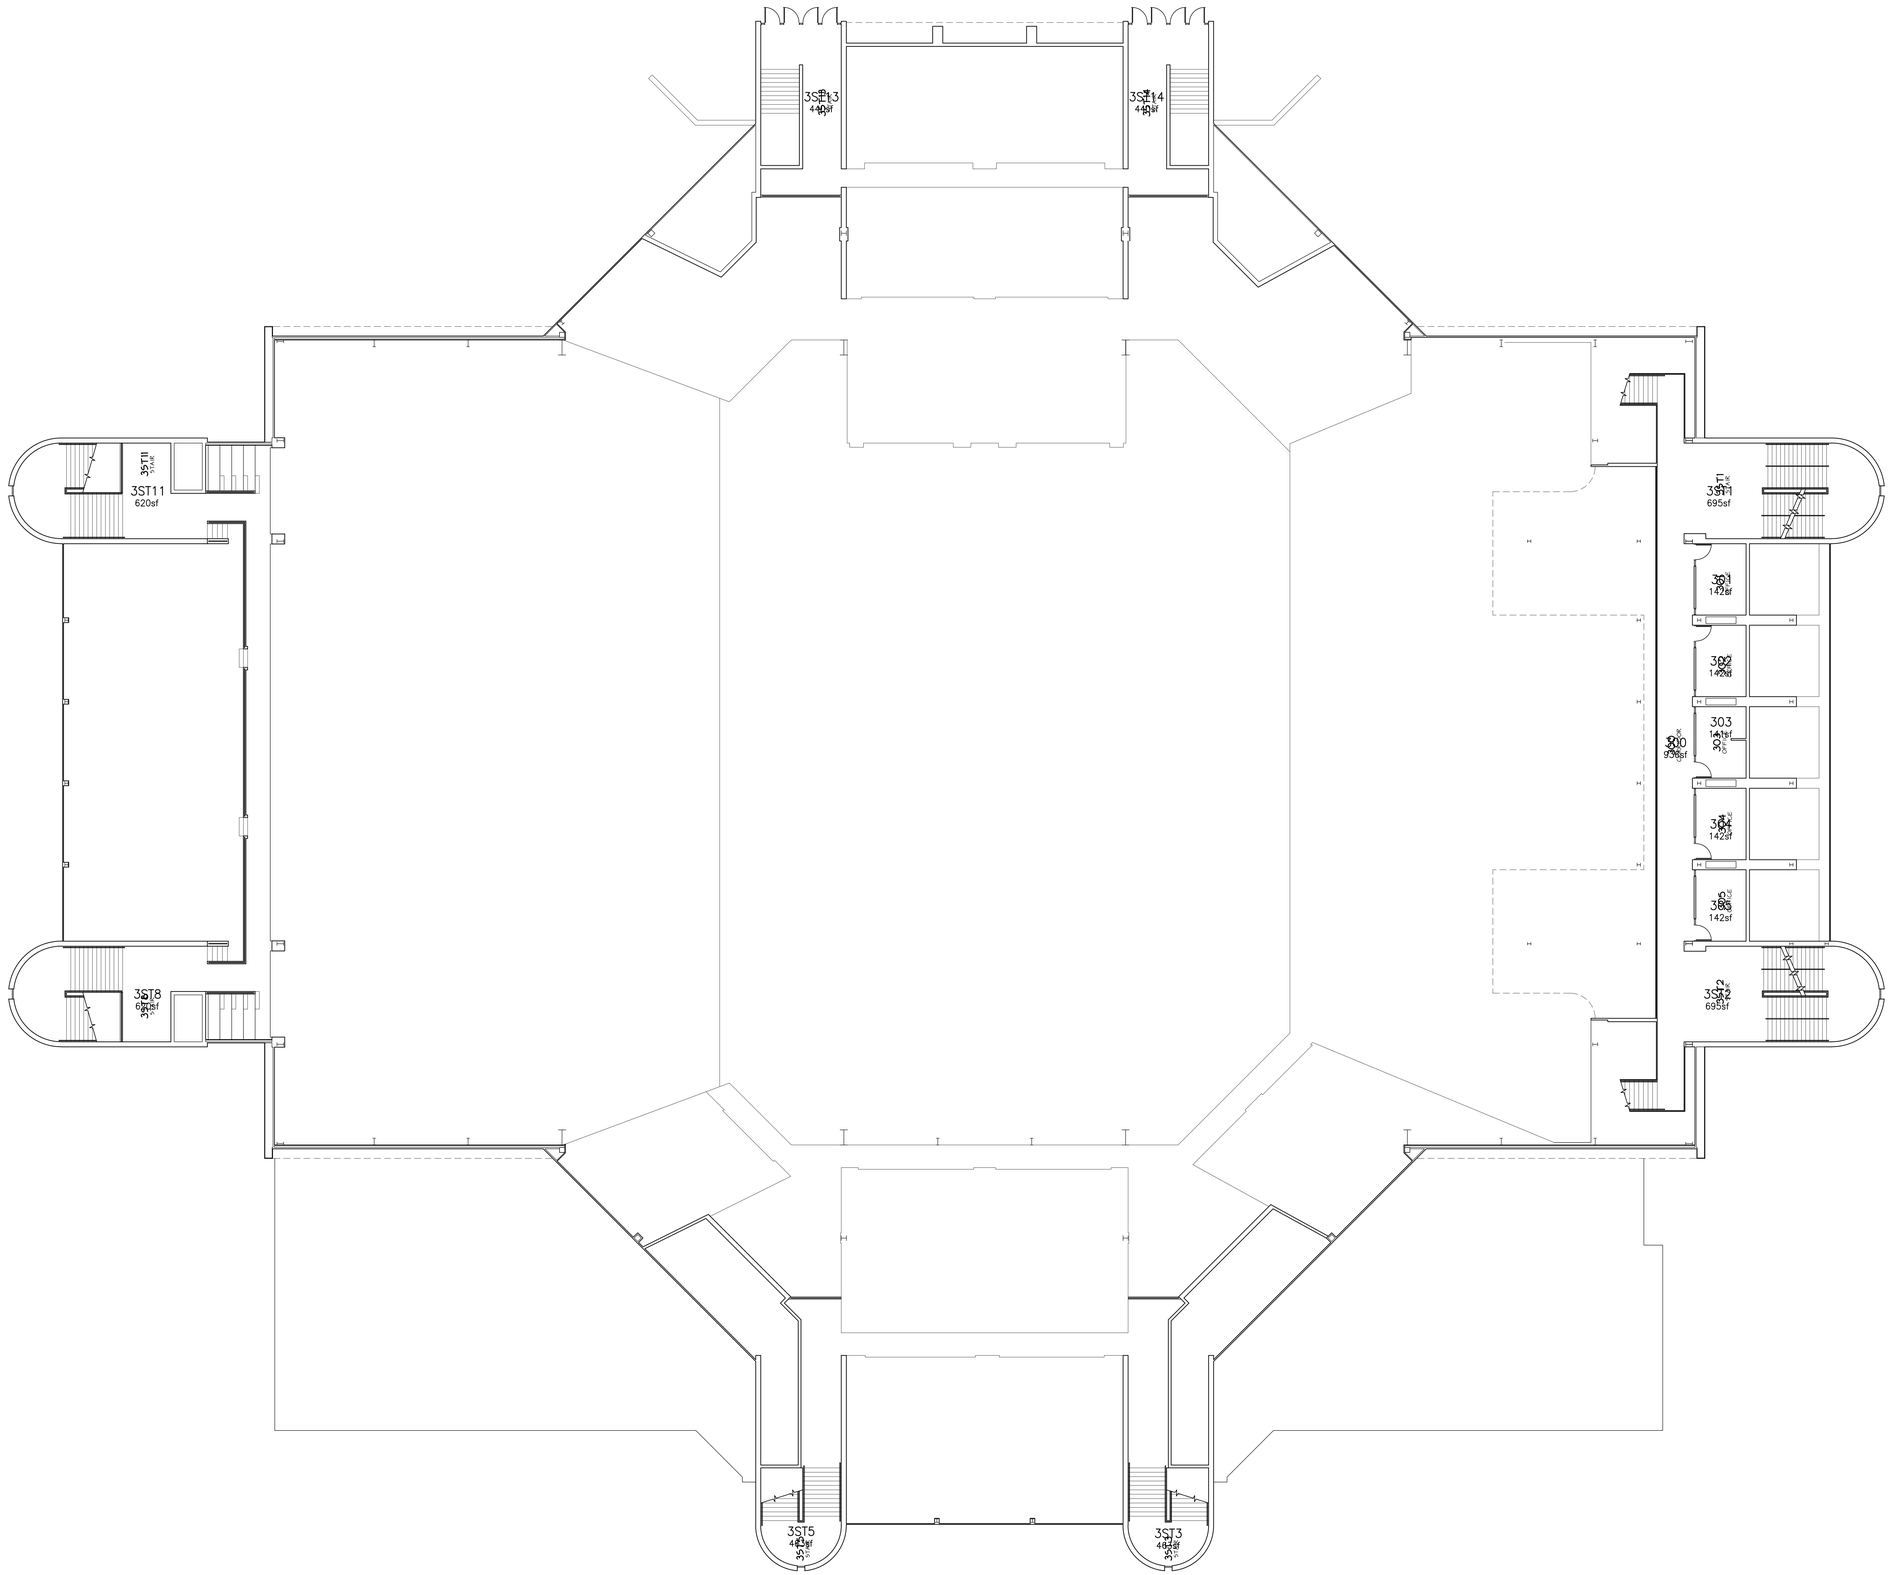

THIRD FLOOR PLAN

SCALE: 3/32" = 1'-0"

NOTE:

FOR FLR PLAN THAT IS READABLE + PRINTABLE ON 8.5X11IN SHT OF PAPER, CLICK ON THE PDF BOOKMARK + CLICK ON F0024-SMPLN51 THIRD FLR 1.PDF

LAST UPDATE: 01/04/2017 -- T.R.H

*:\ACADDWGS\F0024 BARNHILL ARENA GYMNASTICS CENTER\SPACE DWGS\F0024-F31 SP3-THIRD FLR 1.DWG

REVISIONS

NO.	DATE

JBAR - 76
FILE NO.

T.R.H.CAD 08/24/1996
DRAWN BY: DATE

FLOORS & BEAMS APPROVAL
DATE

FACILITIES MANAGEMENT APPROVAL
DATE

DEPARTMENTAL APPROVAL
DEPARTMENTAL APPROVAL
DATE


MASTER SPACE DWG -- FLR PLAN

BARNHILL ARENA GYTMNASTICS CENTER

" JOHN BARNHILL ARENA / BARNHILL FIELD HOUSE "

UNIVERSITY OF ARKANSAS
FACILITIES MANAGEMENT PLANNING & DESIGN

SP3

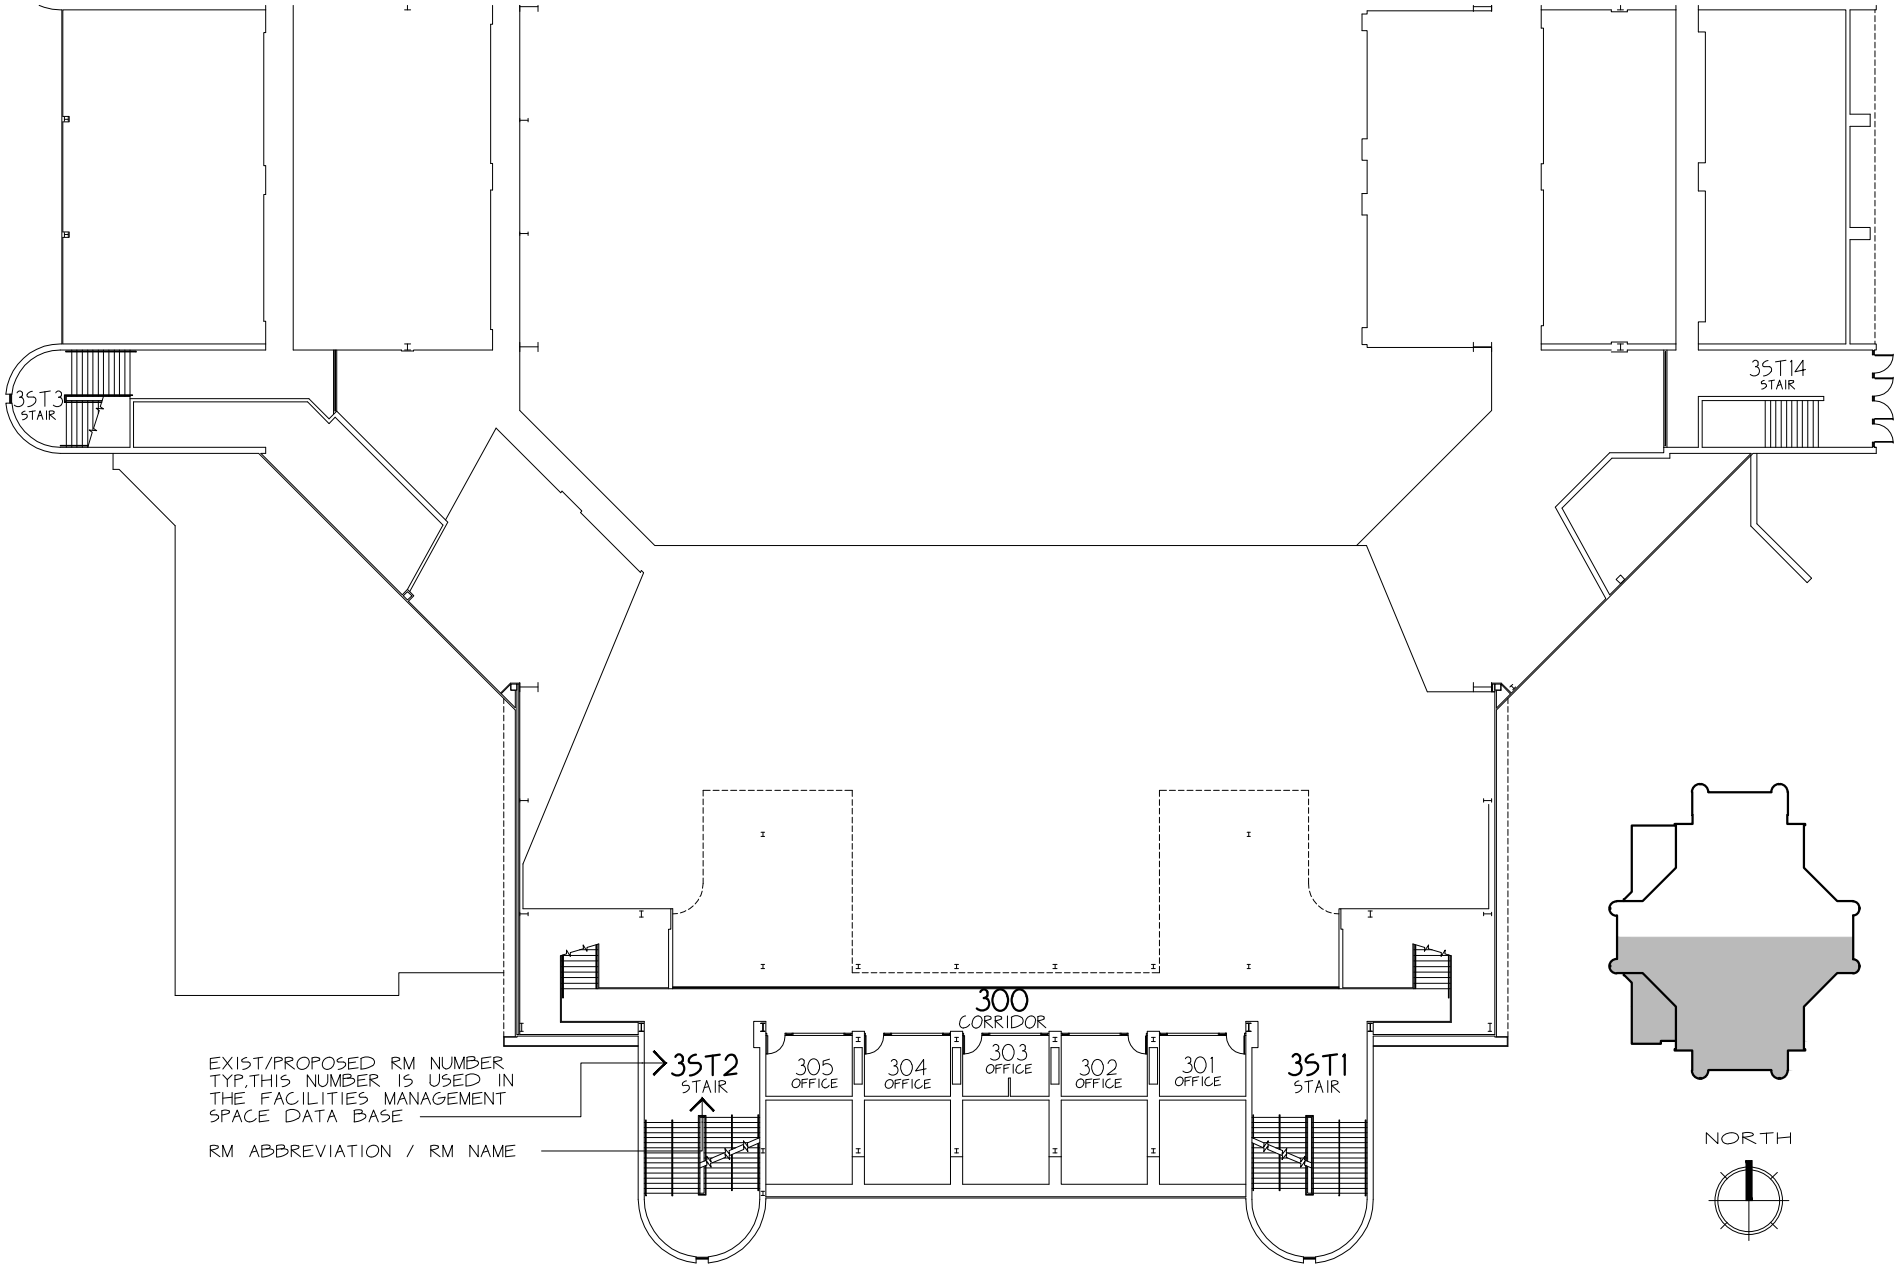


BARNHILL ARENA GYMNASTIC CENTER

" JOHN BARNHILL ARENA / BARNHILL FIELD HOUSE "

THIRD FLR

DWG LOCATION -- *:\ACADDWGS\F0024 BARNHILL ARENA GYMNASTICS CENTER\CURRENT FLR PLANS\F0024-SMPLNS.DWG
LAST UPDATE -- 01/05/2017

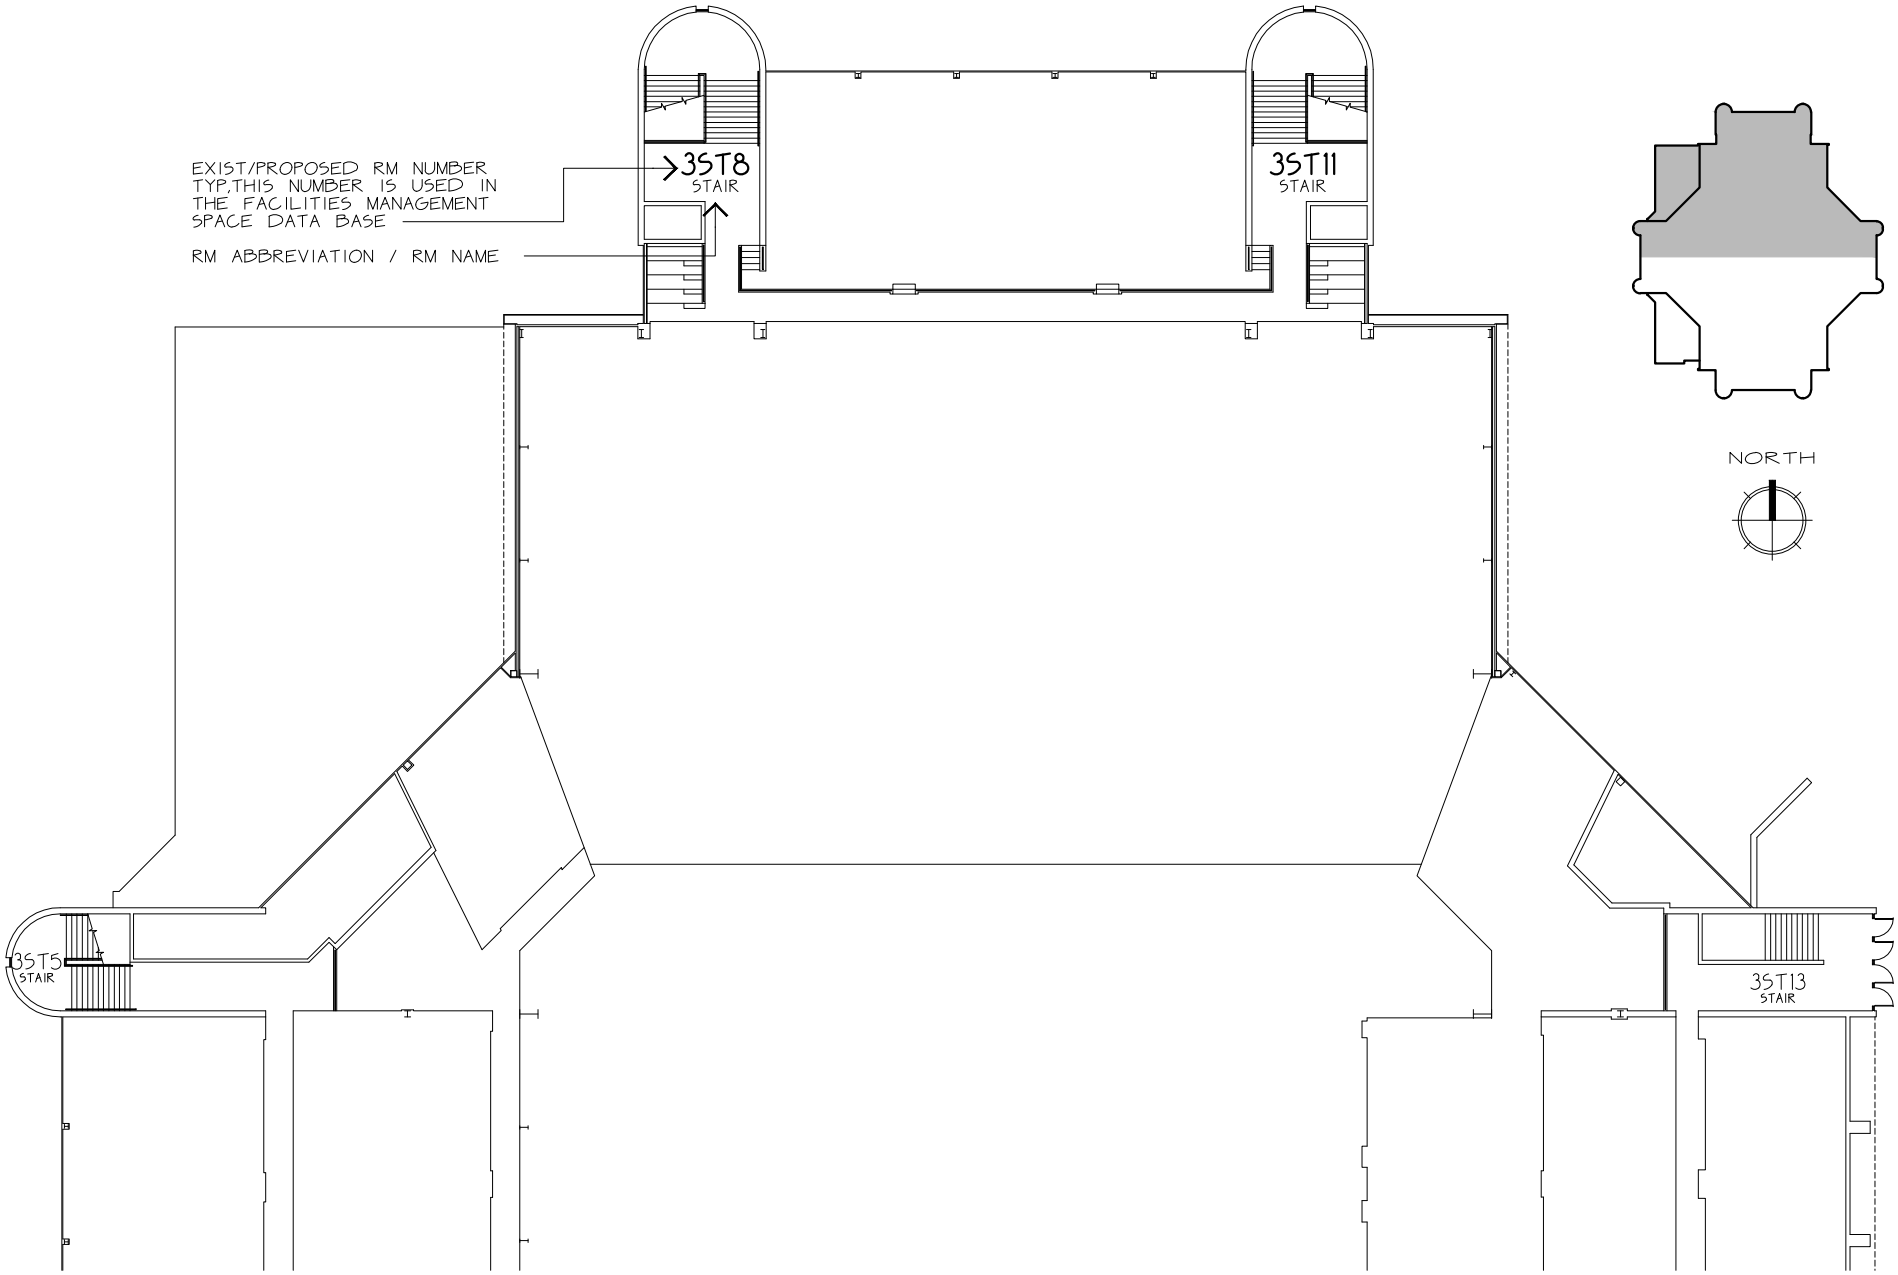


BARNHILL ARENA GYMNASTIC CENTER

" JOHN BARNHILL ARENA / BARNHILL FIELD HOUSE "

THIRD FLR

DWG LOCATION -- *:\ACADDWGS\F0024 BARNHILL ARENA GYMNASTICS CENTER\CURRENT FLR PLANS\F0024-SMPLNS.DWG
LAST UPDATE -- 01/05/2017

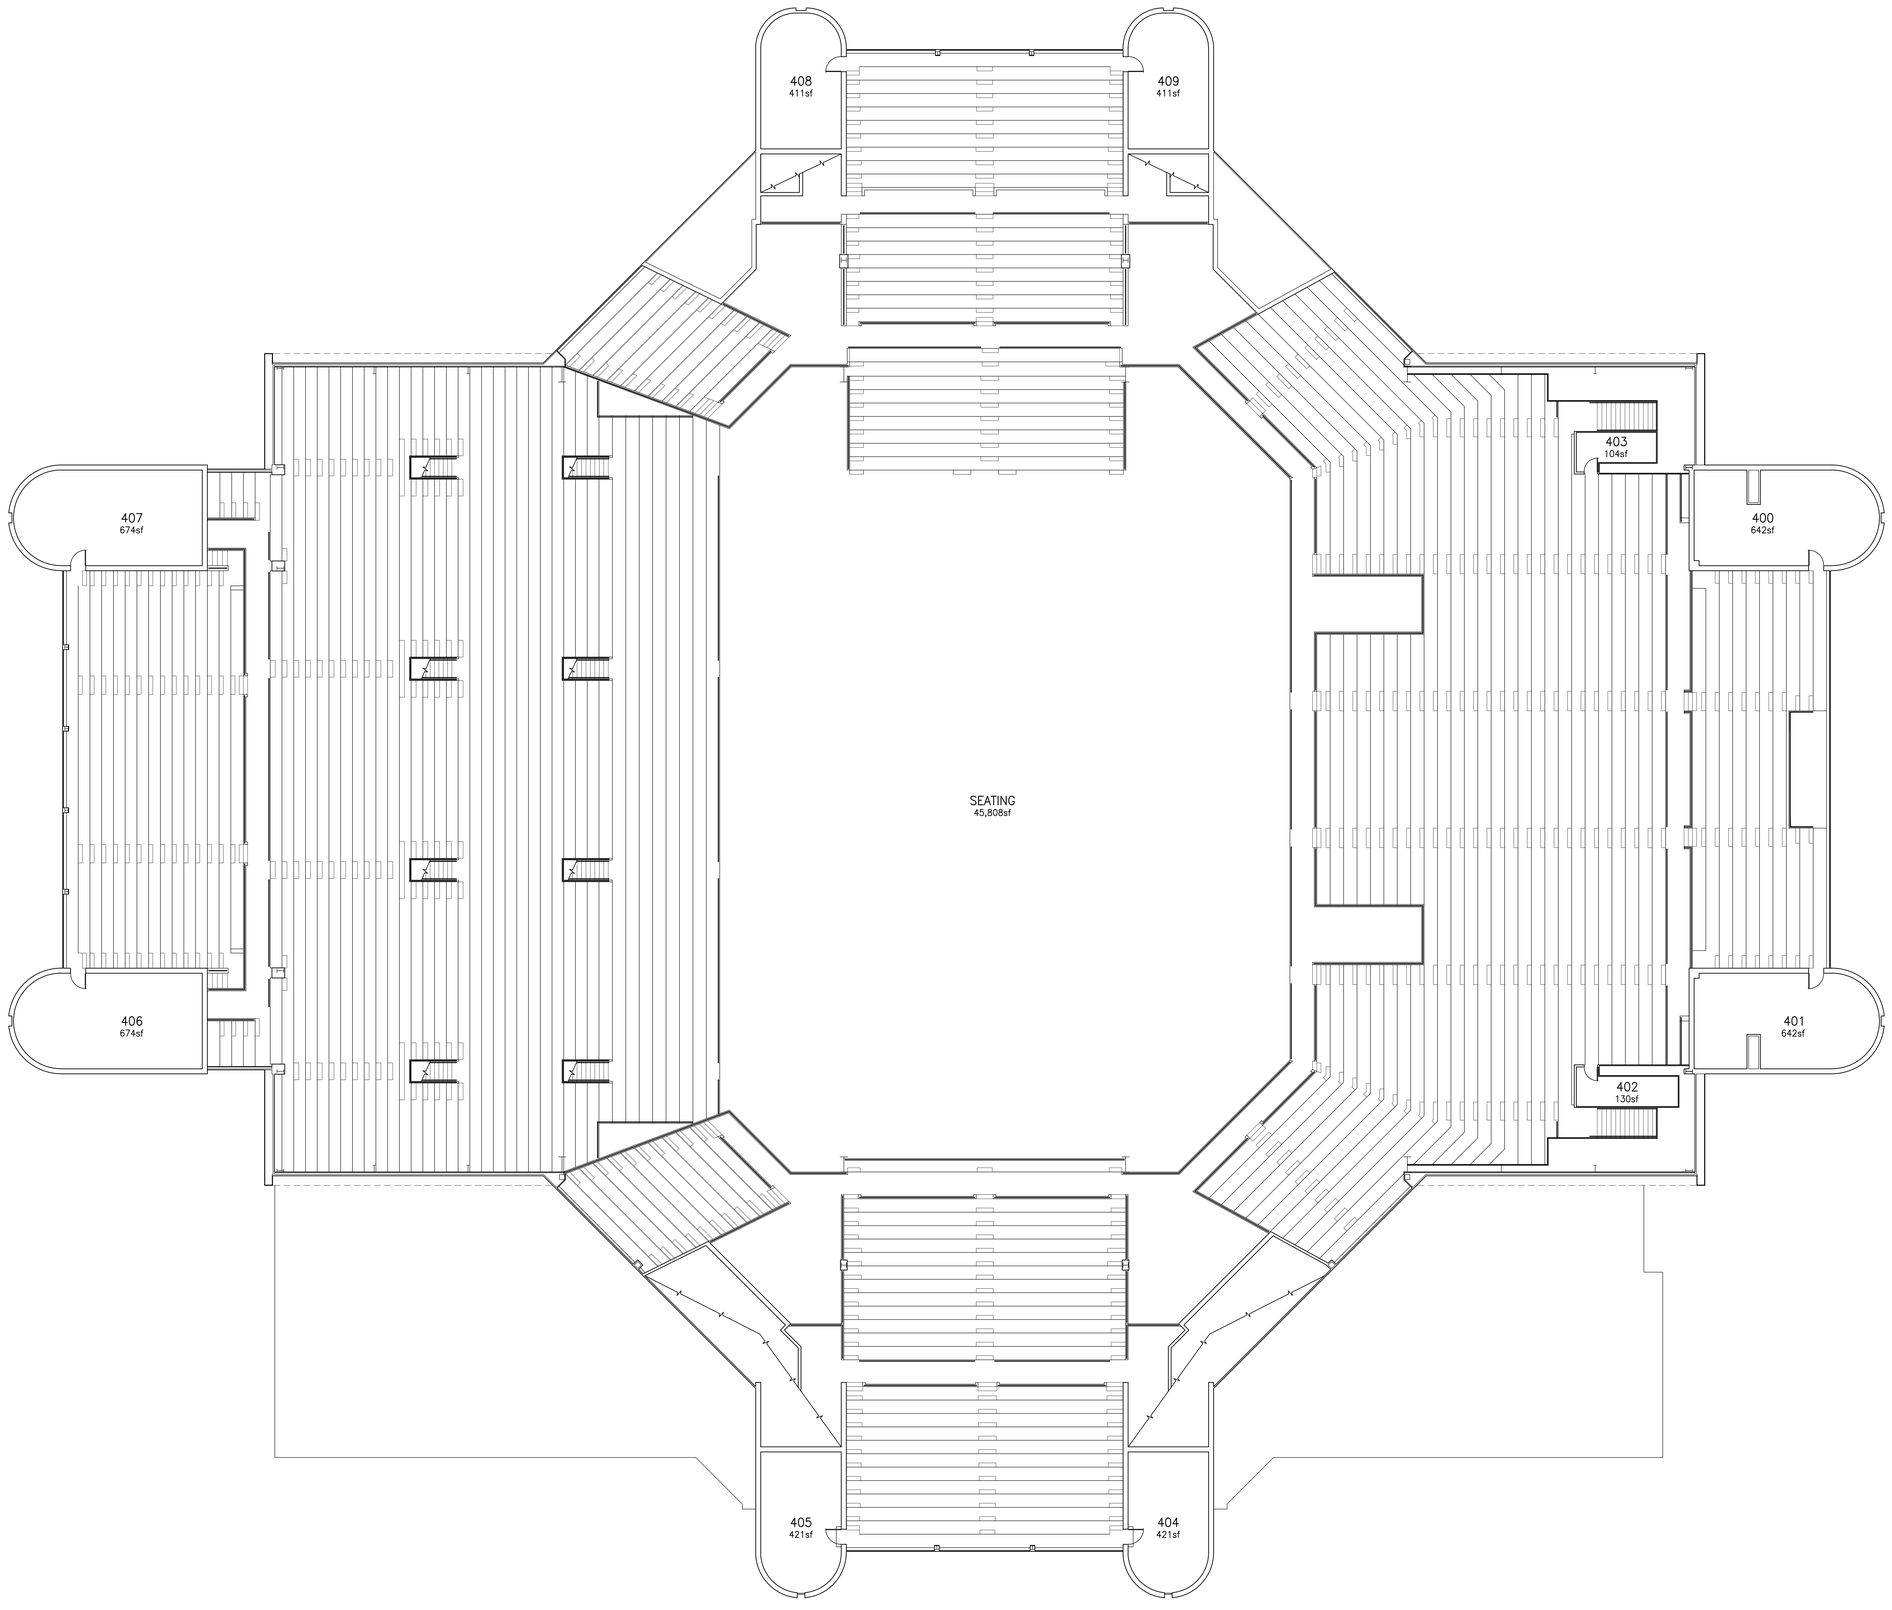

FOURTH FLOOR + SEATING PLAN

SCALE: 3/32" = 1'-0"

NOTE:

FOR FLR PLAN THAT IS READABLE + PRINTABLE ON 8.5X11IN SHT OF PAPER, CLICK ON THE PDF BOOKMARK + CLICK ON F0024-SMPLN51 FOURTH FLR 1.PDF

LAST UPDATE: 01/04/2017 -- T.R.H

\\ACADDWGS\F0024 BARNHILL ARENA GYMNASTICS CENTER\SPACE DWGS\F0024-F41 SP4-FOURTH FLR 1.DWG

REVISIONS

NO.	DATE

JBAR - 76
FILE NO.

T.R.H.CAD 08/24/1996
REVISED BY: DATE

FLOOR & BEAM APPROVAL

DATE

FACILITIES MANAGEMENT APPROVAL

DATE

DEPARTMENTAL APPROVAL

DEPARTMENTAL APPROVAL

DATE


MASTER SPACE DWG -- FLR PLAN

BARNHILL ARENA GYTMNASTICS CENTER

" JOHN BARNHILL ARENA / BARNHILL FIELD HOUSE "

UNIVERSITY OF ARKANSAS
FACILITIES MANAGEMENT
PLANNING & DESIGN

SP4

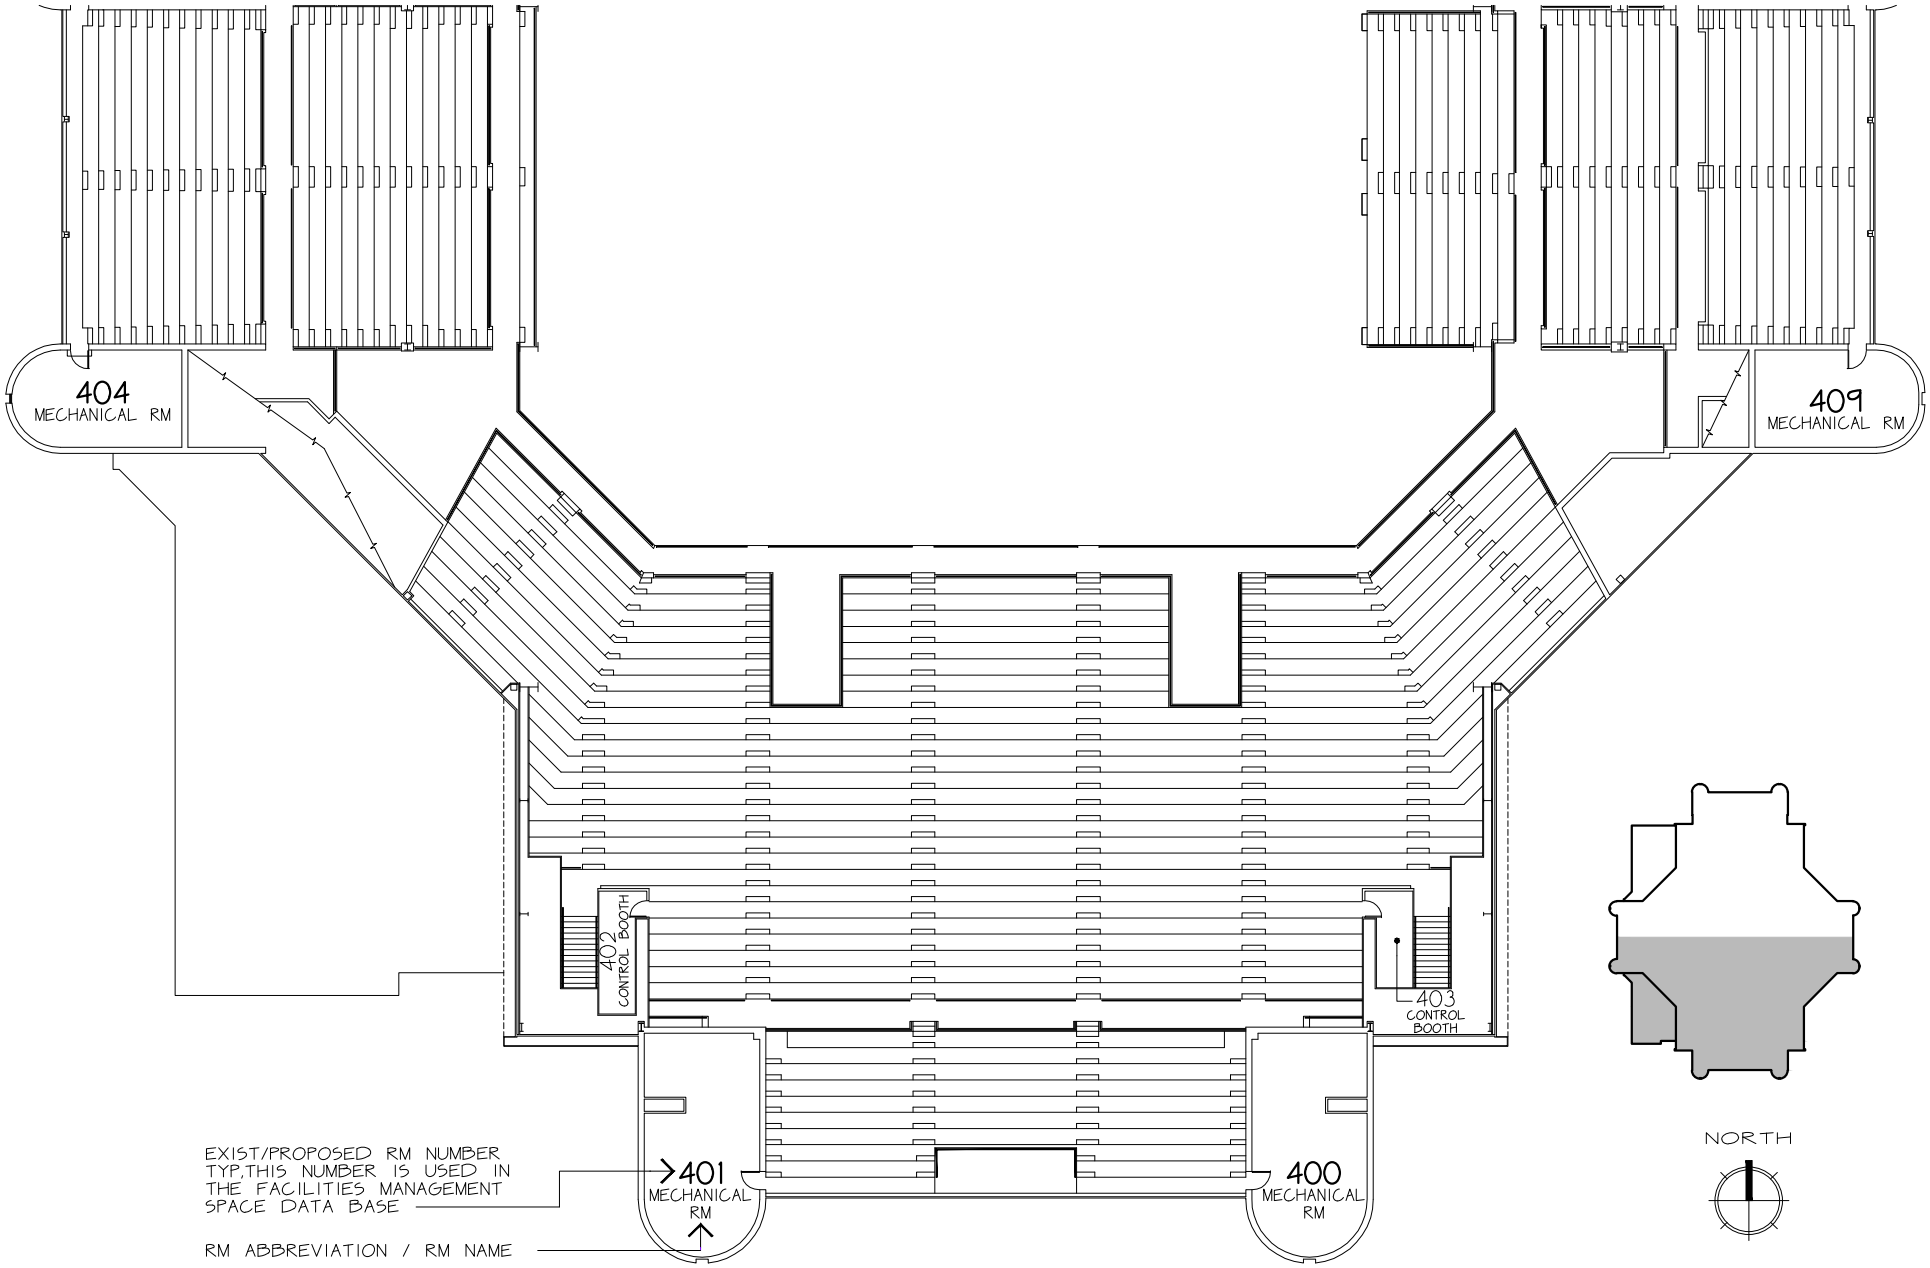


BARNHILL ARENA GYMNASTIC CENTER

" JOHN BARNHILL ARENA / BARNHILL FIELD HOUSE "

FOURTH FLR + SEATING PLAN

DWG LOCATION -- *:\ACADDWGS\F0024 BARNHILL ARENA GYMNASTICS CENTER\CURRENT FLR PLANS\F0024-SMPLNS.DWG
LAST UPDATE -- 01/05/2017

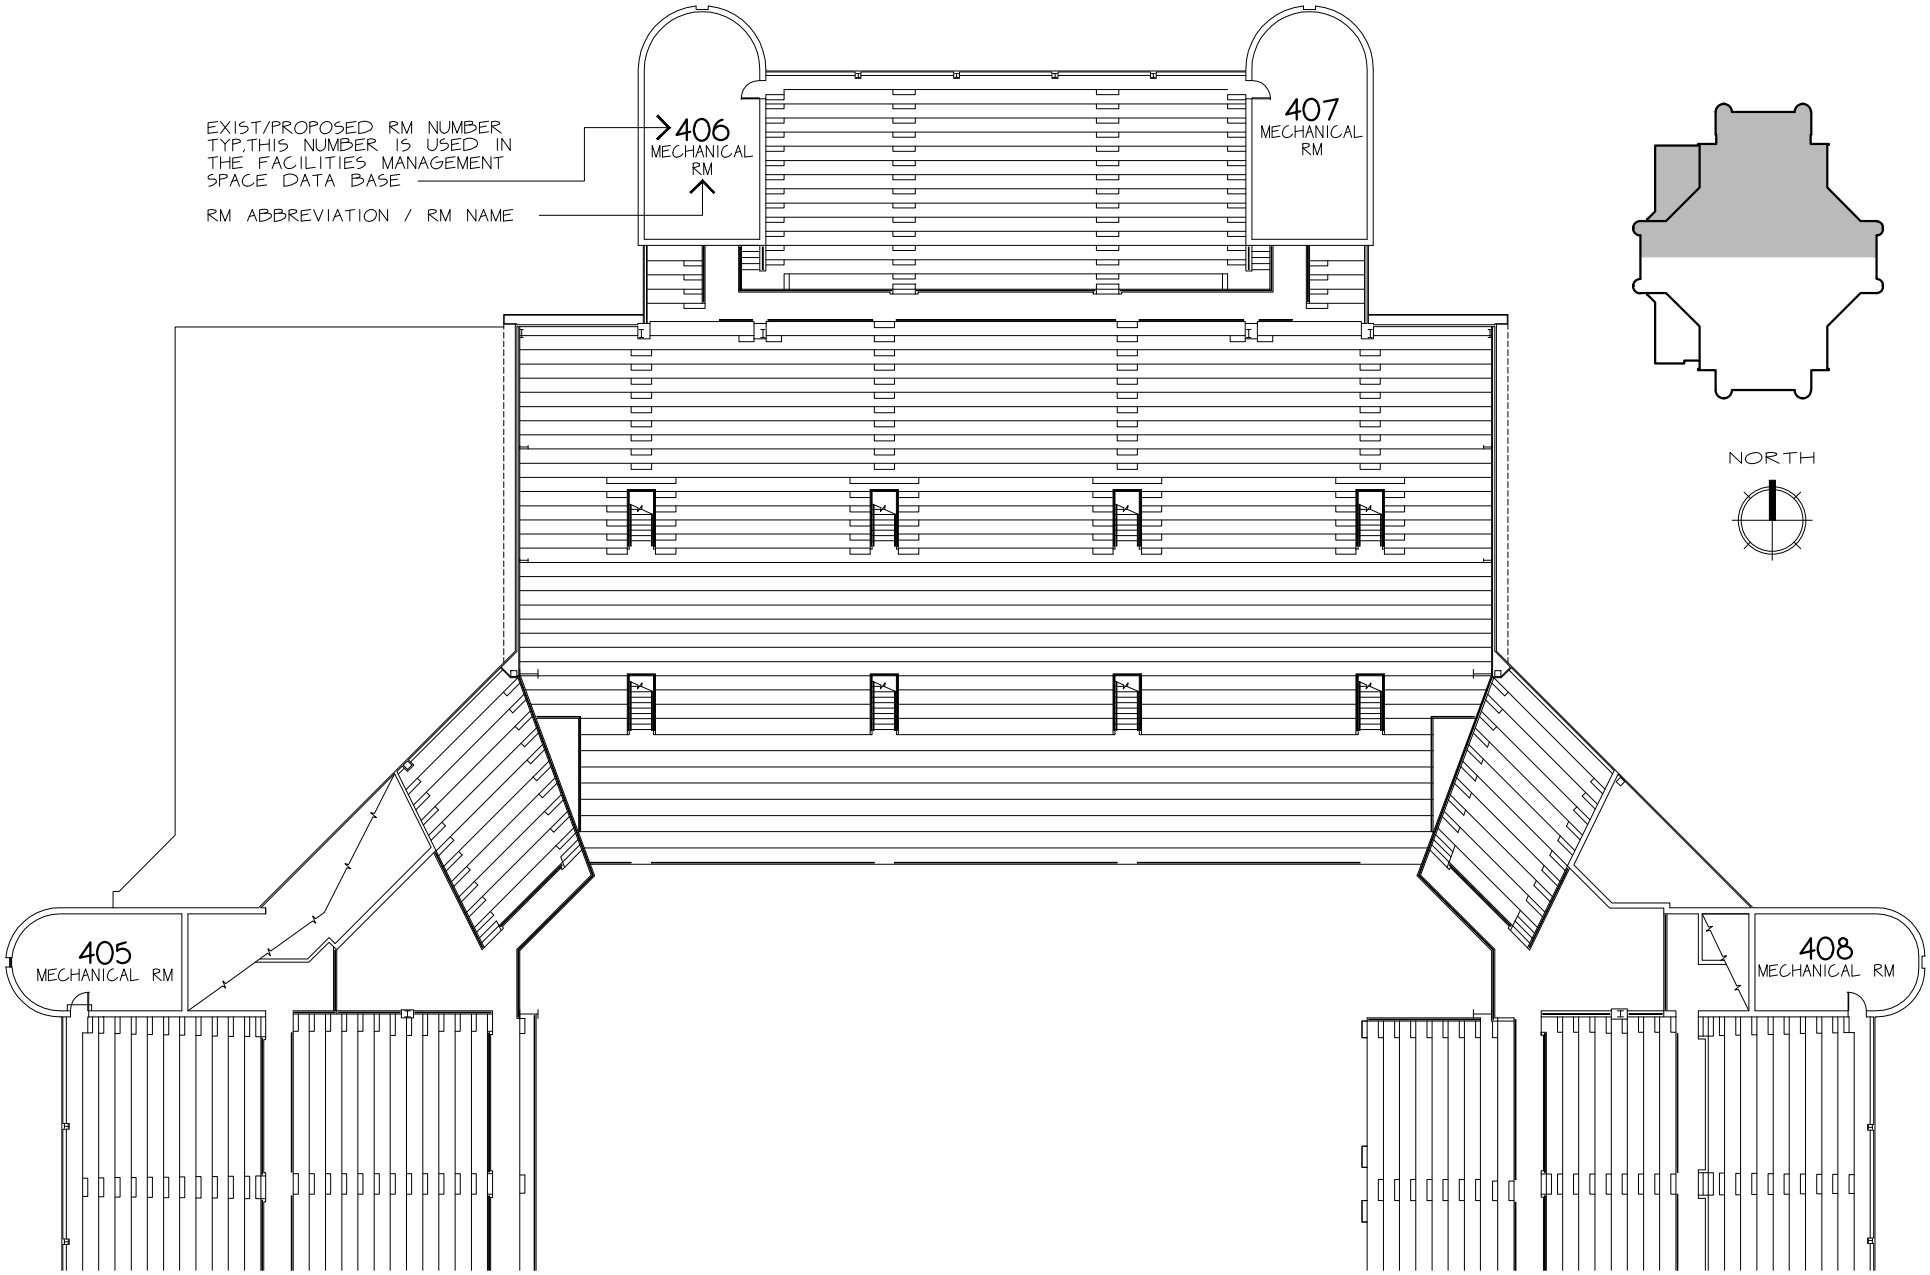

BARNHILL ARENA GYMNASTIC CENTER


" JOHN BARNHILL ARENA / BARNHILL FIELD HOUSE "

FOURTH FLR + SEATING PLAN

DWG LOCATION -- *:\ACADDWGS\F0024 BARNHILL ARENA GYMNASTICS CENTER\CURRENT FLR PLANS\F0024-SMPLNS.DWG
LAST UPDATE -- 01/05/2017

At this time I have not worked on flr plans for this bldg.

At this we have been working on new master space & master dwg’s, not finished at this time.

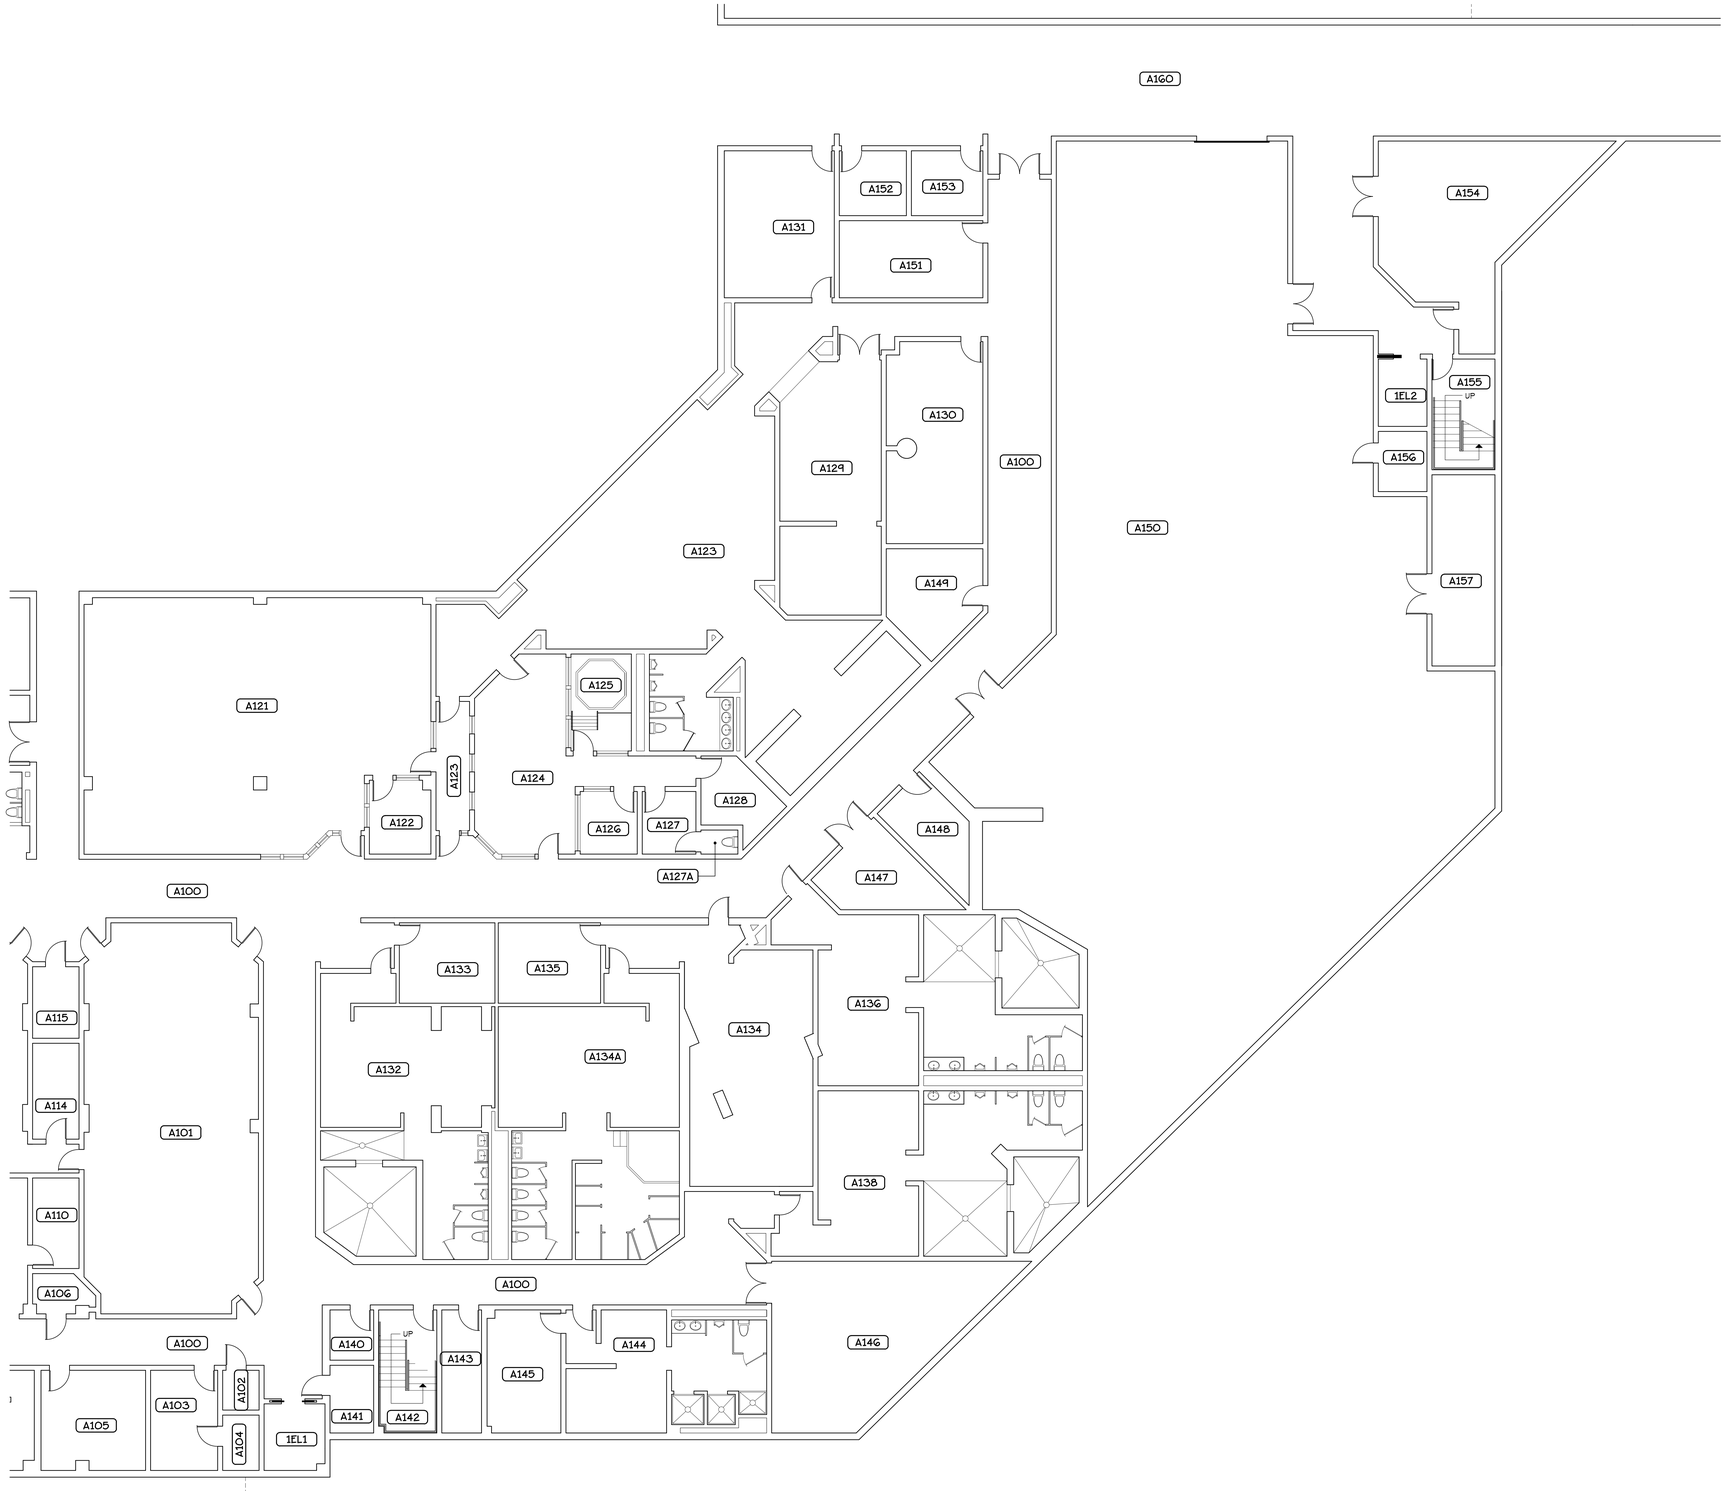

ARENA LEVEL

SCALE: 1/8" = 1'-0"

DWG LOCATION -- K:\ACADDWGS\F0238--BUD WALTON ARENA\FY MASTER DWGS\F0238-MTBLK.DWG

REVISIONS

NO.	DATE

BNAR-2 (G-70)

J.M.F 06/26/1997

DESIGN BY DATE

DESIGN & UTILITIES APPROVAL

DATE

PHYSICAL PLANT APPROVAL

DATE

DEPARTMENTAL APPROVAL

DATE

MASTER DWG'S

BUD WALTON ARENA

UNIVERSITY OF ARKANSAS
PHYSICAL PLANT
DESIGN & UTILITIES
DEPARTMENT
FAYETTEVILLE, ARKANSAS

A1

SHT 1 of



ARENA LEVEL

SCALE: 1/8" = 1'-0"

REVISIONS	
NO.	DATE

B1AR-2 (G-70)

J.M.F 06/26/1997
DRAWN BY DATE

DESIGN & UTILITIES APPROVAL
DATE

PHYSICAL PLANT APPROVAL
DATE

DEPARTMENTAL APPROVAL
DATE

MASTER DWG'S


BUD WALTON ARENA

UNIVERSITY of ARKANSAS
PHYSICAL PLANT
DESIGN & UTILITIES
DEPARTMENT
FAYETTEVILLE, ARKANSAS

A2

SHT 2 of

DWG LOCATION -- *\ACADDWGS\F0038--BUD WALTON ARENA\FM MASTER DWG'S\F0038-MTBLK.DWG

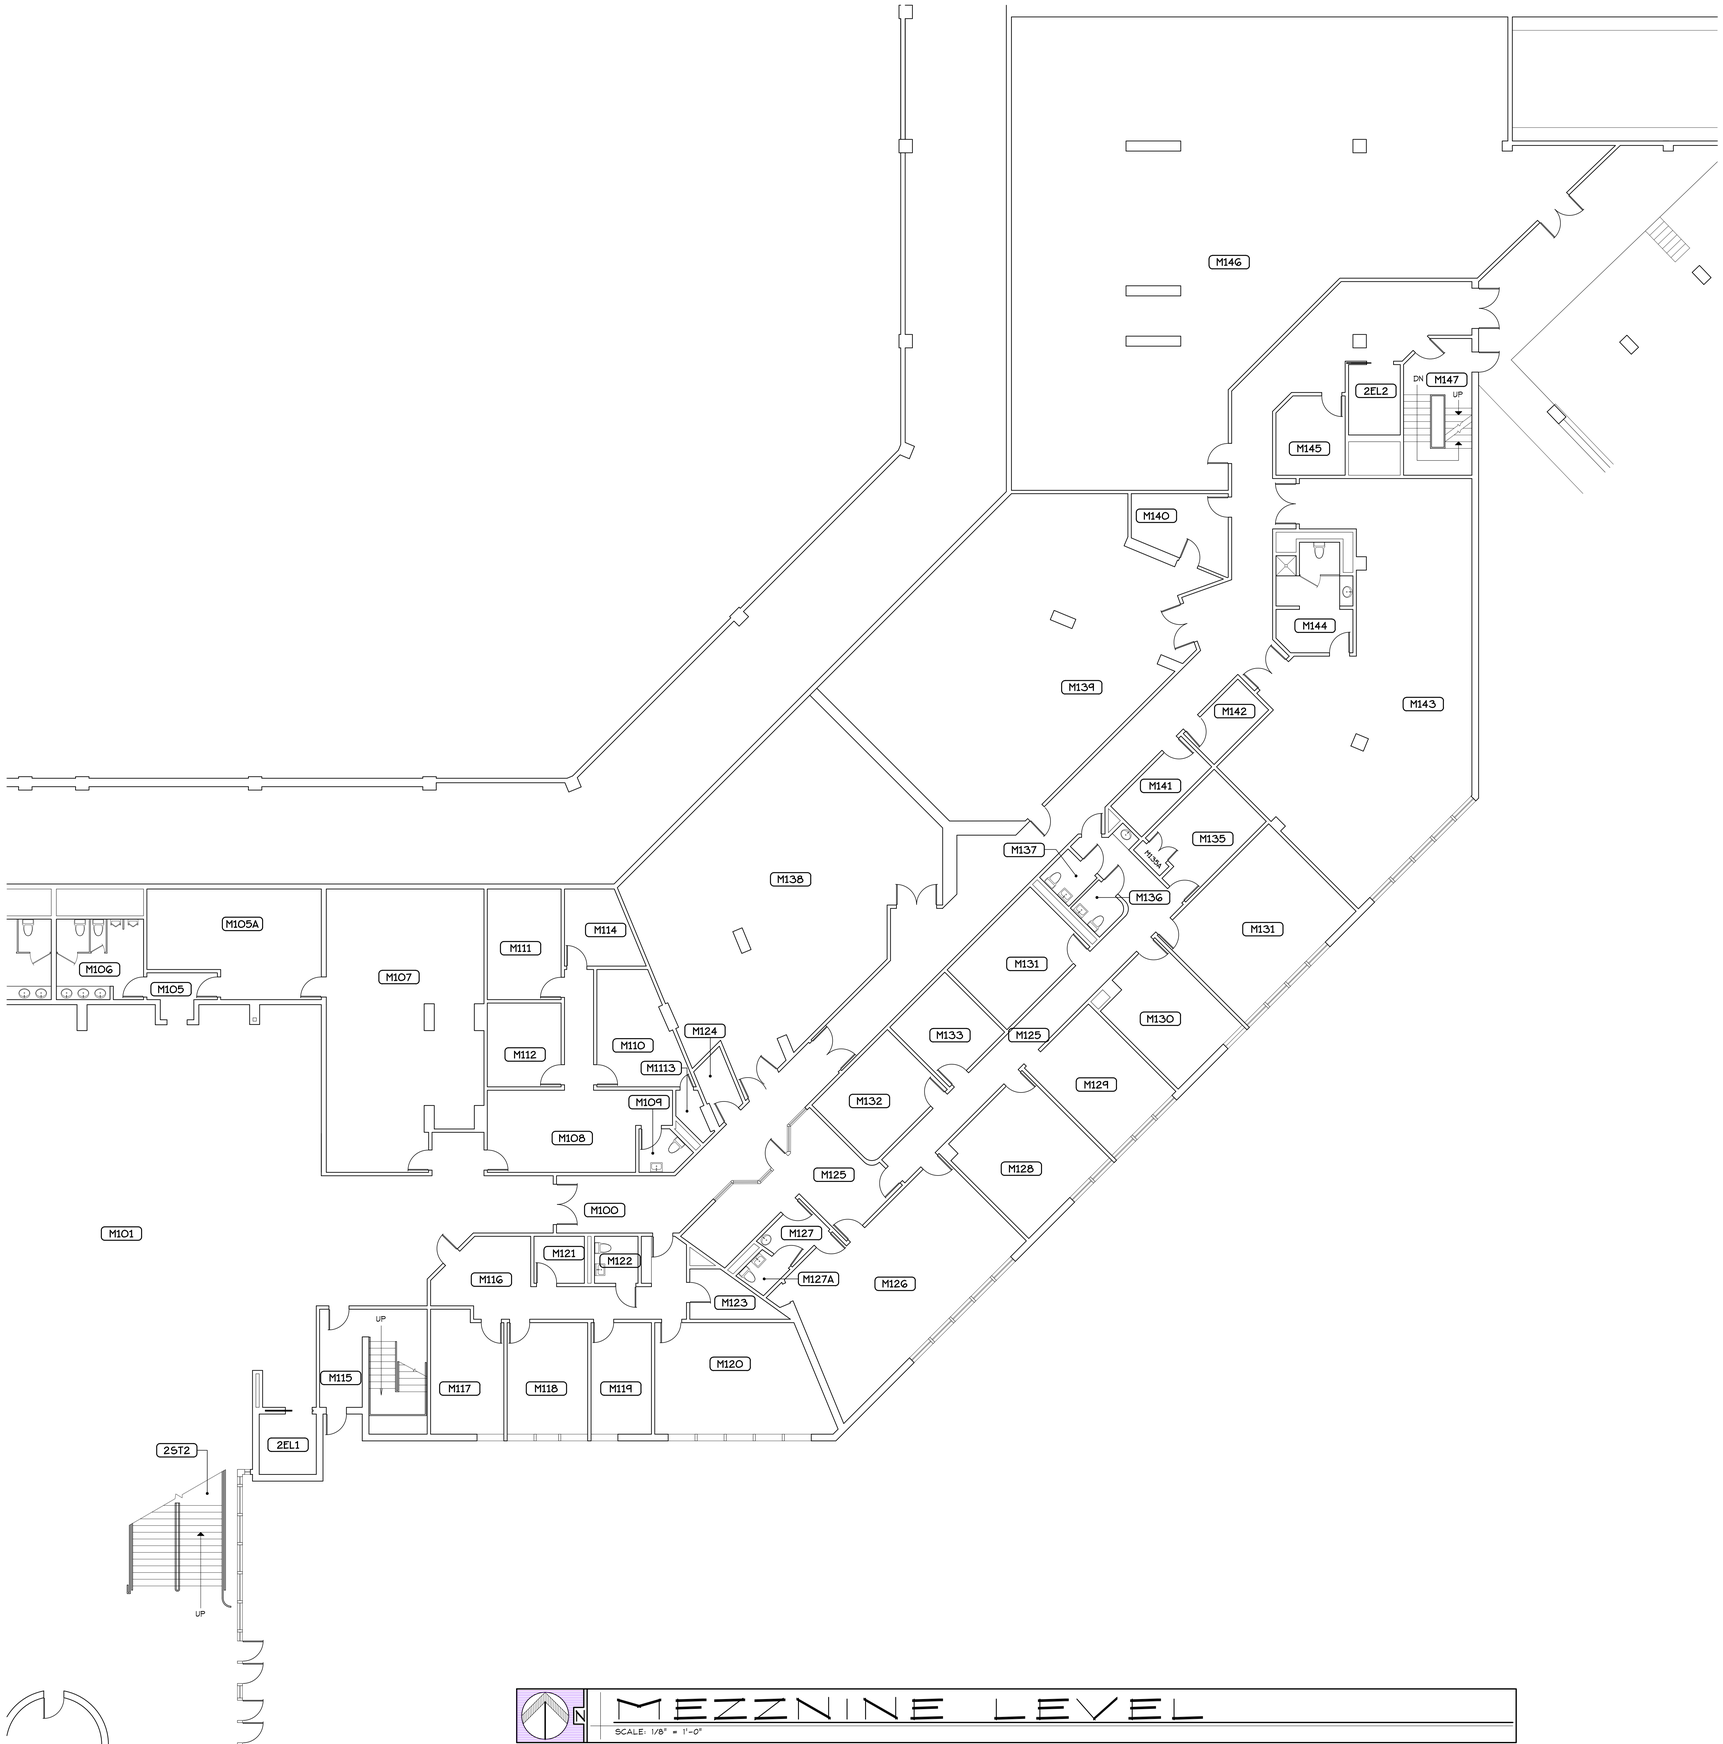

MEZZNINE LEVEL

SCALE: 1/8" = 1'-0"

DWG LOCATION -- K:\ACADDWGS\F0038-BUD WALTON ARENA\FY MASTER DWG'S\F0038-MTBLK.DWG

REVISIONS

NO.	DATE

BNAR-2 (G-70)

J.M.F 06/26/1997

DESIGN BY DATE

DESIGN & UTILITIES APPROVAL

DATE

PHYSICAL PLANT APPROVAL

DATE

DEPARTMENTAL APPROVAL

DATE

MASTER DWG'S

BUD WALTON ARENA


UNIVERSITY OF ARKANSAS

PHYSICAL PLANT
DESIGN & UTILITIES
DEPARTMENT

FAYETTEVILLE, ARKANSAS

A3

SHT 3 of

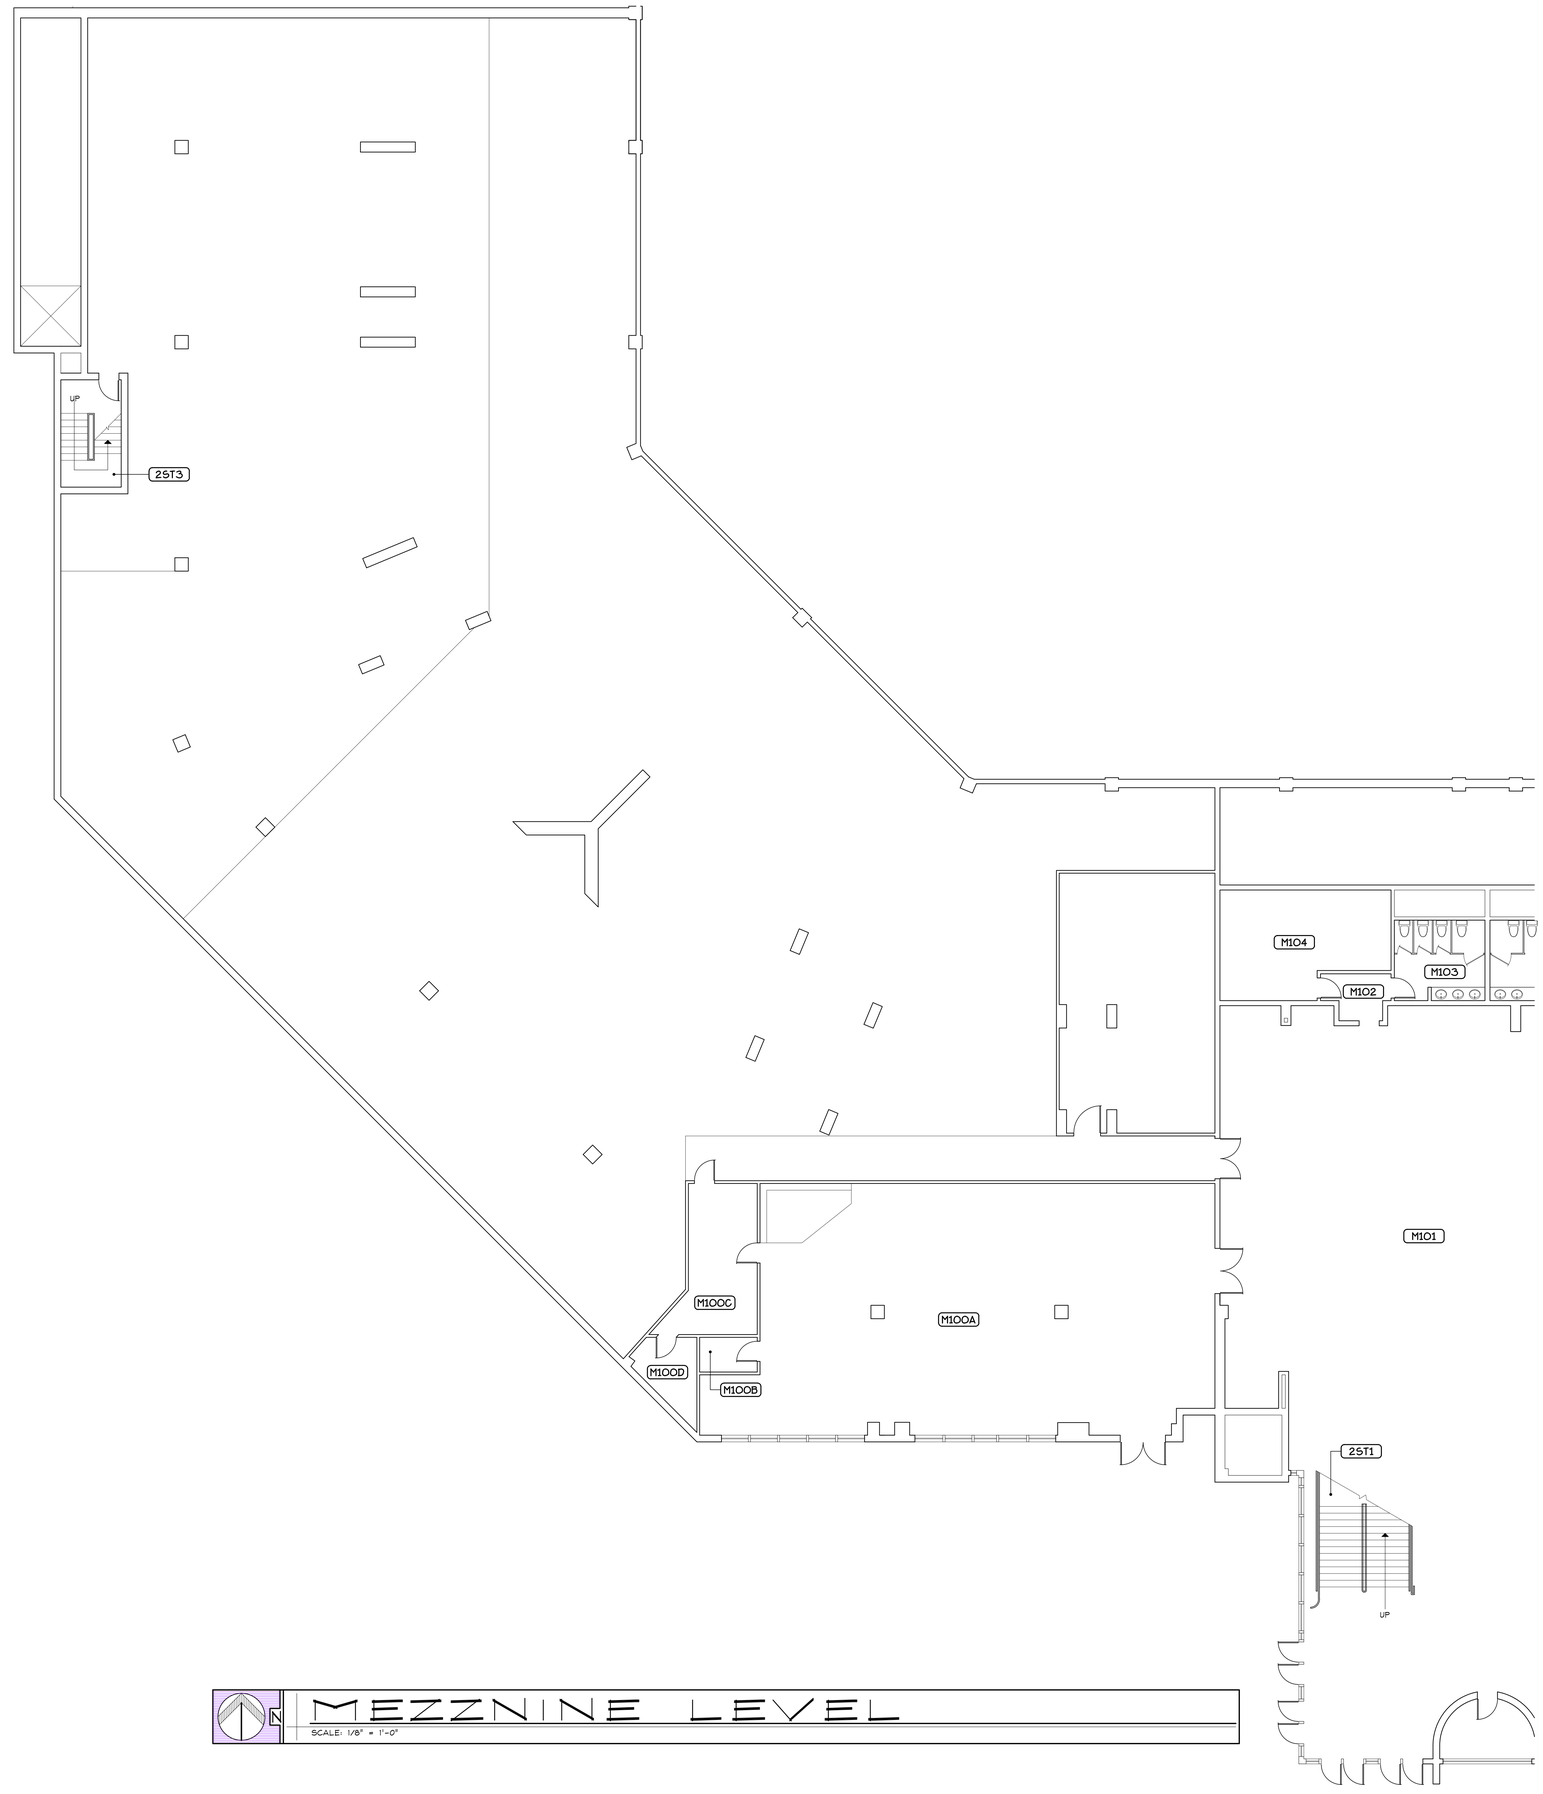

MEZZNINE LEVEL

SCALE: 1/8" = 1'-0"

DWG LOCATION -- I:\ACADDWGS\F0038--BUD WALTON ARENA\PT MASTER DWG\SVF0038-MTBLK.DWG

REVISIONS

NO.	DATE

BNAR-2 (G-70)

J.M.F 06/26/1997

DESIGN BY DATE

DESIGN & UTILITIES APPROVAL

DATE

PHYSICAL PLANT APPROVAL

DATE

DEPARTMENTAL APPROVAL

DATE

MASTER DWG'S

BUD WALTON ARENA


UNIVERSITY OF ARKANSAS

PHYSICAL PLANT
DESIGN & UTILITIES
DEPARTMENT

FAYETTEVILLE, ARKANSAS

A4

SHT 4 of

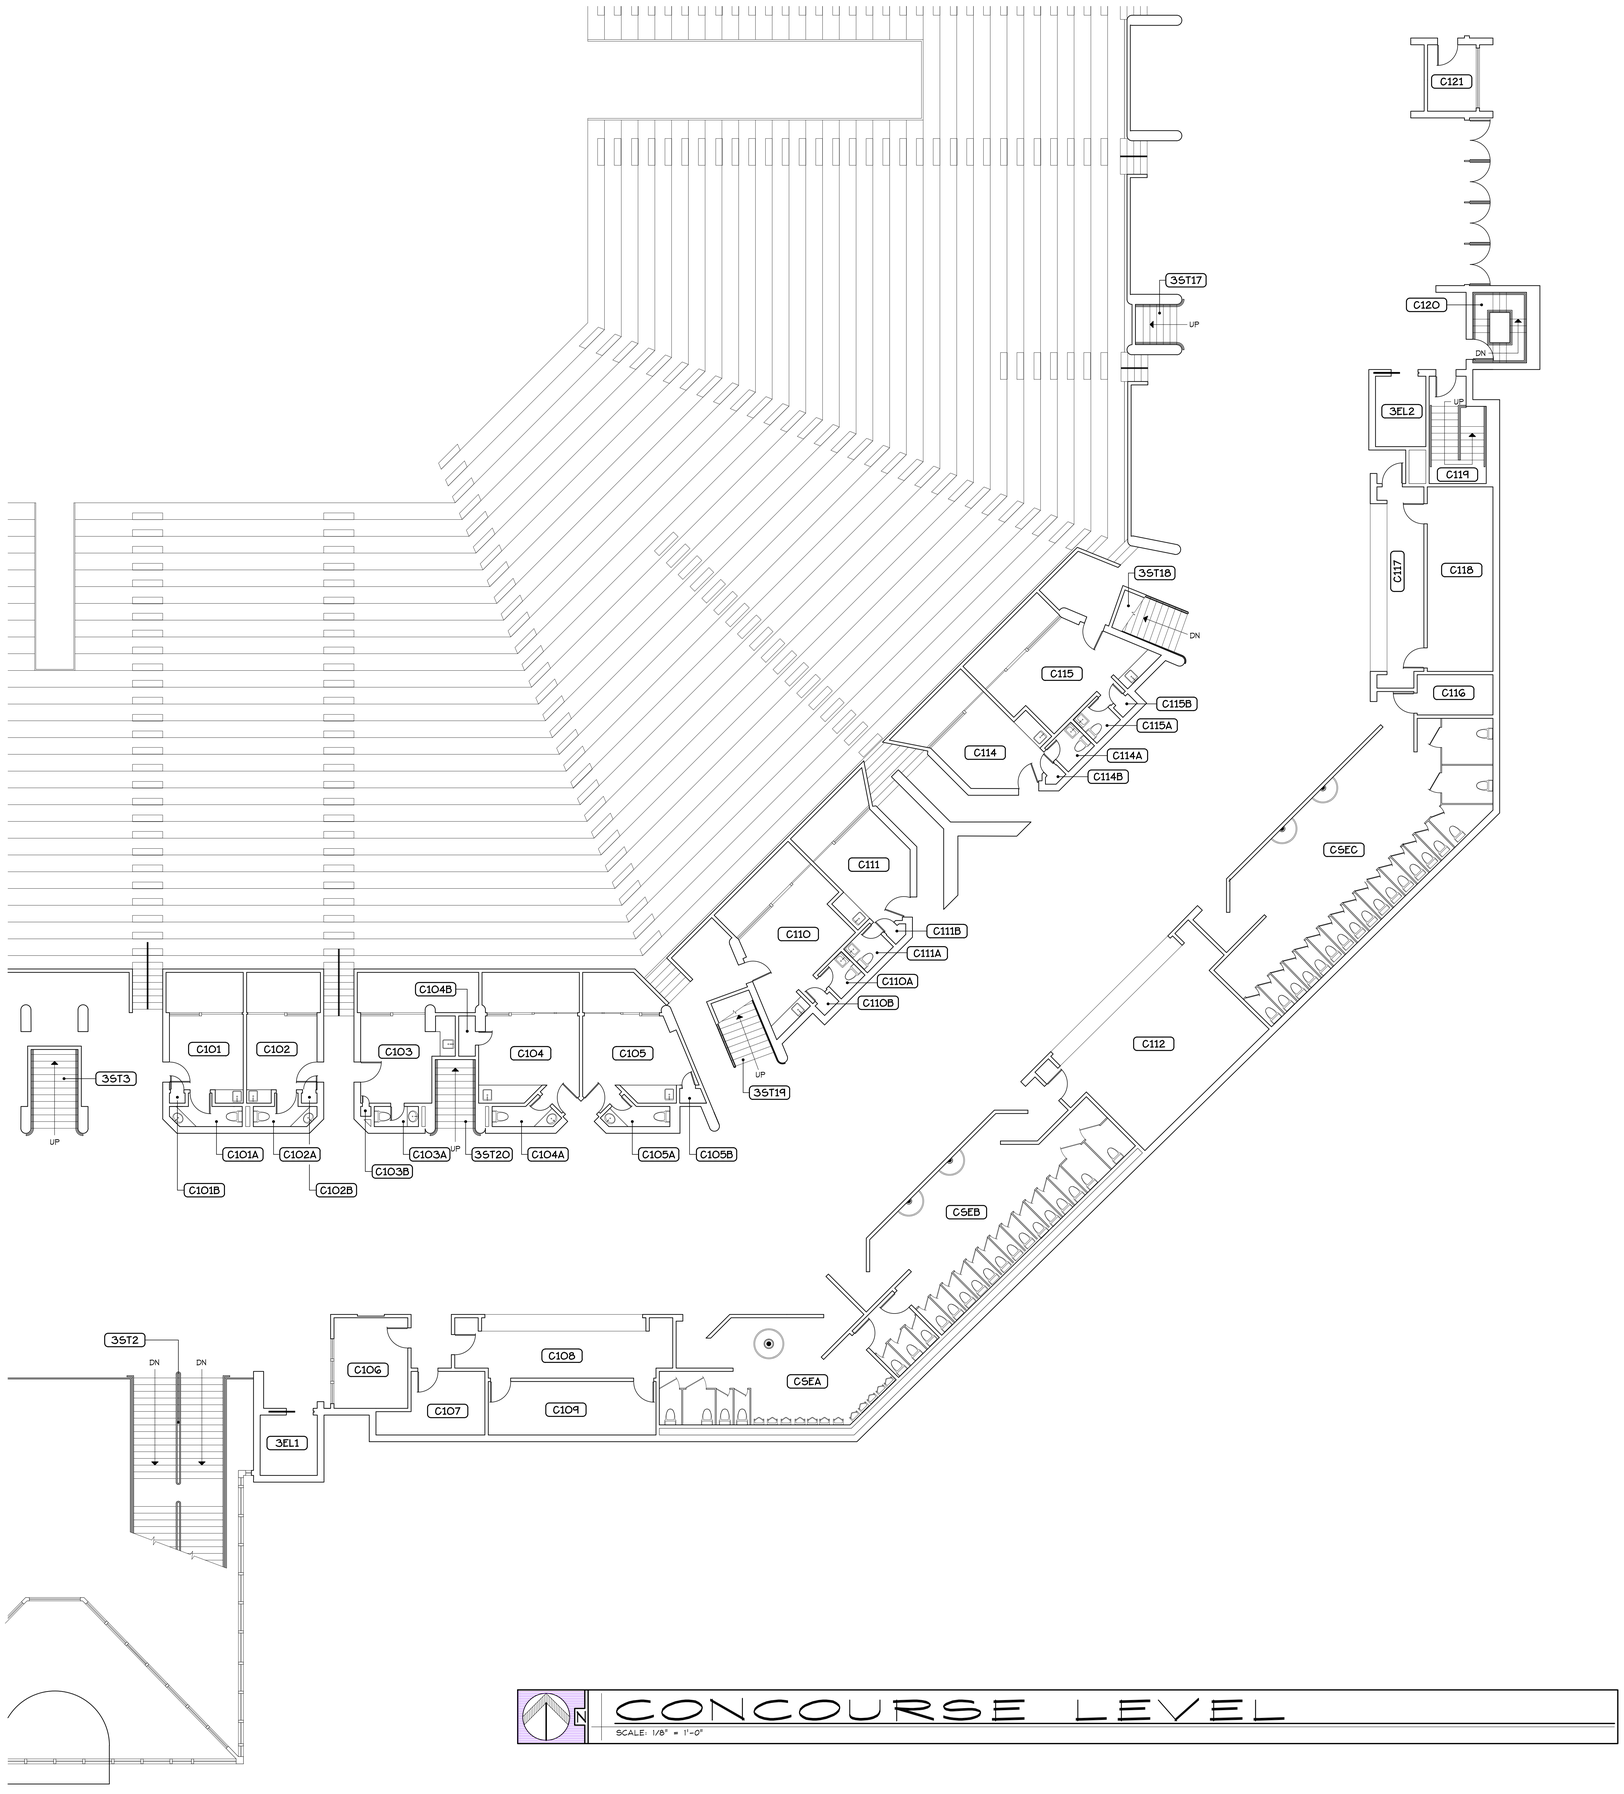

CONCOURSE LEVEL

SCALE: 1/8" = 1'-0"

DWG LOCATION -- I:\ACADDWGS\F0038-BUD WALTON ARENA\FY MASTER DWG'S\F0038-MTBLK.DWG

REVISIONS

NO.	DATE

BNAR-2 (G-70)
MJ MU

J.M.F 06/26/1997
DSGN BY DATE

DESIGN & UTILITIES APPROVAL
DATE

PHYSICAL PLANT APPROVAL
DATE

DEPARTMENTAL APPROVAL
DEPARTMENTAL APPROVAL
DATE


MASTER DWG'S

BUD WALTON ARENA

UNIVERSITY OF ARKANSAS
PHYSICAL PLANT
DESIGN & UTILITIES
DEPARTMENT
FAYETTEVILLE, ARKANSAS

A5

SHT 5 of

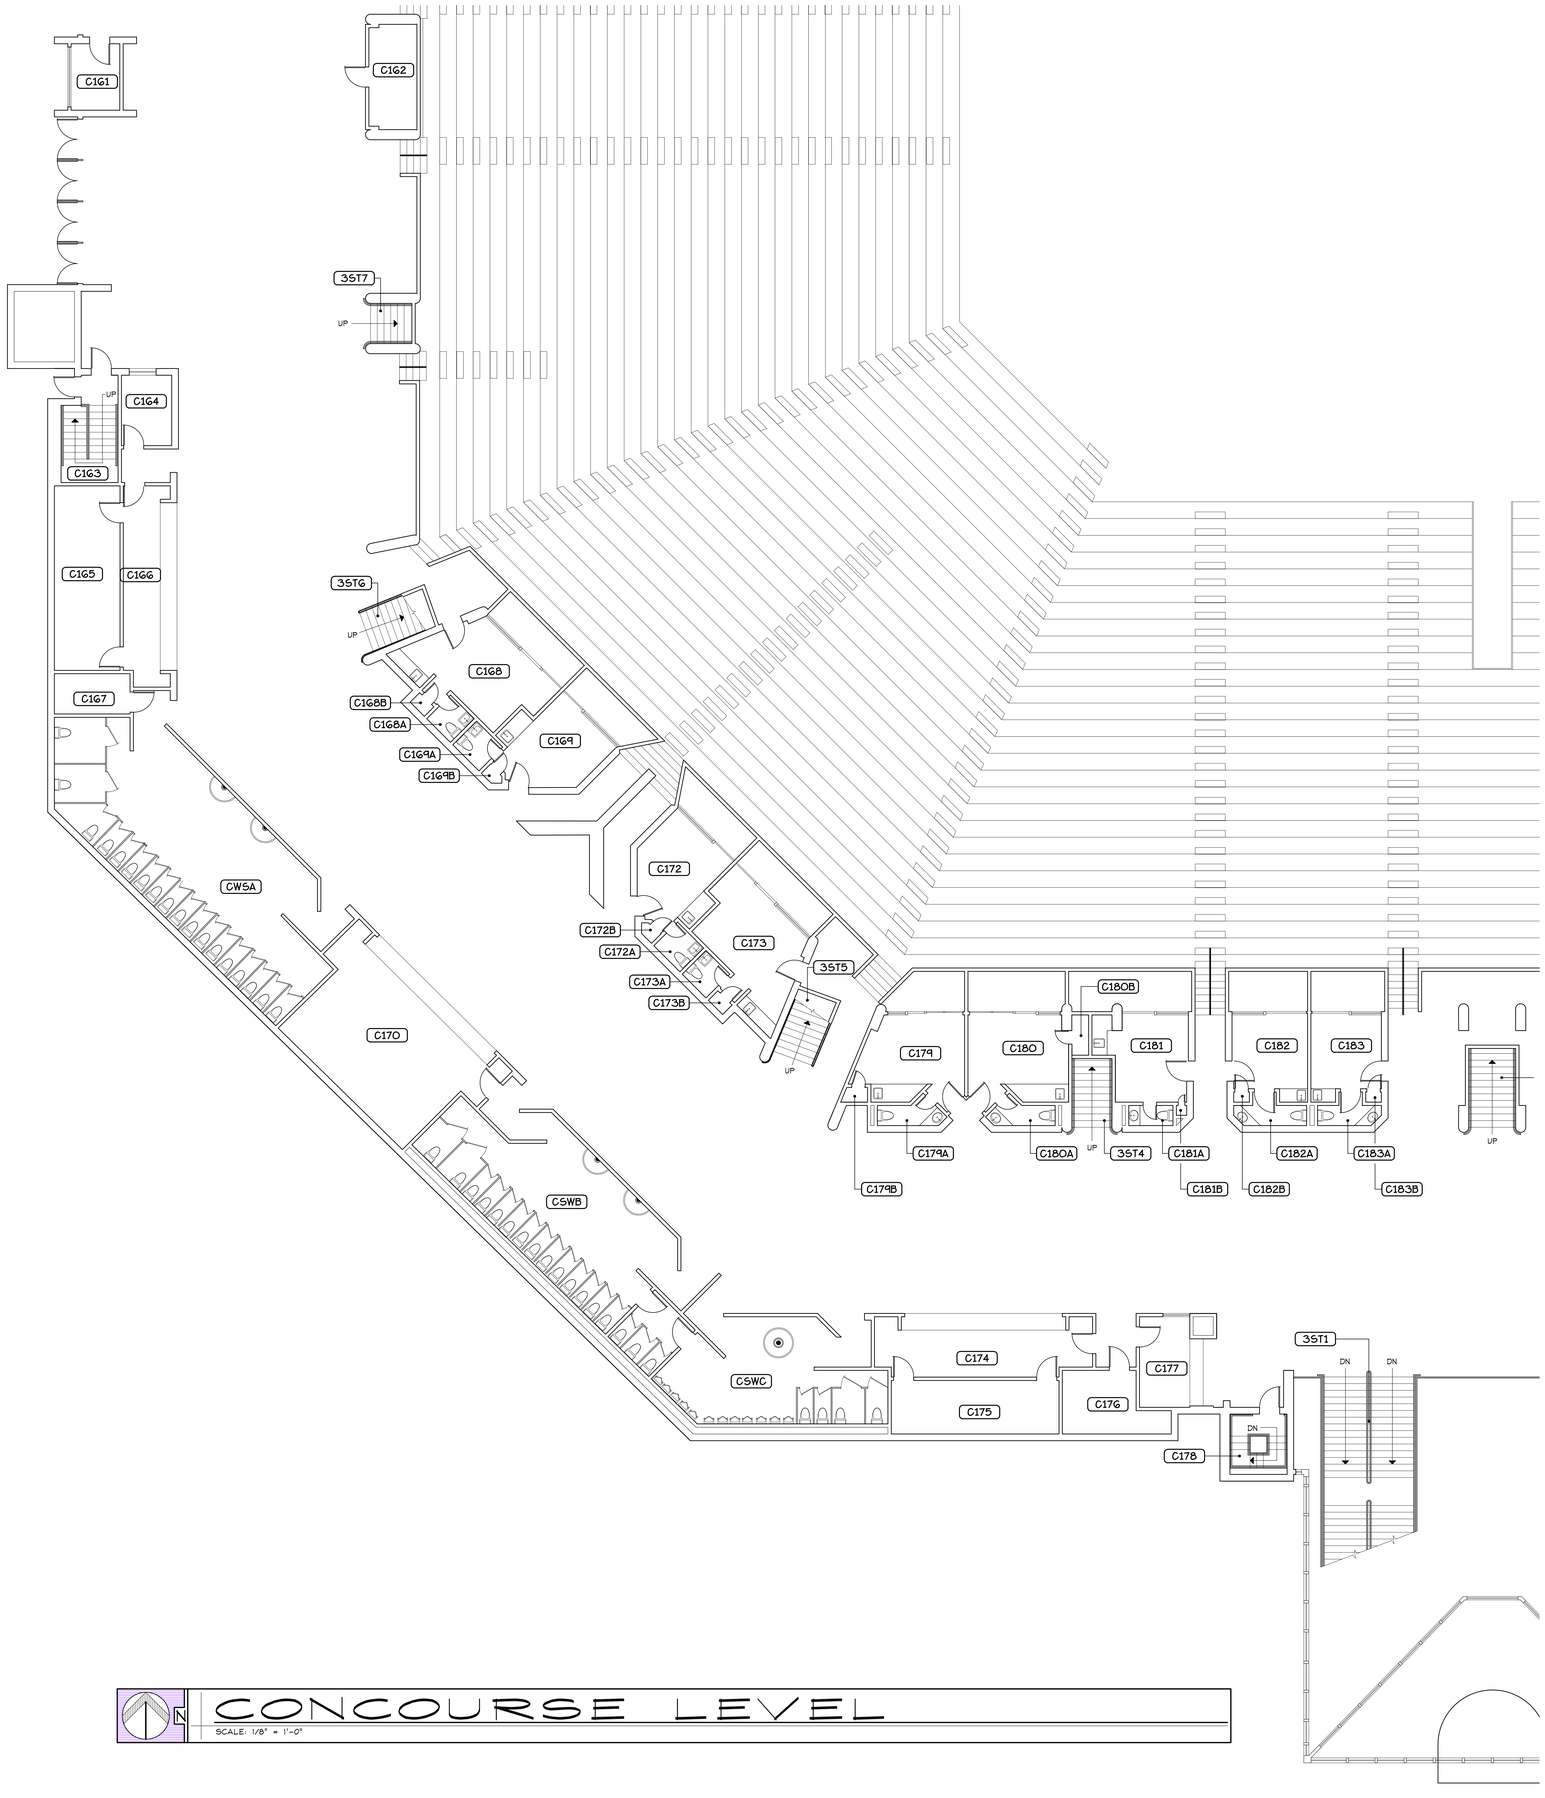

CONCOURSE LEVEL

SCALE: 1/8" = 1'-0"

REVISIONS

NO.	DATE

BNAR-2 (G-70)
MM MU

J.M.F 06/26/1997
DRAWN BY DATE

DESIGN & UTILITIES APPROVAL
DATE

PHYSICAL PLANT APPROVAL
DATE

DEPARTMENTAL APPROVAL
DEPARTMENTAL APPROVAL
DATE

MASTER DWG'S


BUD WALTON ARENA

UNIVERSITY OF ARKANSAS
FAYETTEVILLE, ARKANSAS
PHYSICAL PLANT
DESIGN & UTILITIES
DEPARTMENT

A6

SHT 6 of

DWG LOCATION -- *:\ACADDWGS\VF0038--BUD WALTON ARENA\PY MASTER DWG'S\VF0038-MTBLK.DWG

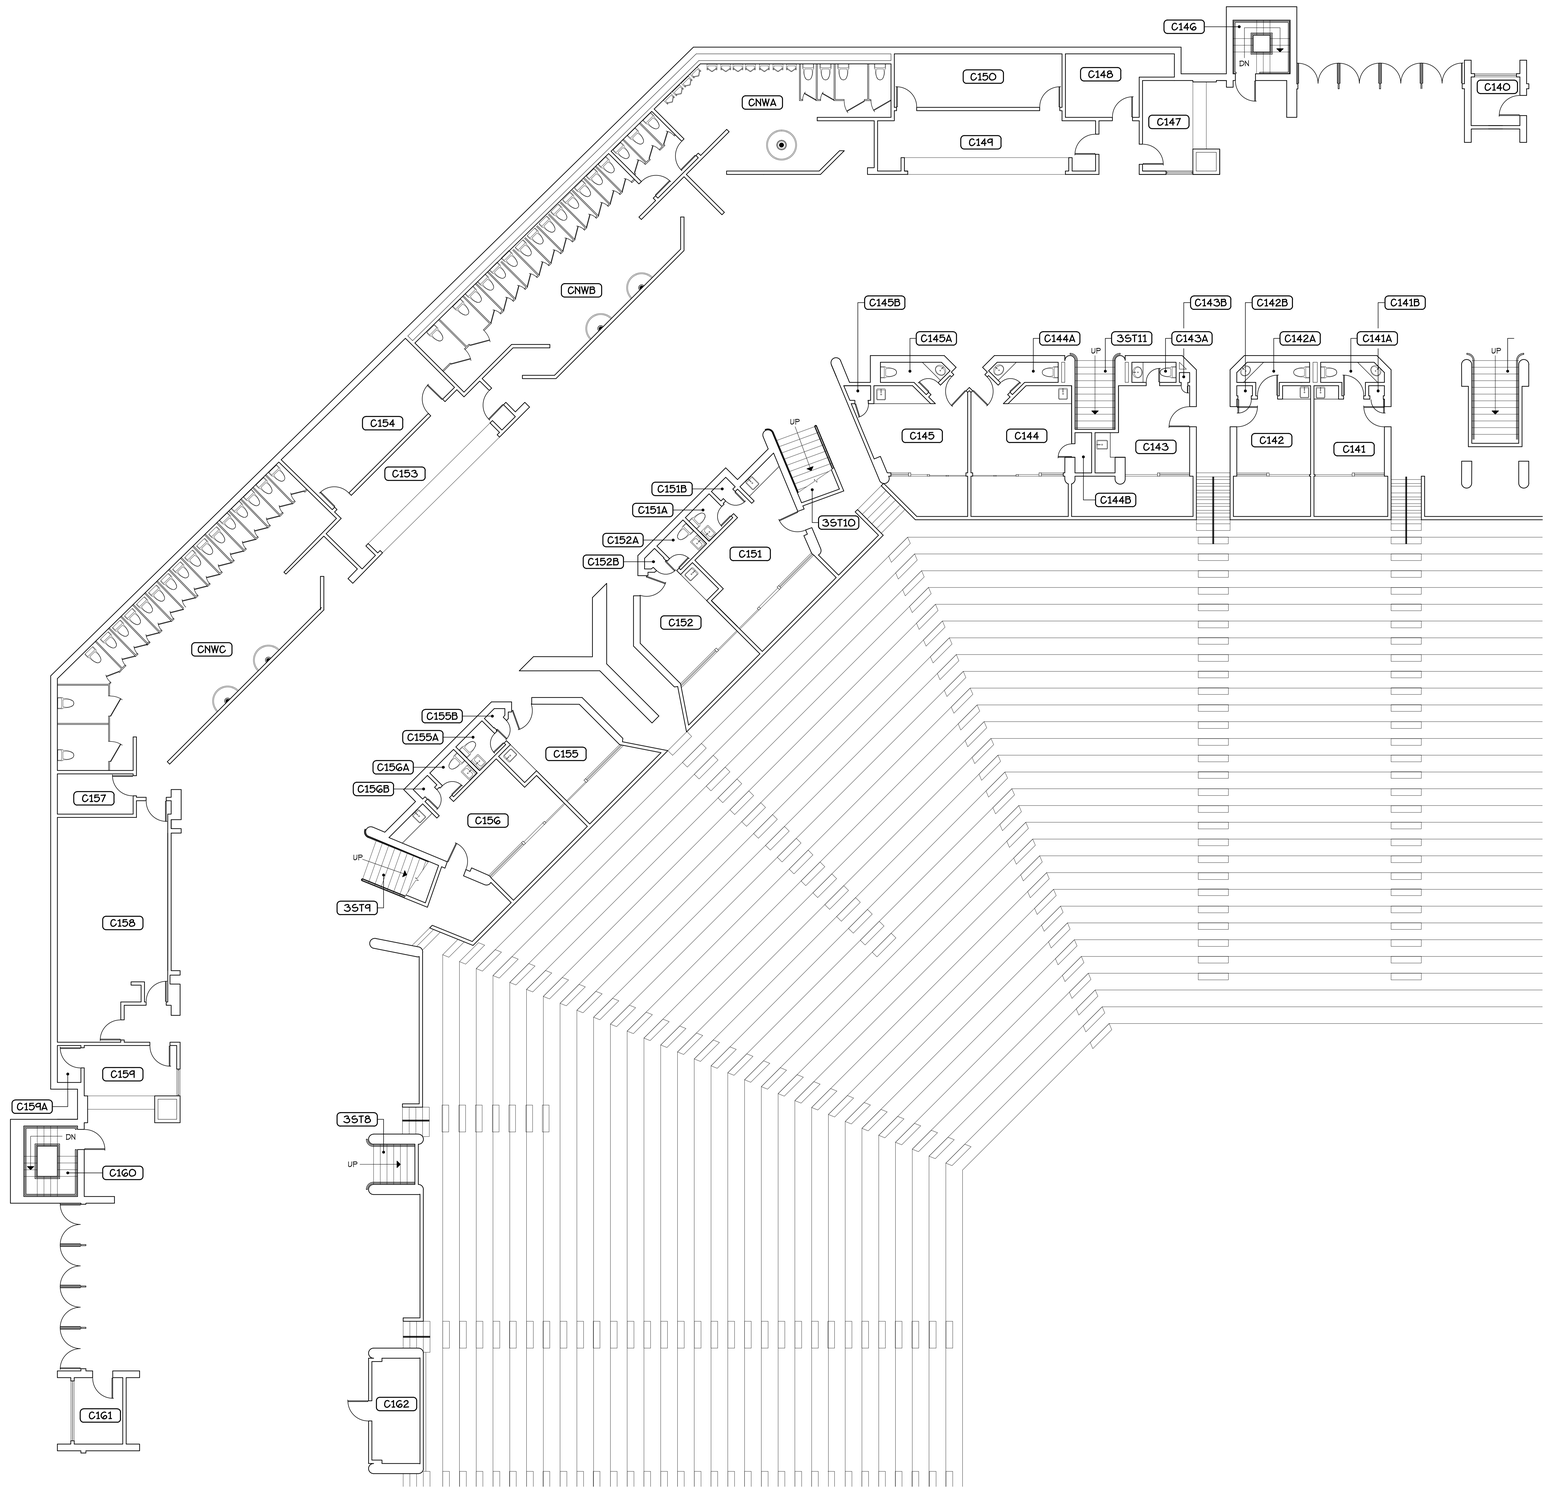

CONCOURSE LEVEL

SCALE: 1/8" = 1'-0"

REVISIONS

NO.	DATE

BMAR-2 (G-70)

J.M.F 06/26/1997

DESIGN & UTILITIES APPROVAL

DATE

PHYSICAL PLANT APPROVAL

DATE

DEPARTMENTAL APPROVAL

DATE

MASTER DWG'S

BUD WALTON ARENA

UNIVERSITY of ARKANSAS


PHYSICAL PLANT
DESIGN & UTILITIES
DEPARTMENT

FAYETTEVILLE, ARKANSAS

A7

SHT 7 of

DWG LOCATION -- I:\ACADDWGS\F0038--BUD WALTON ARENA\FP\ MASTER DWG'S\F0038-TTBLK.DWG

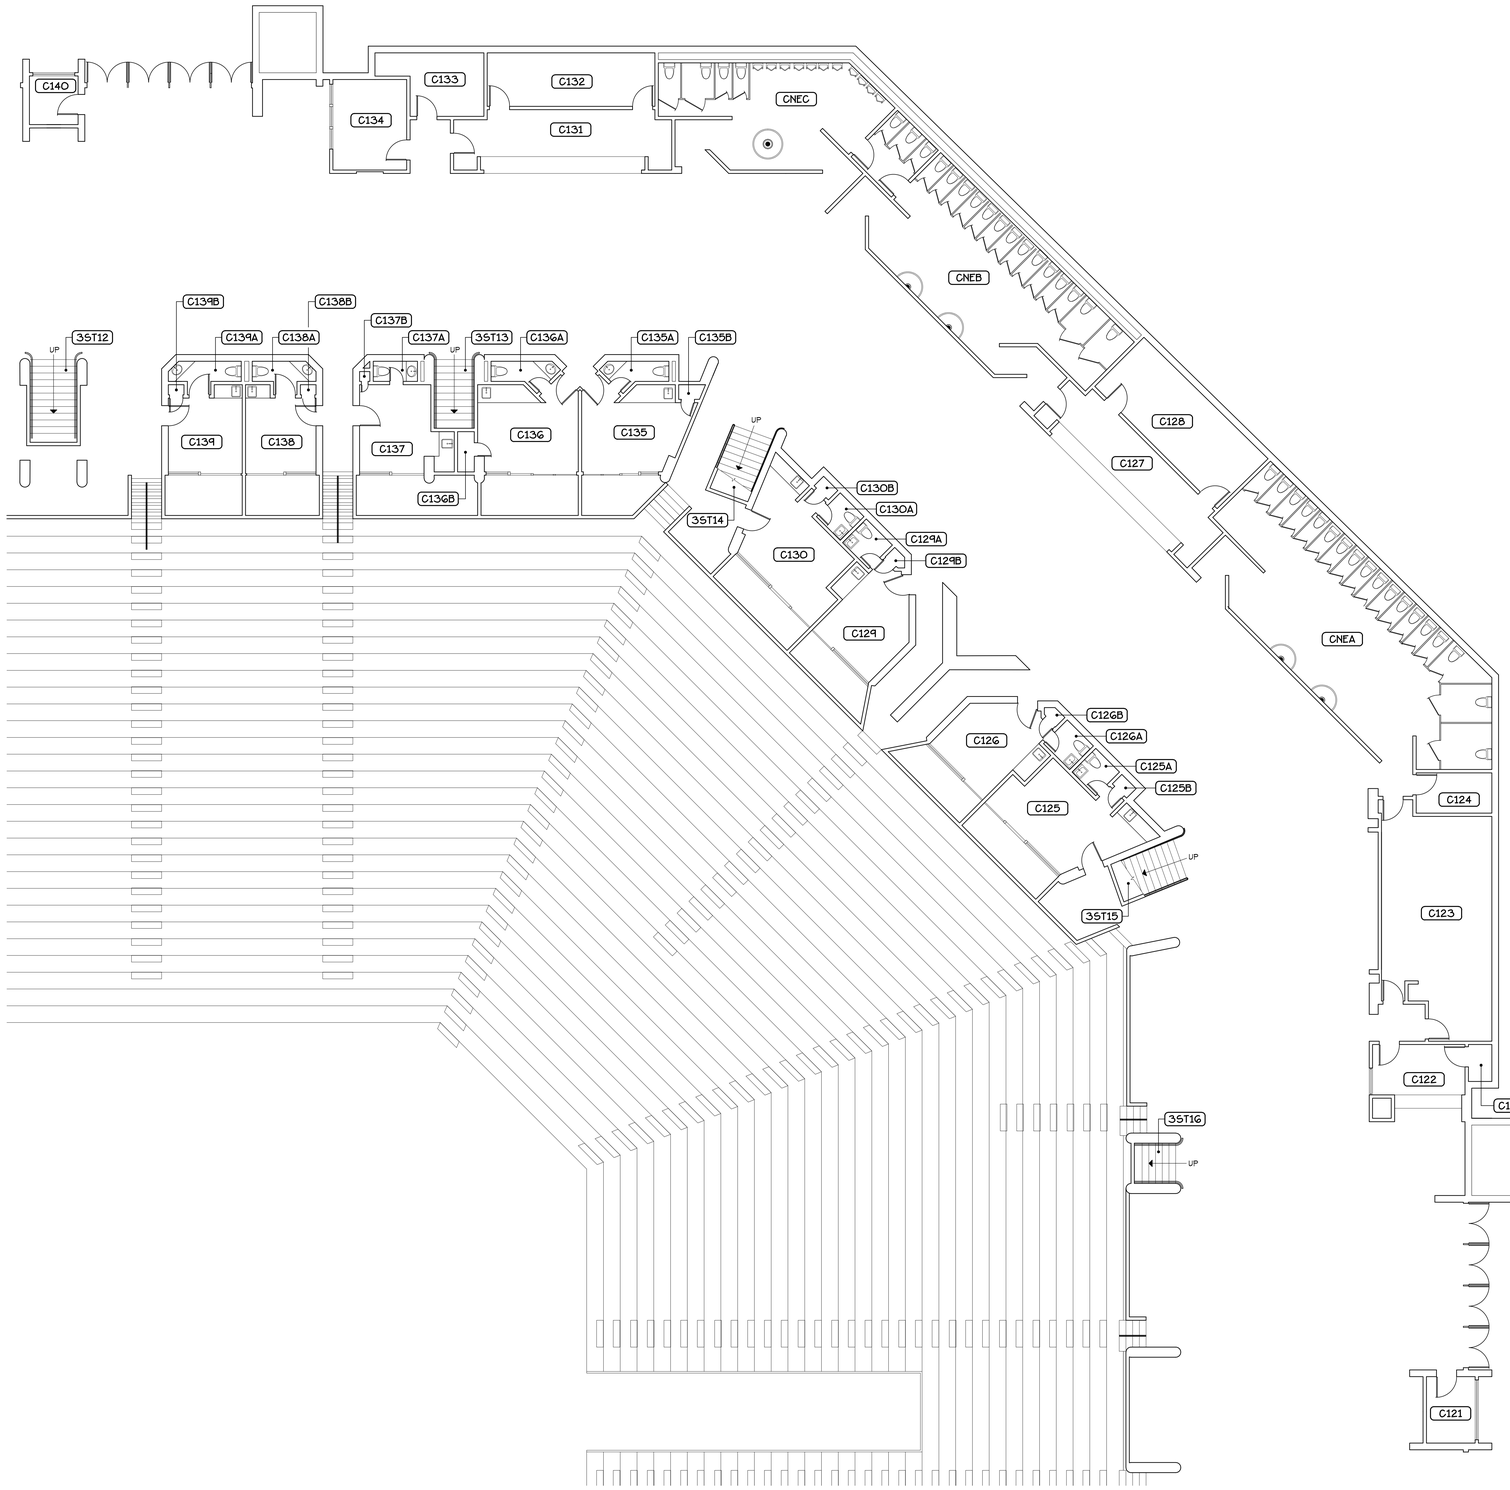

CONCOURSE LEVEL

SCALE: 1/8" = 1'-0"

DWG LOCATION -- A:\ACADDWGS\F0038--BUD WALTON ARENA\PM MASTER DWGS\F0038-MTBLK.DWG

REVISIONS

NO.	DATE

BNAR-2 (G-70)

J.M.F 06/26/1997

DESIGN & UTILITIES APPROVAL

DATE

PHYSICAL PLANT APPROVAL

DATE

DEPARTMENTAL APPROVAL

DATE

MASTER DWG'S

BUD WALTON ARENA


UNIVERSITY of ARKANSAS

PHYSICAL PLANT
DESIGN & UTILITIES
DEPARTMENT

FAYETTEVILLE, ARKANSAS

A8

SHT 8 of

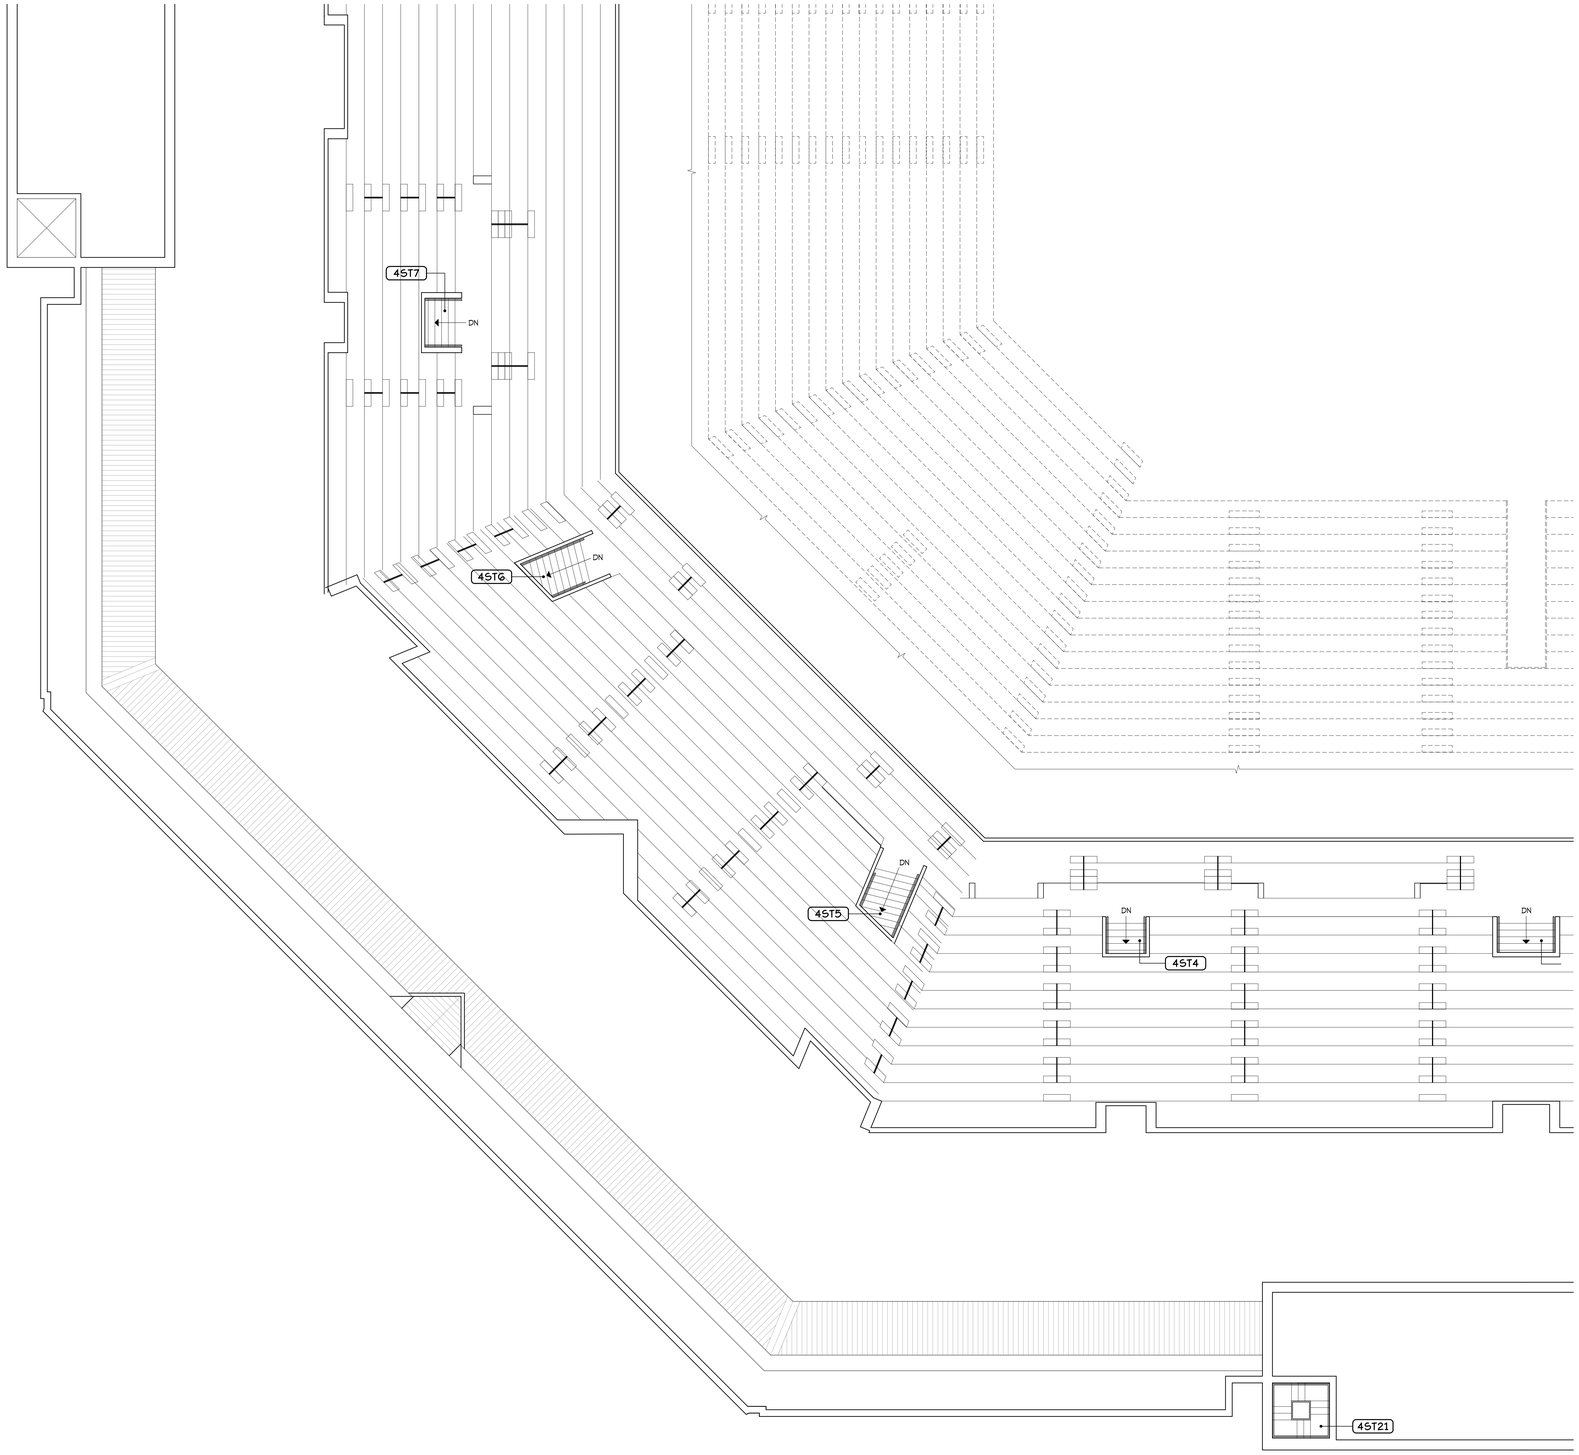

UPPER DECK SEATING

SCALE: 1/8" = 1'-0"

DWG LOCATION -- A:\ACADDWGS\JF0038--BUD WALTON ARENA\PY MASTER DWG'S\JF0038-MTBLK.DWG

REVISIONS

NO.	DATE

BNAR-2 (G-70)
MW MW

J.M.F 06/26/1997
DRAWN BY DATE

DESIGN & UTILITIES APPROVAL
DATE

PHYSICAL PLANT APPROVAL
DATE

DEPARTMENTAL APPROVAL
DEPARTMENTAL APPROVAL
DATE


MASTER DWG'S

BUD WALTON ARENA

UNIVERSITY OF ARKANSAS
PHYSICAL PLANT
DESIGN & UTILITIES
DEPARTMENT
FAYETTEVILLE, ARKANSAS

A10

SHT 10 OF

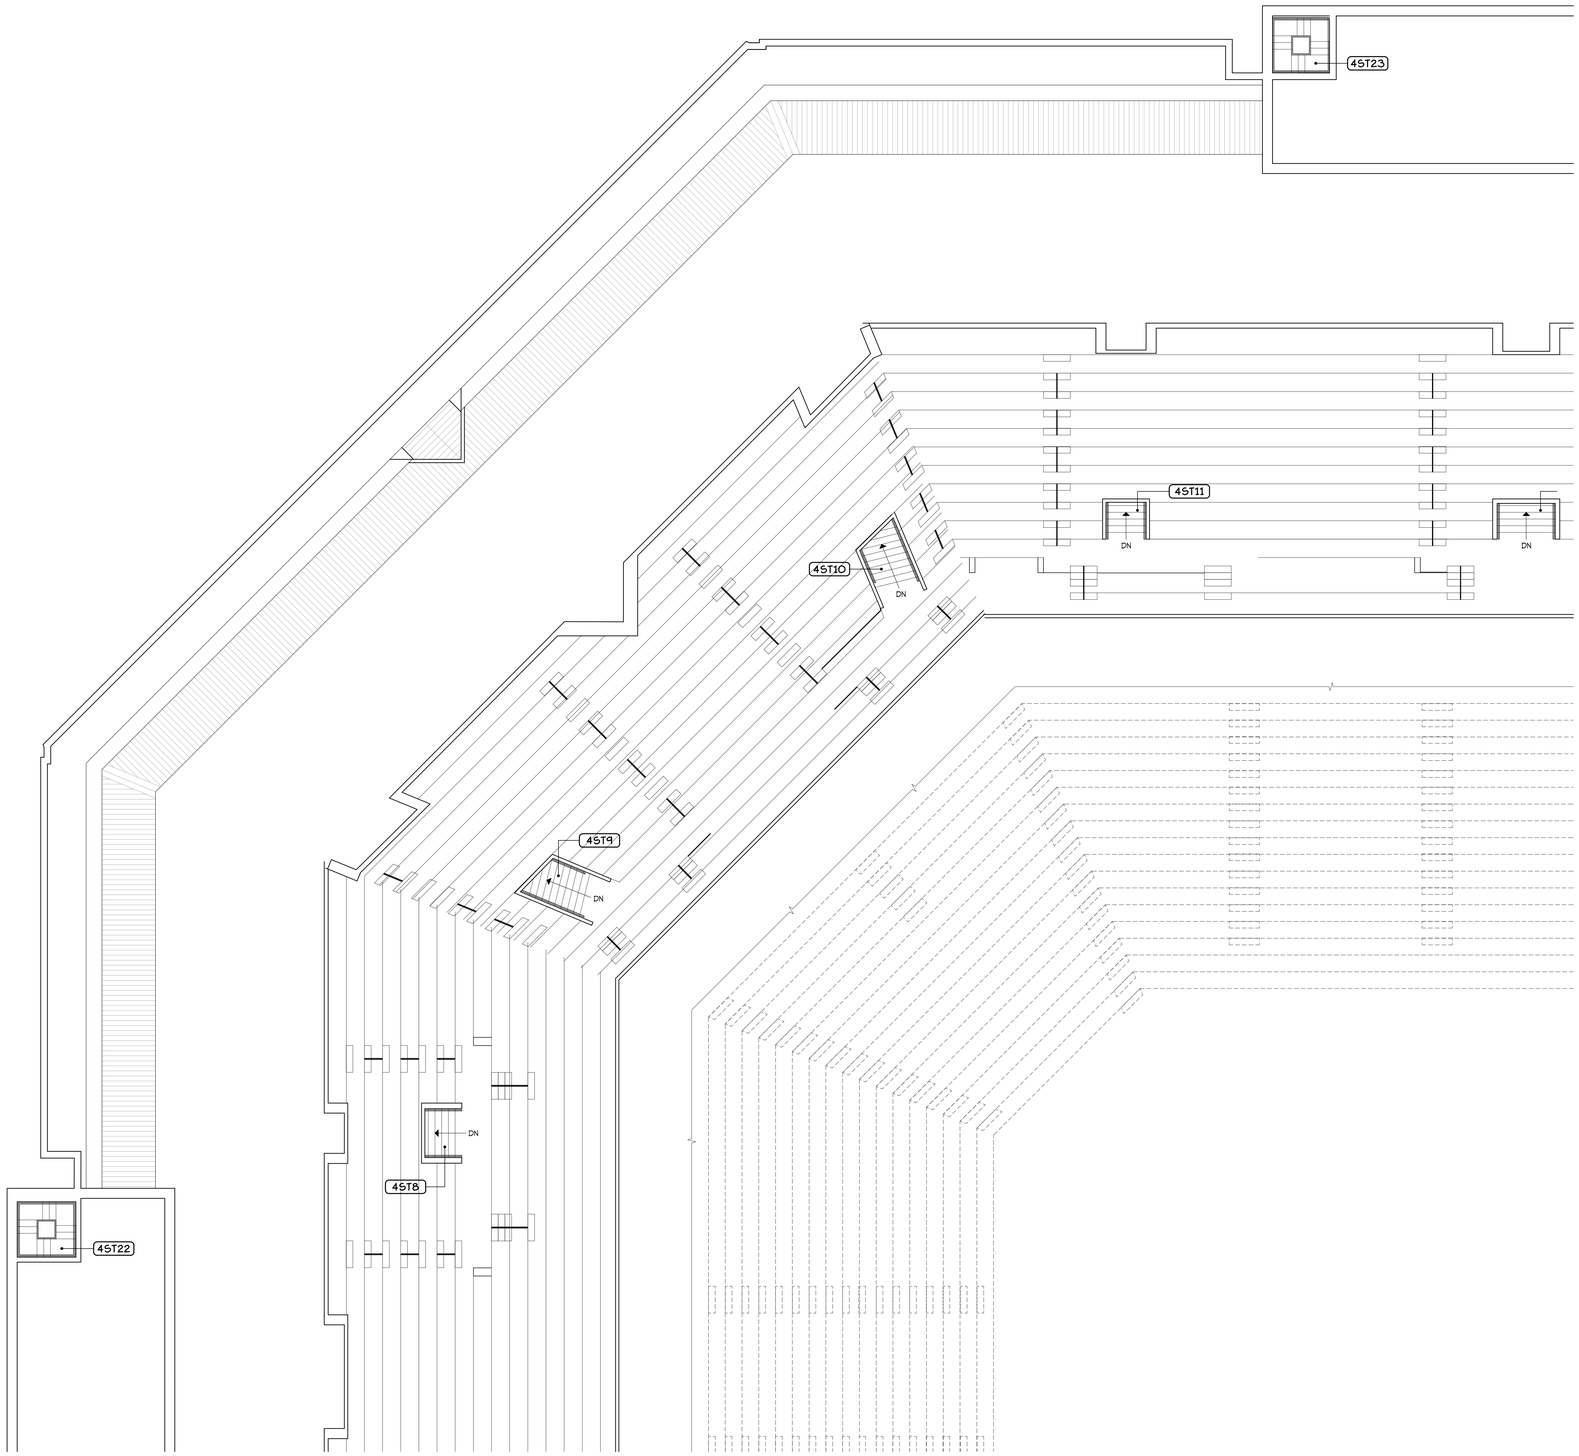

UPPER DECK SEATING

SCALE: 1/8" = 1'-0"

DWG LOCATION -- I:\AGASD\DWGS\F0038--BUD WALTON ARENA\PH MASTER DWG\SVF0038-HTBLK.DWG

REVISIONS

NO.	DATE

BNAR-2 (G-70)

JMF 06/26/1997

DESIGN BY DATE

DESIGN & UTILITIES APPROVAL

DATE

PHYSICAL PLANT APPROVAL

DATE

DEPARTMENTAL APPROVAL

DATE

MASTER DWG'S

BUD WALTON ARENA


UNIVERSITY OF ARKANSAS

PHYSICAL PLANT
DESIGN & UTILITIES
DEPARTMENT

FAYETTEVILLE, ARKANSAS

A11

SHT 11 of

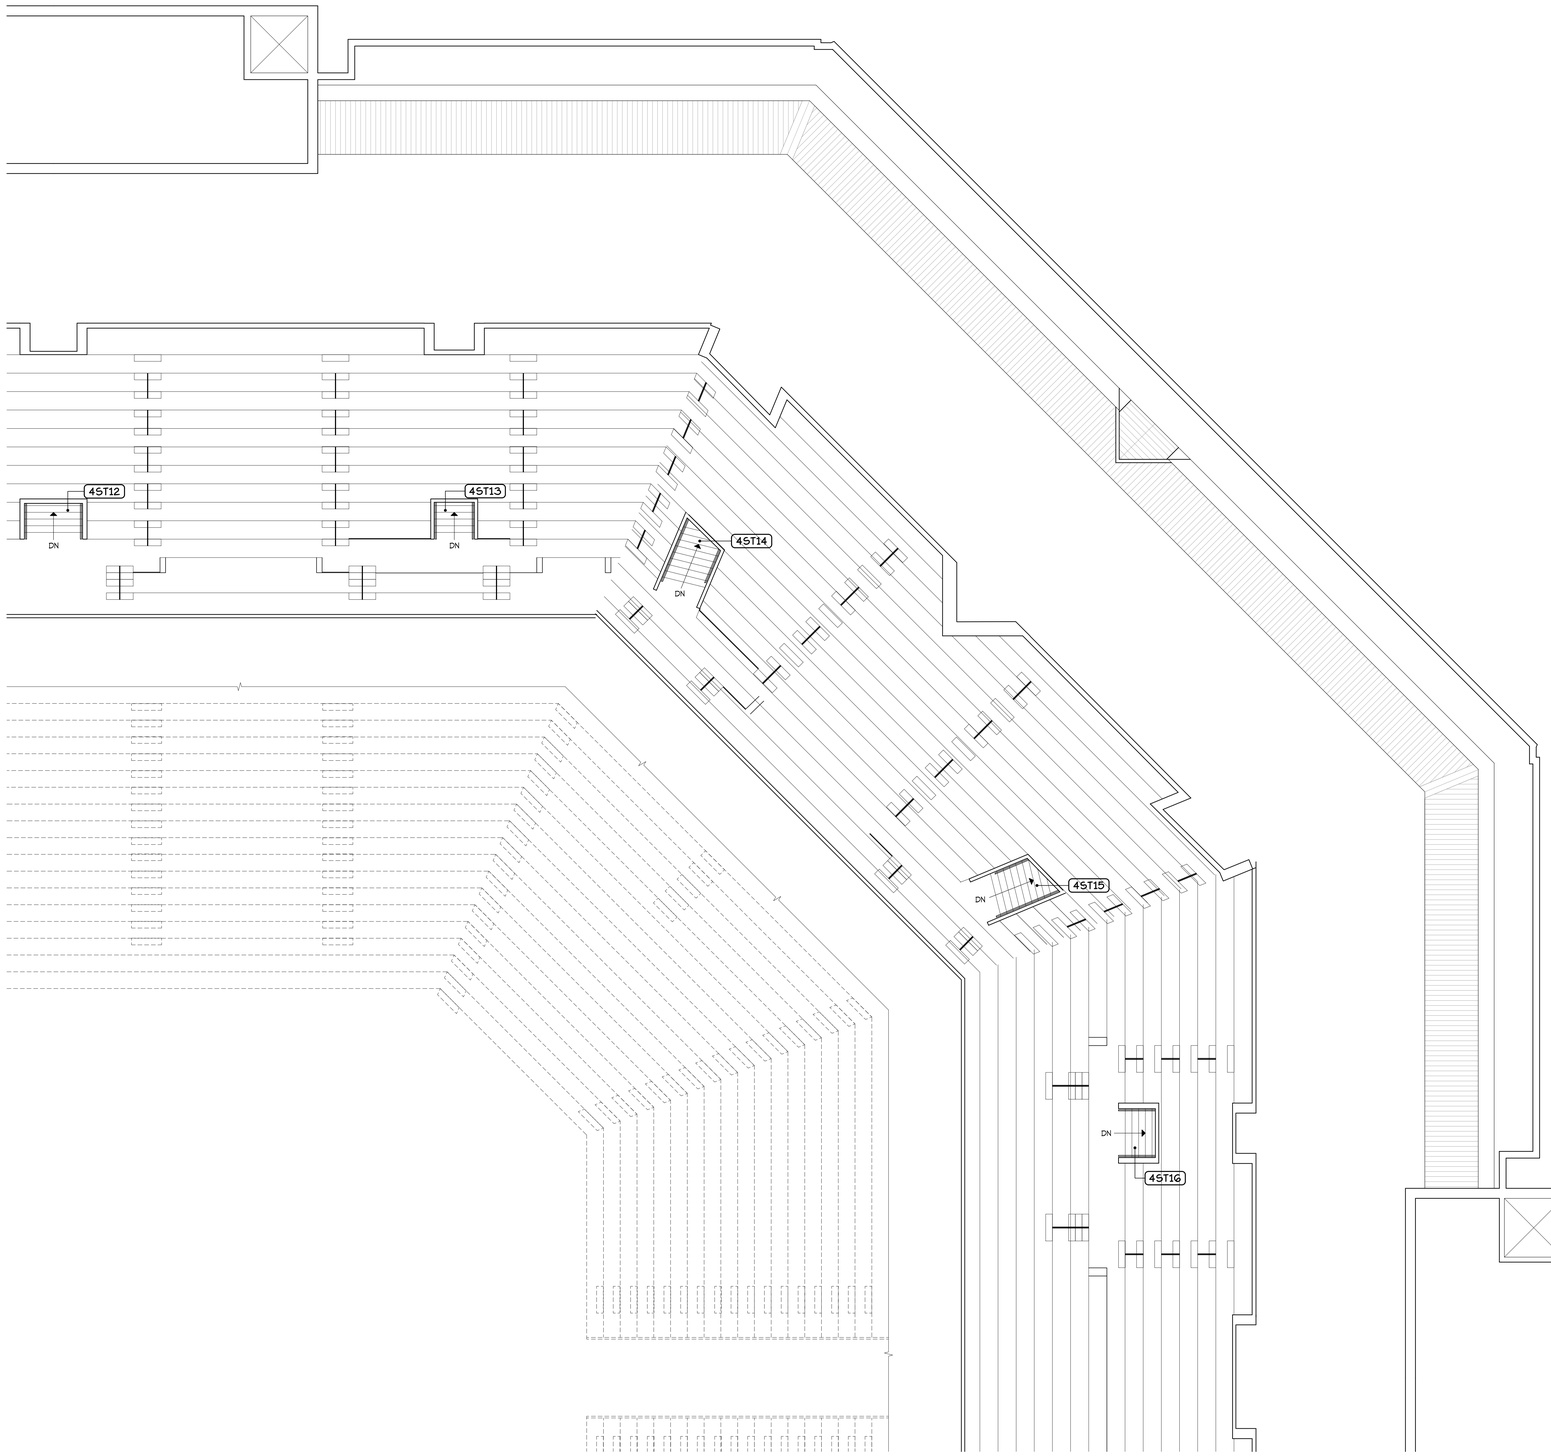

UPPER DECK SEATING

SCALE: 1/8" = 1'-0"

DWG LOCATION -- A:\ACADDWGS\JF0038--BUD WALTON ARENA\PY MASTER DWG'S\JF0038-MTBLK.DWG

REVISIONS

NO.	DATE

BMAR-2 (G-70)
MM MU

J.M.F 06/26/1997
DRAWN BY DATE

DESIGN & UTILITIES APPROVAL
DATE

PHYSICAL PLANT APPROVAL
DATE

DEPARTMENTAL APPROVAL
DATE


MASTER DWG'S

BUD WALTON ARENA

UNIVERSITY OF ARKANSAS
PHYSICAL PLANT
DESIGN & UTILITIES DEPARTMENT
FAYETTEVILLE, ARKANSAS

A12

SHT 12 of

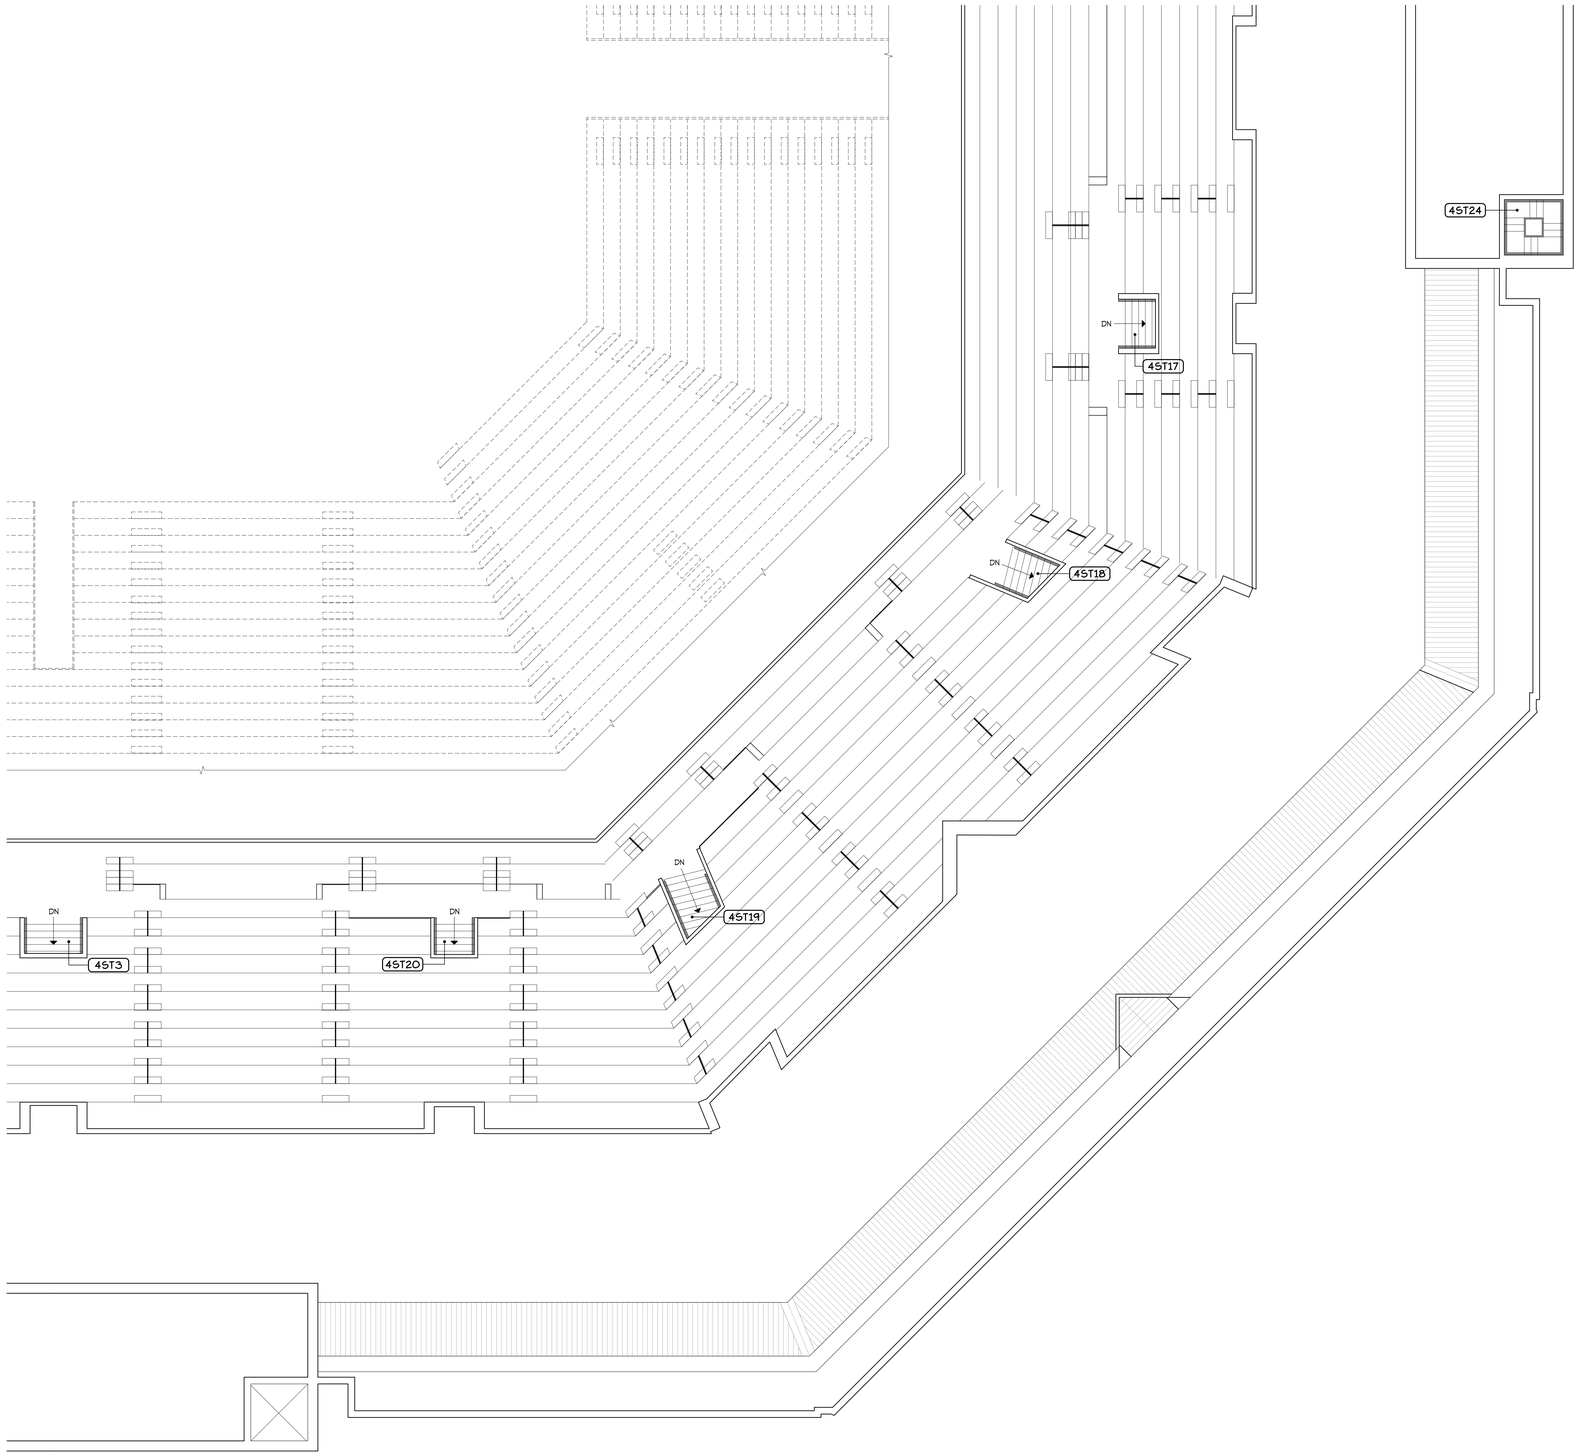

UPPER DECK SEATING

SCALE: 1/8" = 1'-0"

DWG LOCATION -- A:\ACADDWGS\JF0038--BUD WALTON ARENA\M\ MASTER DWG'S\JF0038-M1TBLK.DWG

REVISIONS

NO.	DATE

BMAR-2 (G-70)

J.M.F 06/26/1997

DESIGN & UTILITIES APPROVAL

DATE

PHYSICAL PLANT APPROVAL

DATE

DEPARTMENTAL APPROVAL

DATE

MASTER DWG'S

BUD WALTON ARENA


UNIVERSITY OF ARKANSAS

PHYSICAL PLANT
DESIGN & UTILITIES
DEPARTMENT

FAYETTEVILLE, ARKANSAS

A9

SHT 9 of

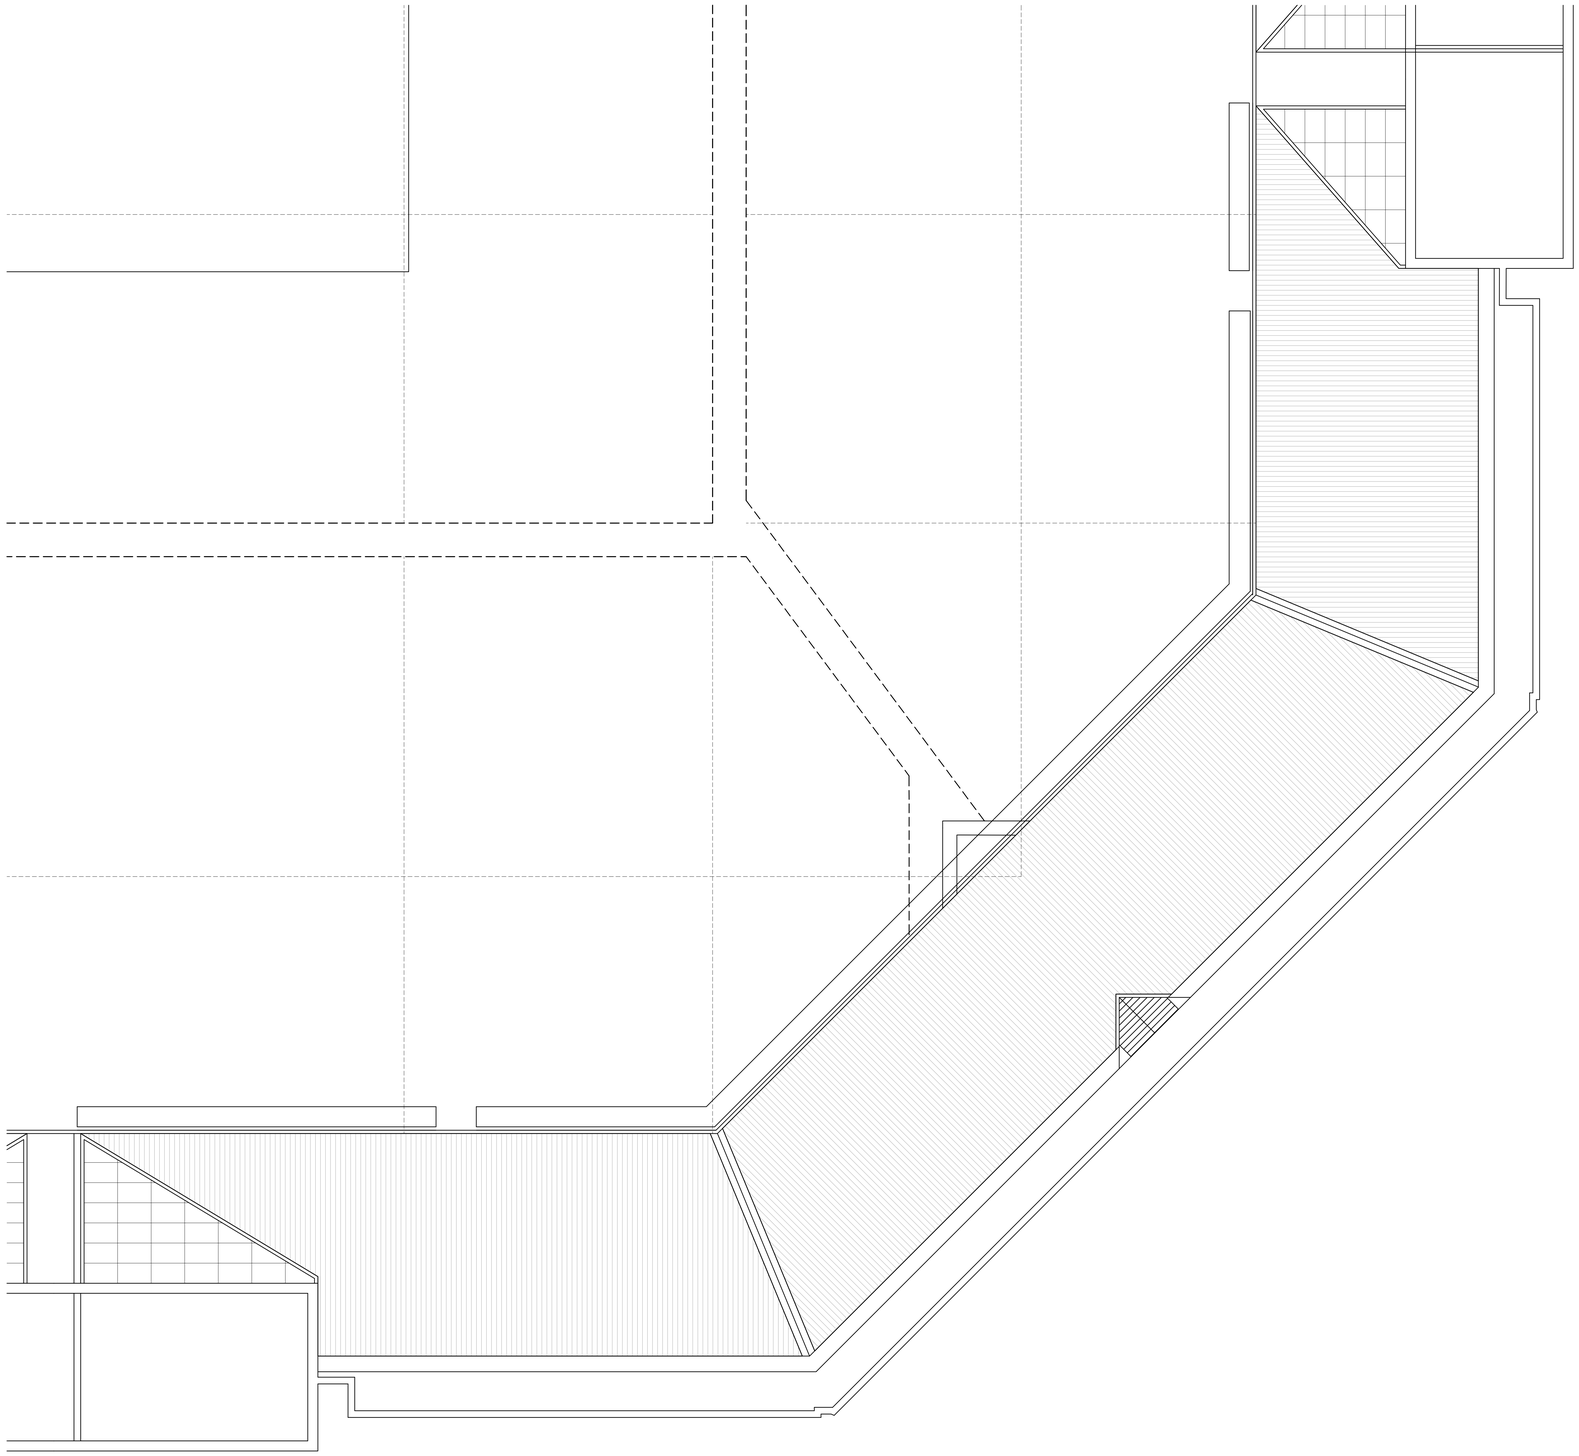

CAT WALK

SCALE: 1/8" = 1'-0"

DWG LOCATION -- K:\AGADD\DWGS\F0038--BUD WALTON ARENA\PH MASTER DWG\SVF0038-MTBLK.DWG

REVISIONS

NO.	DATE

BNAR-2 (G-70)

J.M.F 06/26/1997

DESIGN & UTILITIES APPROVAL

DATE

PHYSICAL PLANT APPROVAL

DATE

DEPARTMENTAL APPROVAL

DATE

MASTER DWG'S

BUD WALTON ARENA


UNIVERSITY OF ARKANSAS

PHYSICAL PLANT
DESIGN & UTILITIES
DEPARTMENT

FAYETTEVILLE, ARKANSAS

A13

SHT 13 of

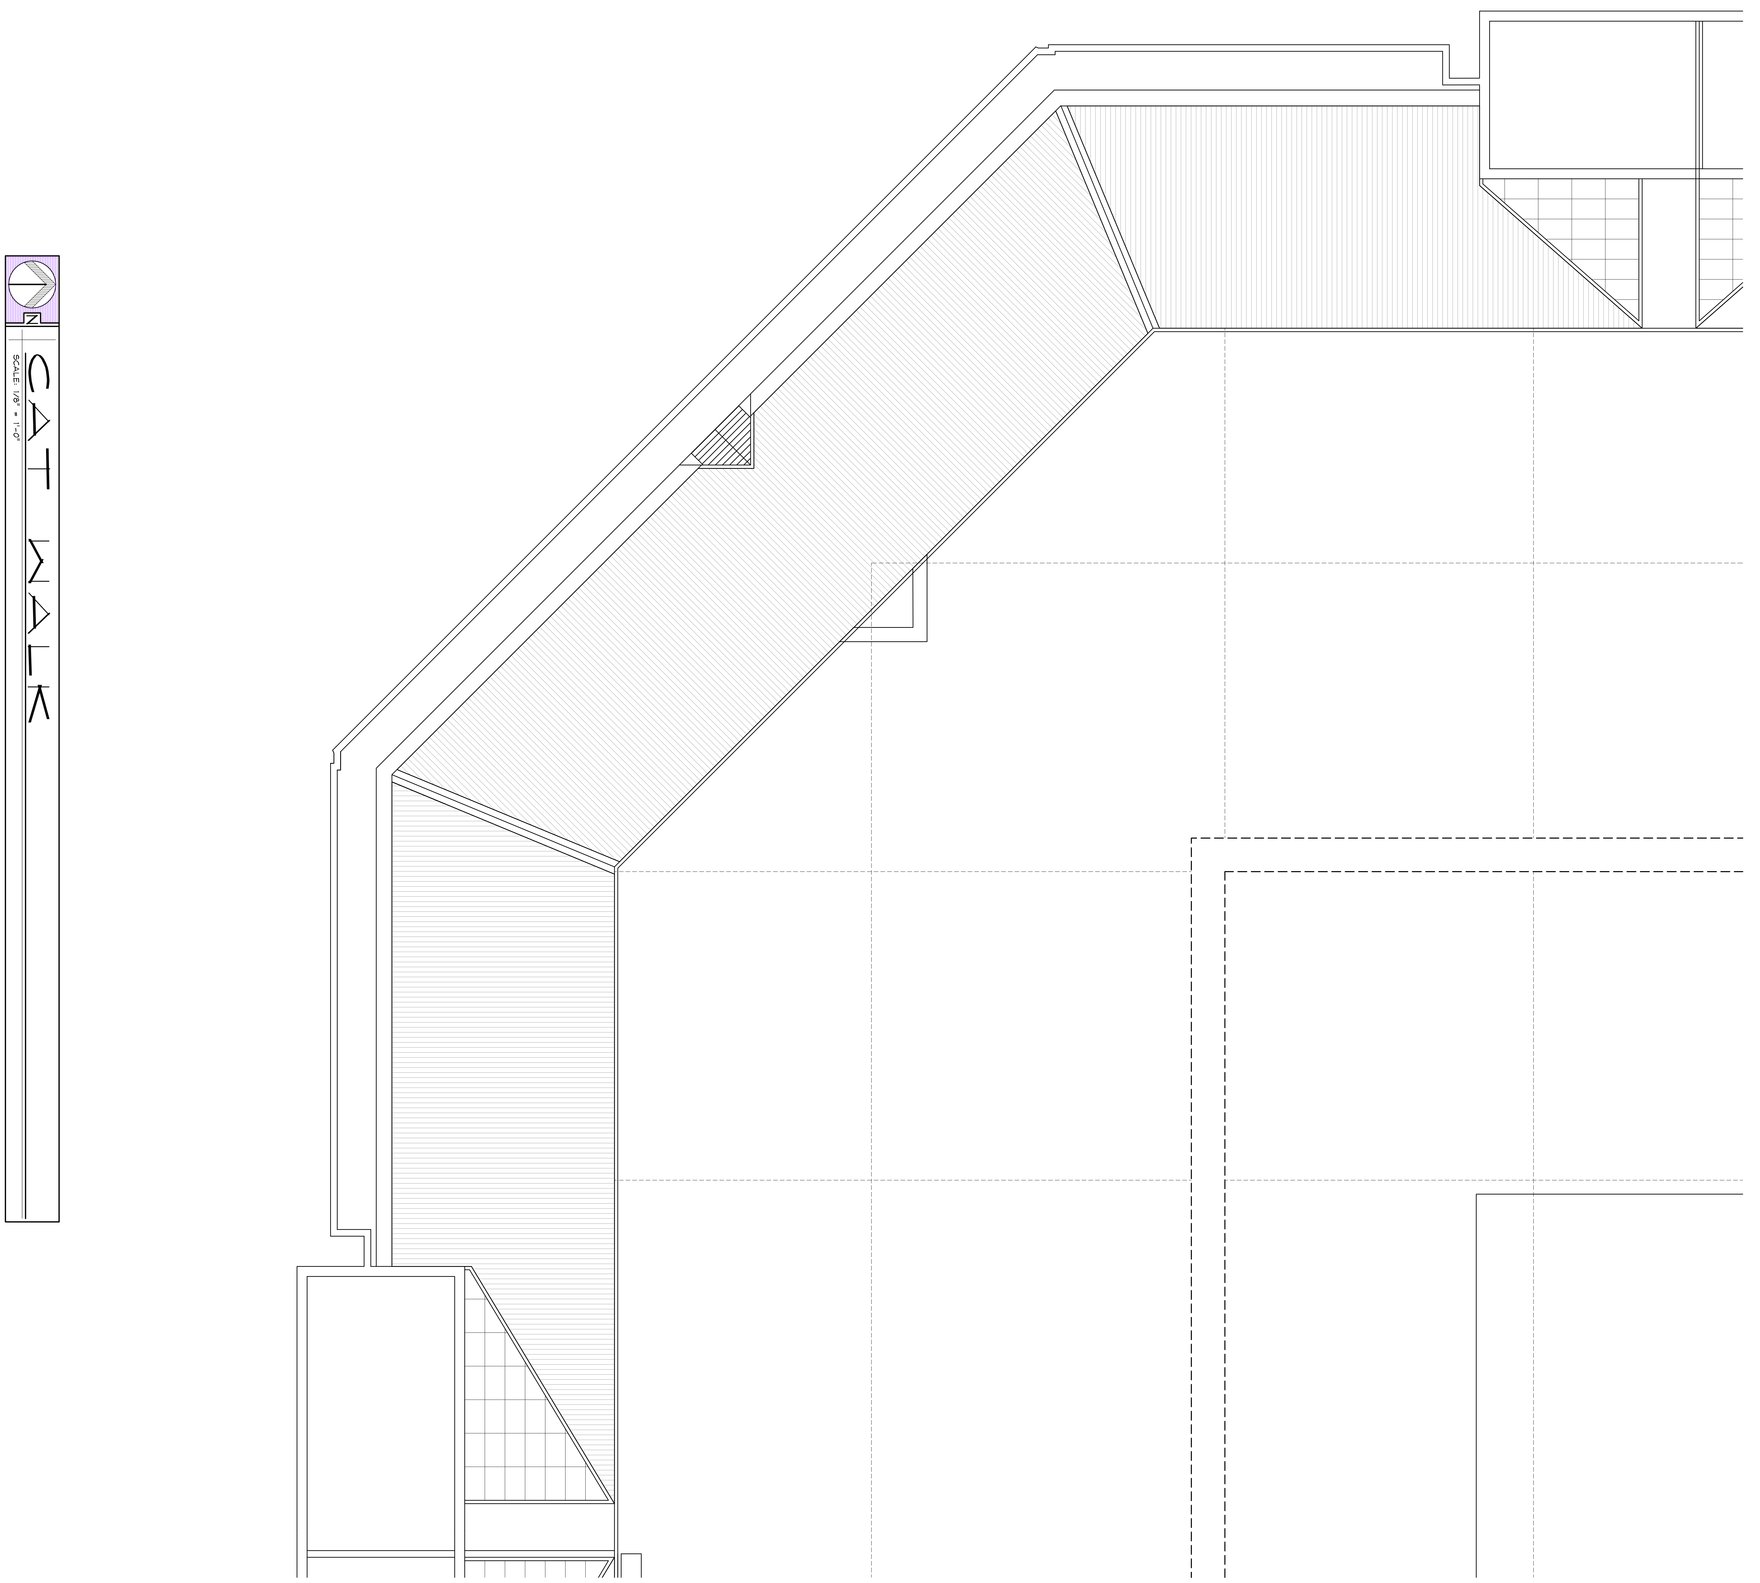

MASTER DWG'S

BUD WALTON ARENA


UNIVERSITY of ARKANSAS
PHYSICAL PLANT
DESIGN & UTILITIES
DEPARTMENT

PRELIMINARY NOT FOR CONSTRUCTION

NO	DATE	REVISIONS
1	04/26/2007	PRELIMINARY SCHEMATIC APPROVAL
2	06/15/2007	PRELIMINARY PLANT APPROVAL

SHEET 2 (6-12)
DATE 04/26/2007
DRAWN BY JJF

A14
SHT 14 of

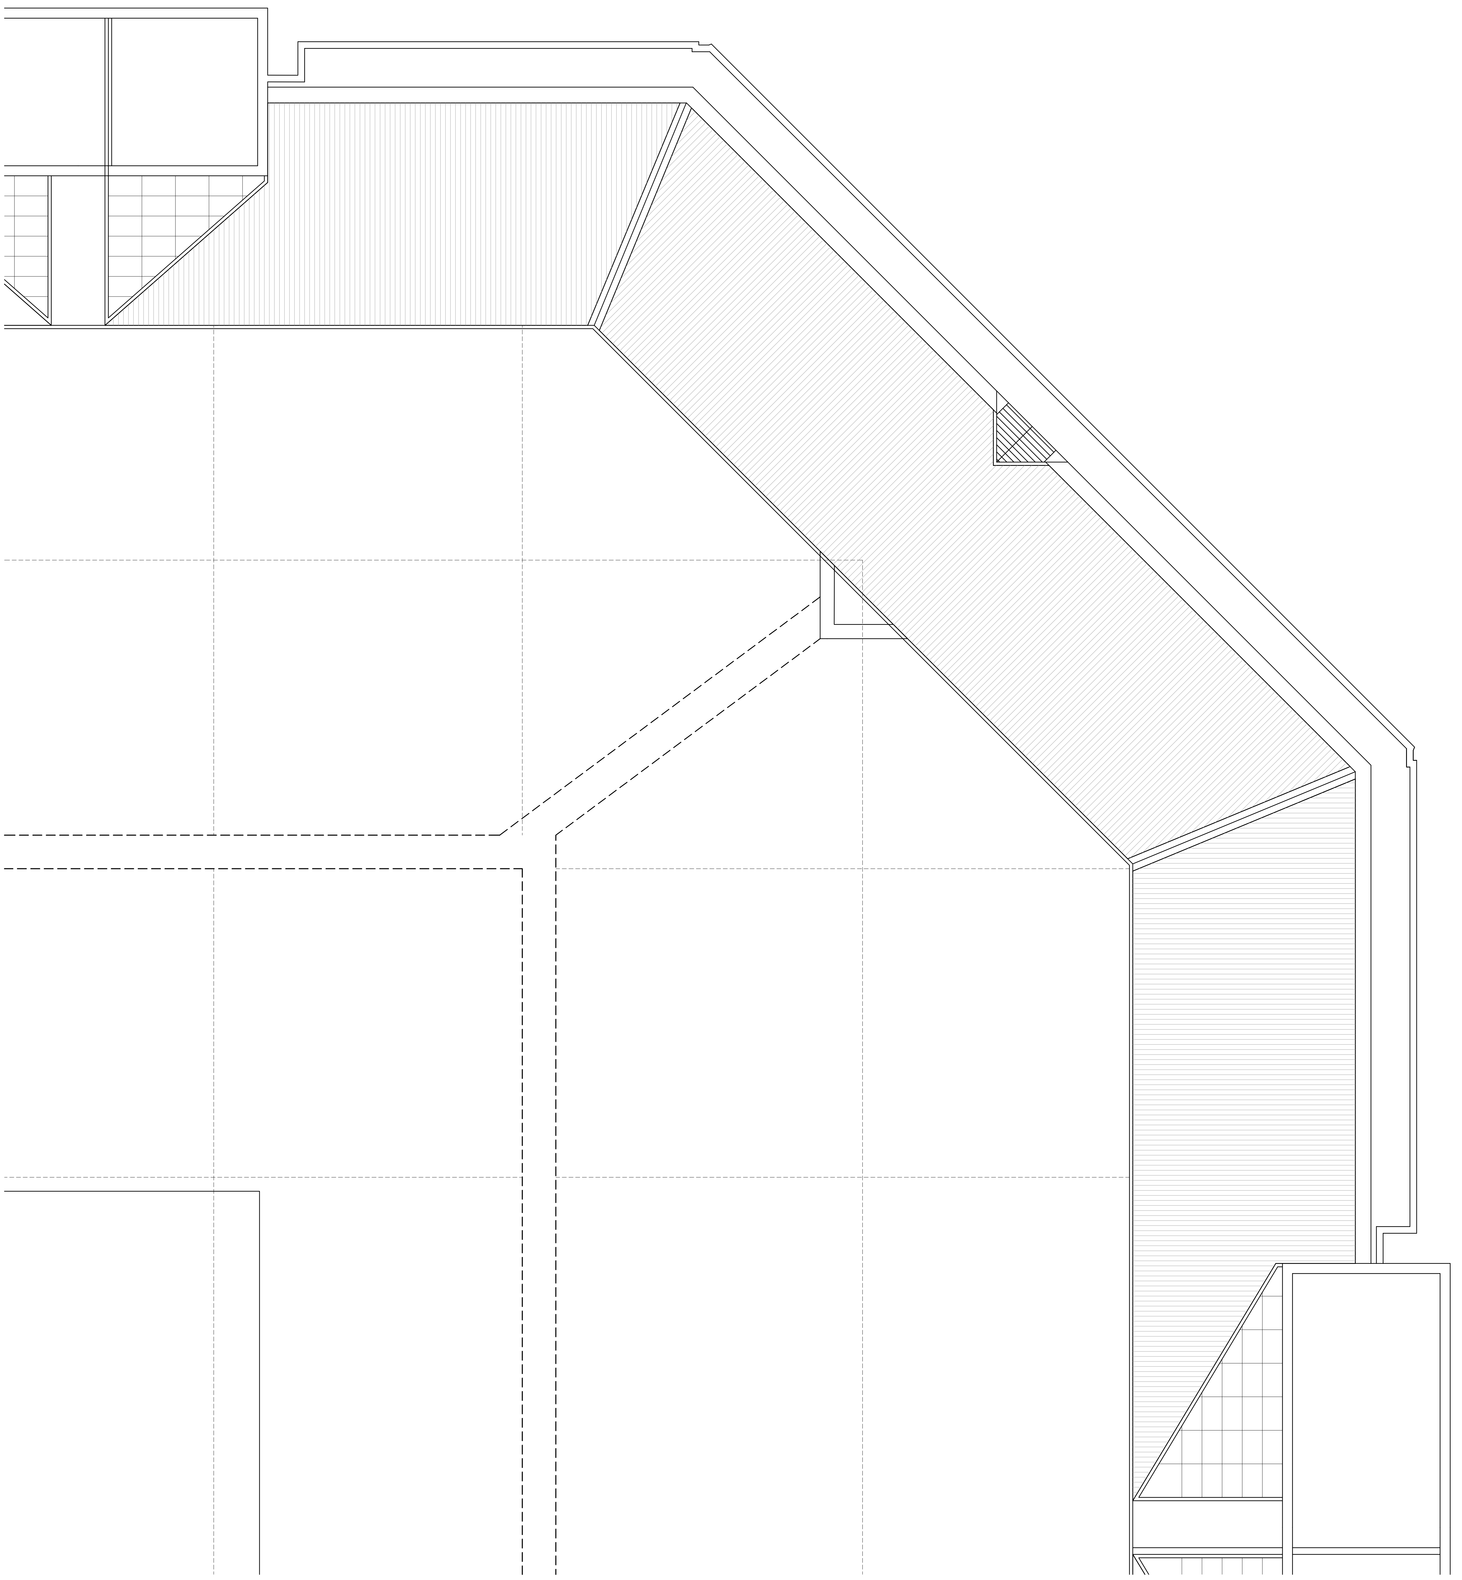

1 N

CAT WALK

SCALE: 1/8" = 1'-0"

MASTER DWG'S

BUD WALTON ARENA

UNIVERSITY OF ARKANSAS
FACILITIES PLANNING
PHYSICAL PLANT
ENERGY & UTILITIES
DEPARTMENT


PRELIMINARY NOT FOR CONSTRUCTION

REVISIONS	
NO.	DESCRIPTION

BMAR-2 (5-10)
DATE 05/26/2007
DRAWN BY
CHECKED BY
ENERGY & UTILITIES DIRECTOR
DATE
FACILITIES PLANNING DIRECTOR
DATE
CONSTRUCTION MANAGER
DATE

A15
SHT 15 of

DWG LOCATION -- F:\ACADDWGS\F0038--BUD WALTON ARENA\FM MASTER DWG'S\F0038-MTBLK.DWG

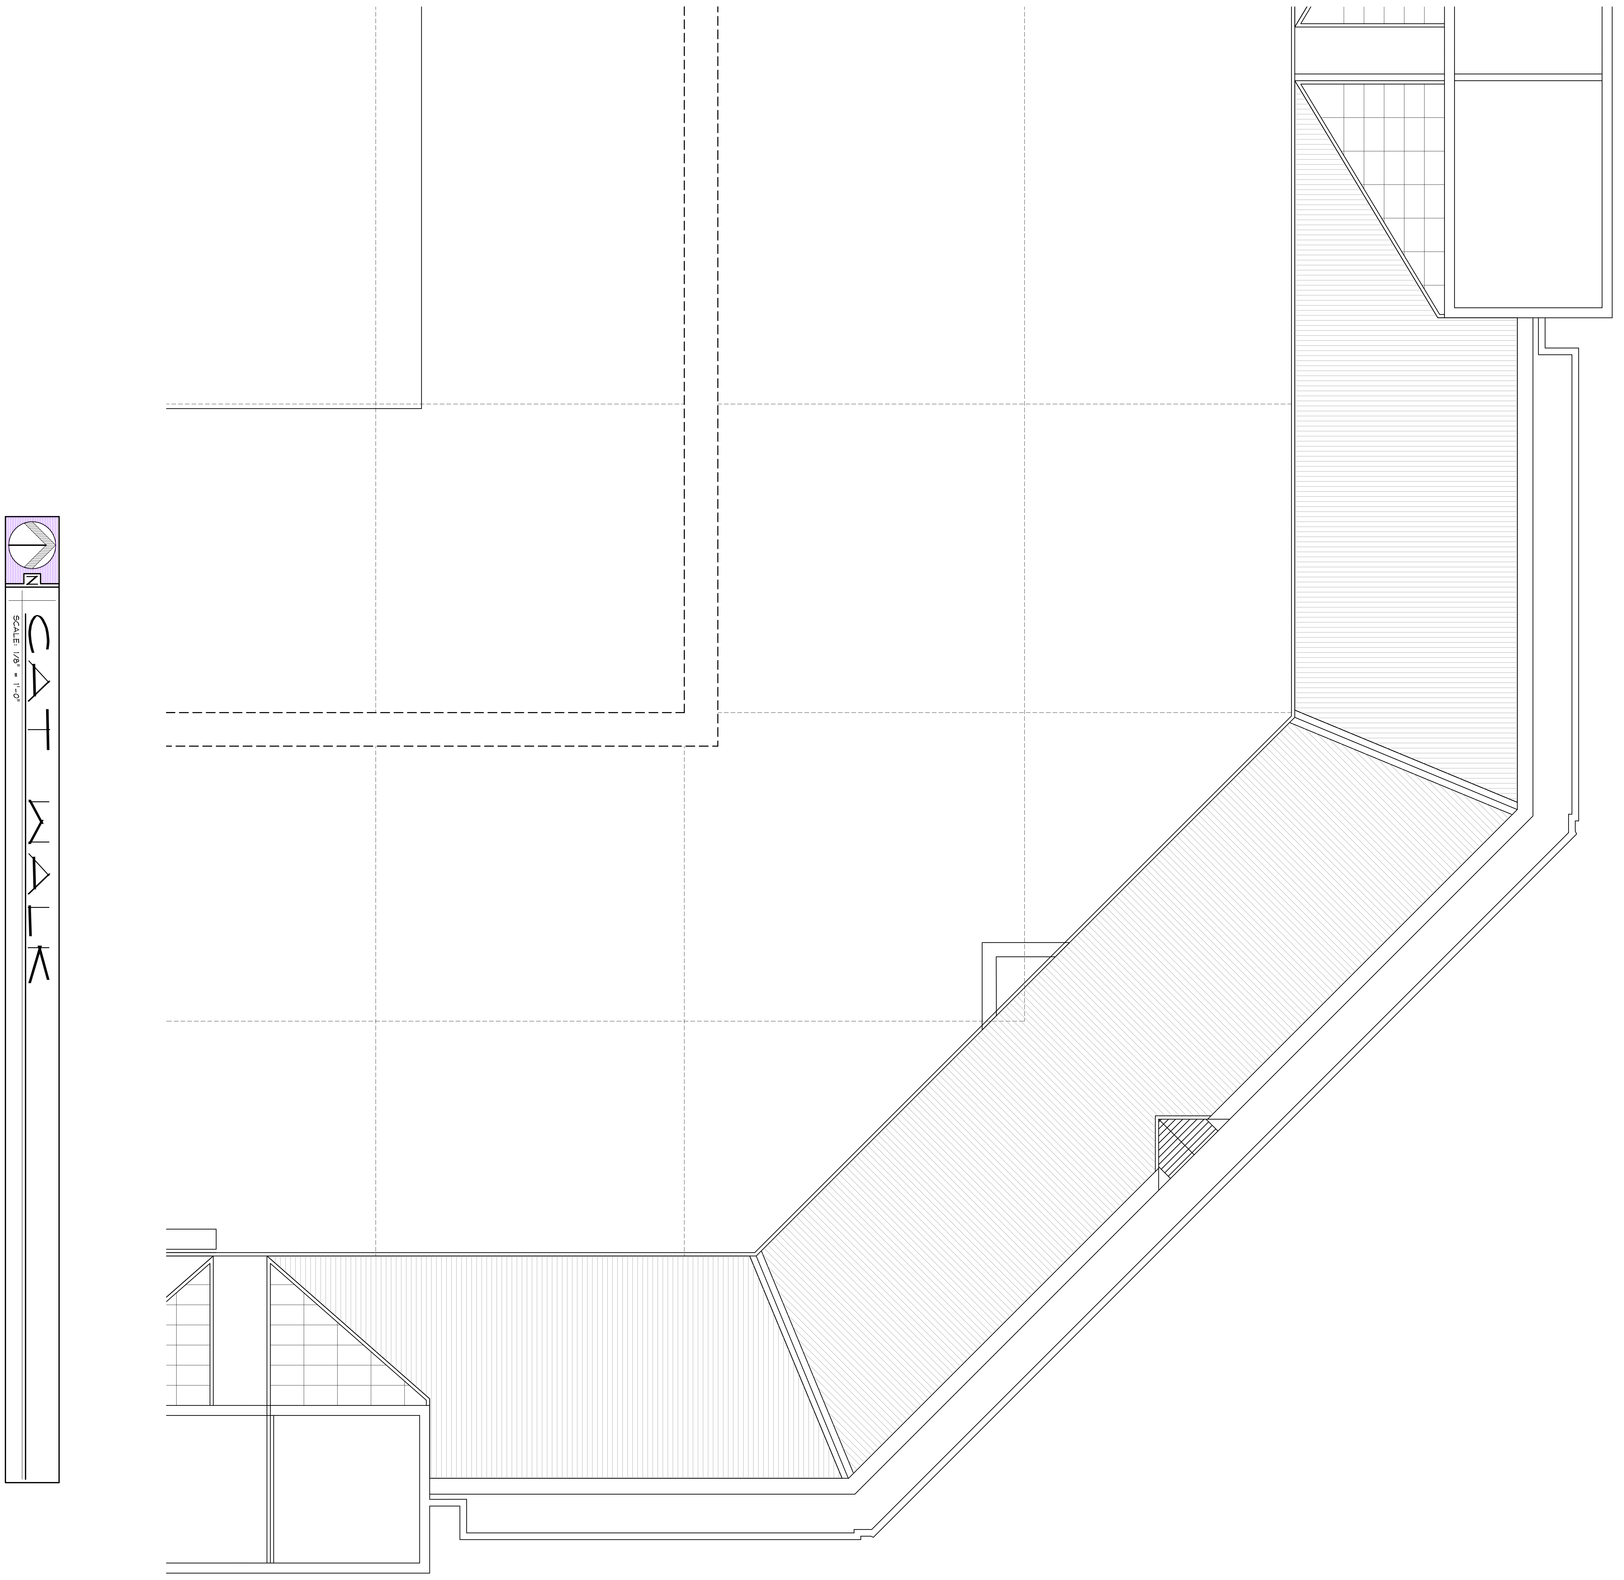

CAT WALK

MASTER DWG'S

BUD WALTON ARENA

UNIVERSITY of ARKANSAS
PHYSICAL PLANT
DESIGN & UTILITIES
DEPARTMENT
FAYETTEVILLA, ARKANSAS


DESIGNED
DRAWN
CHECKED
APPROVED

PHYSICAL PLANT APPROVAL
DESIGN & UTILITIES APPROVAL
DATE
BY

PHASE-2 (G-TO)
REV. NO.
DATE 06-26-2007
DESCRIPTION
BY


REFERENCES
DWG. NO.
DATE

A16
SHT 16 of

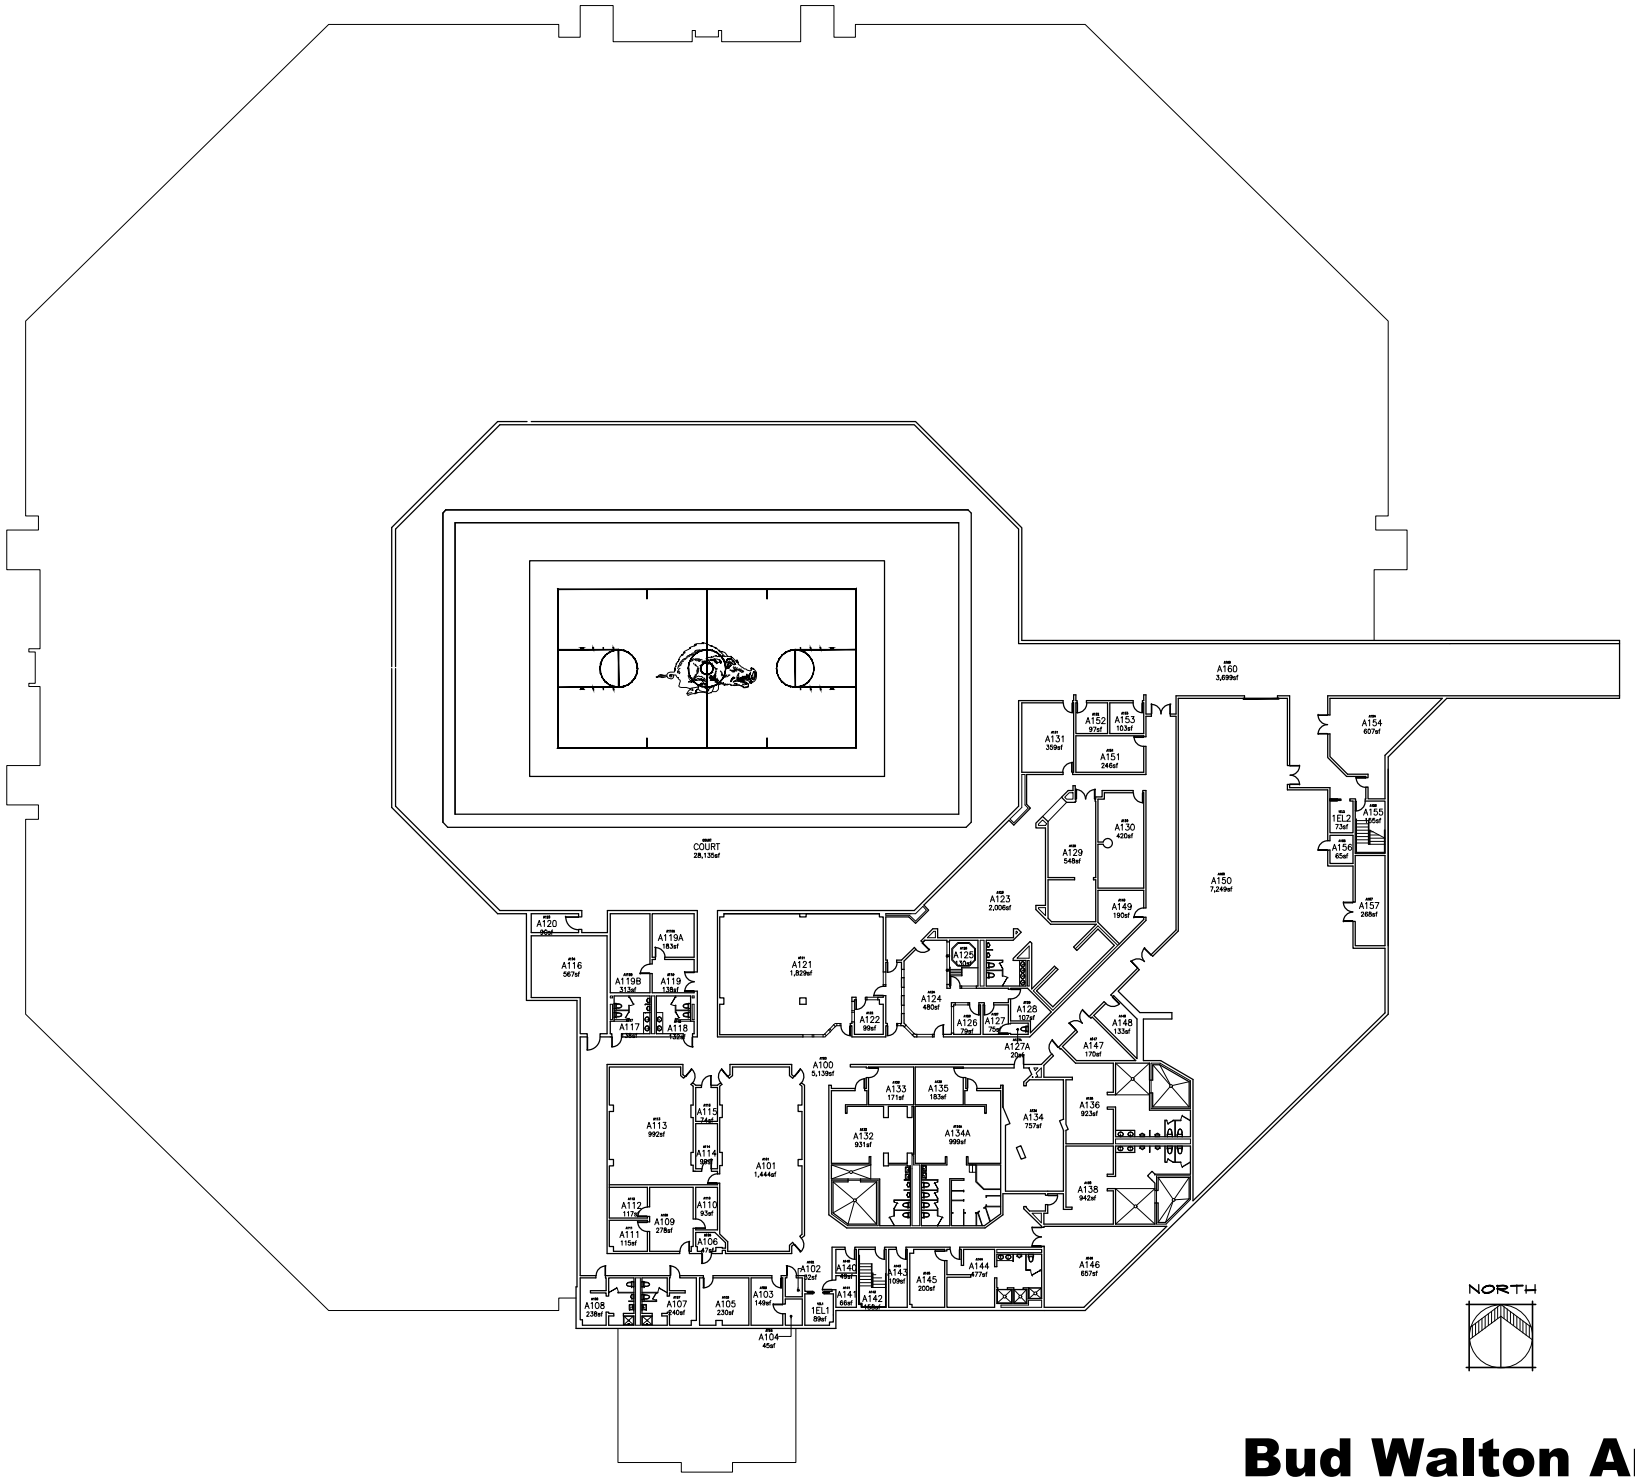


Bud Walton Arena
Arena Level

Last Update: Unknow

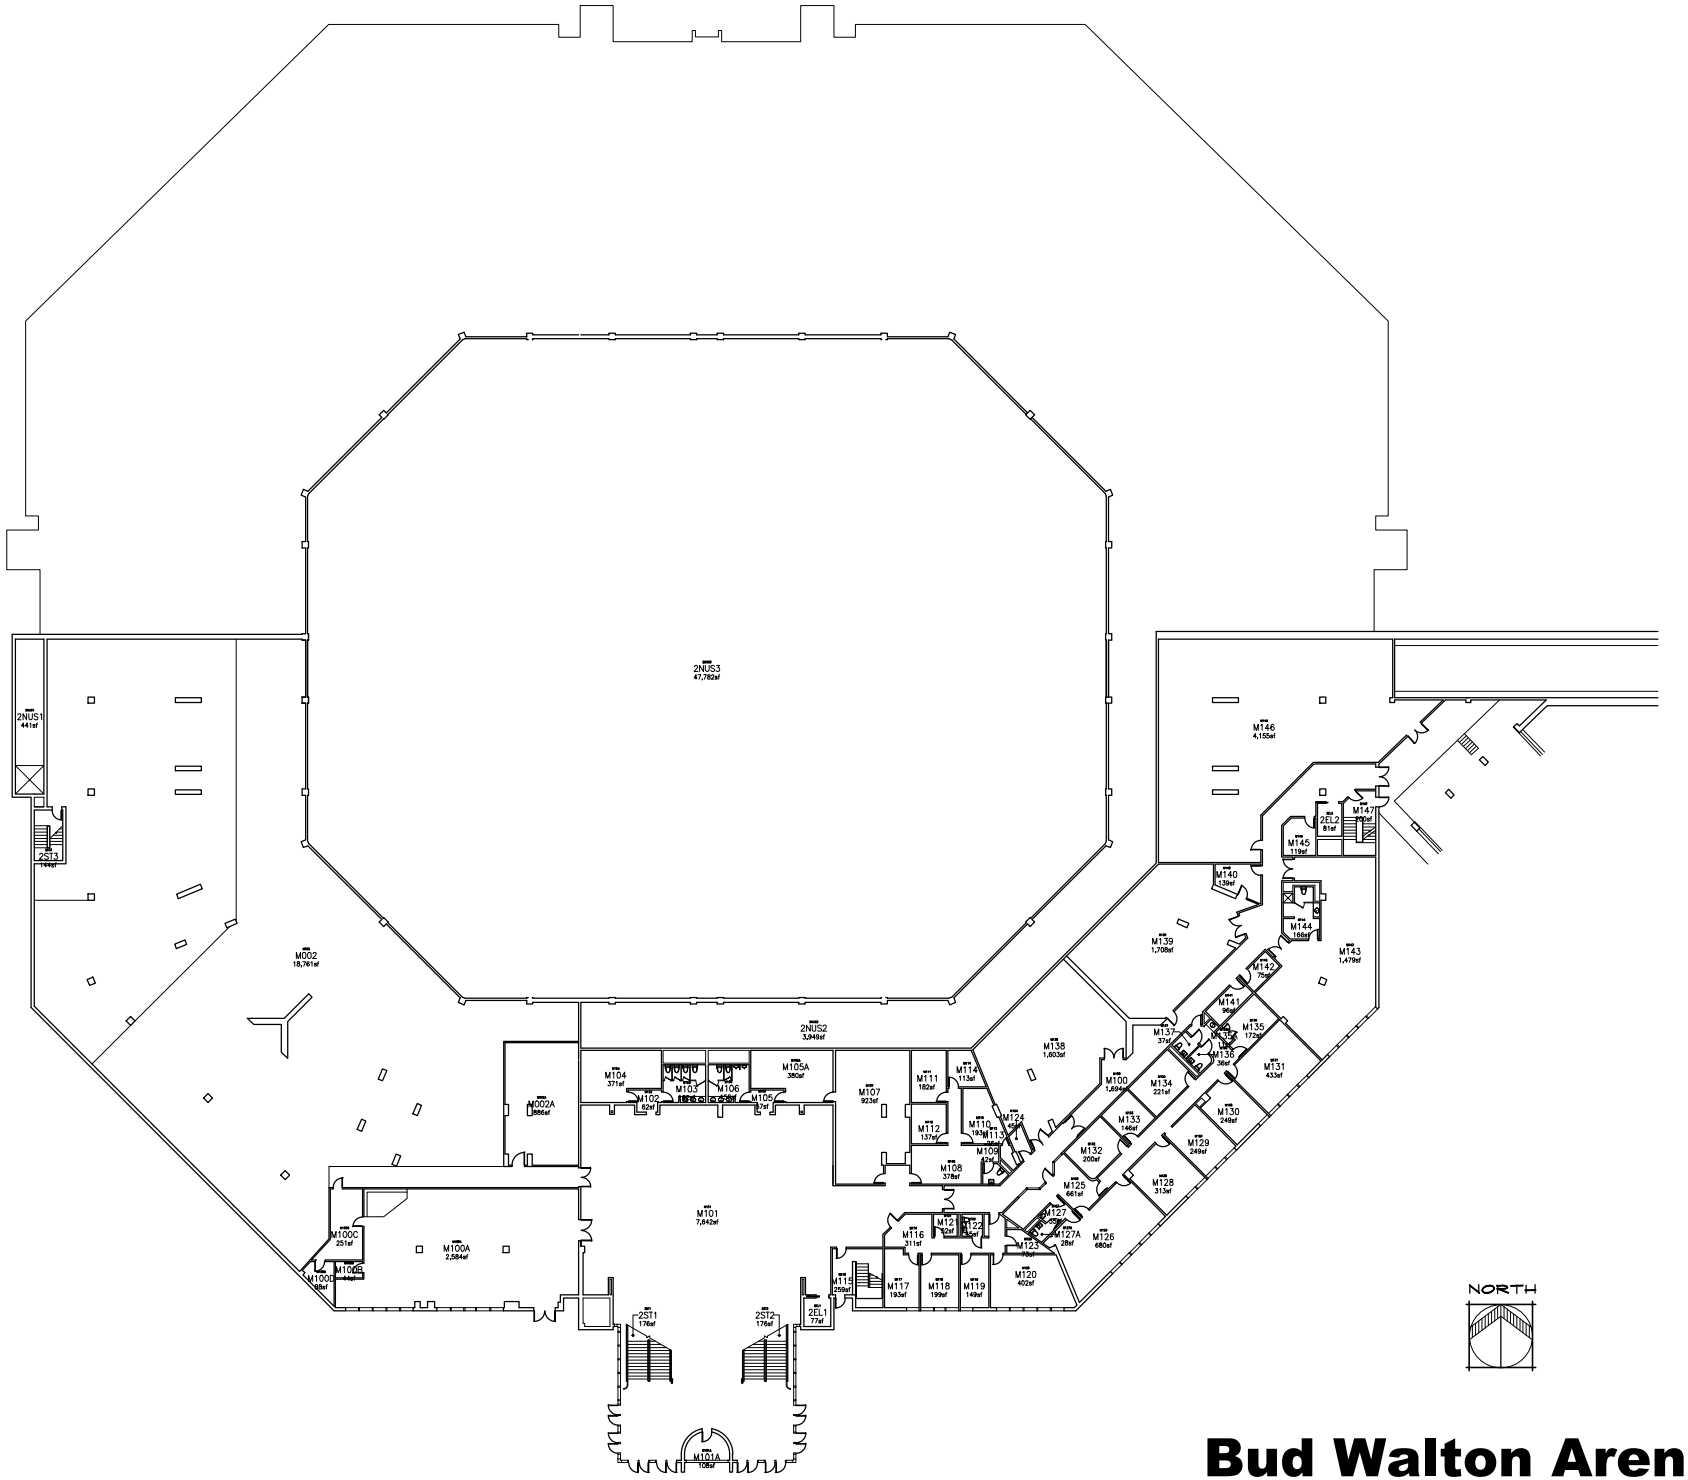


Bud Walton Arena
Mezznine Level

Last Update: Unknow

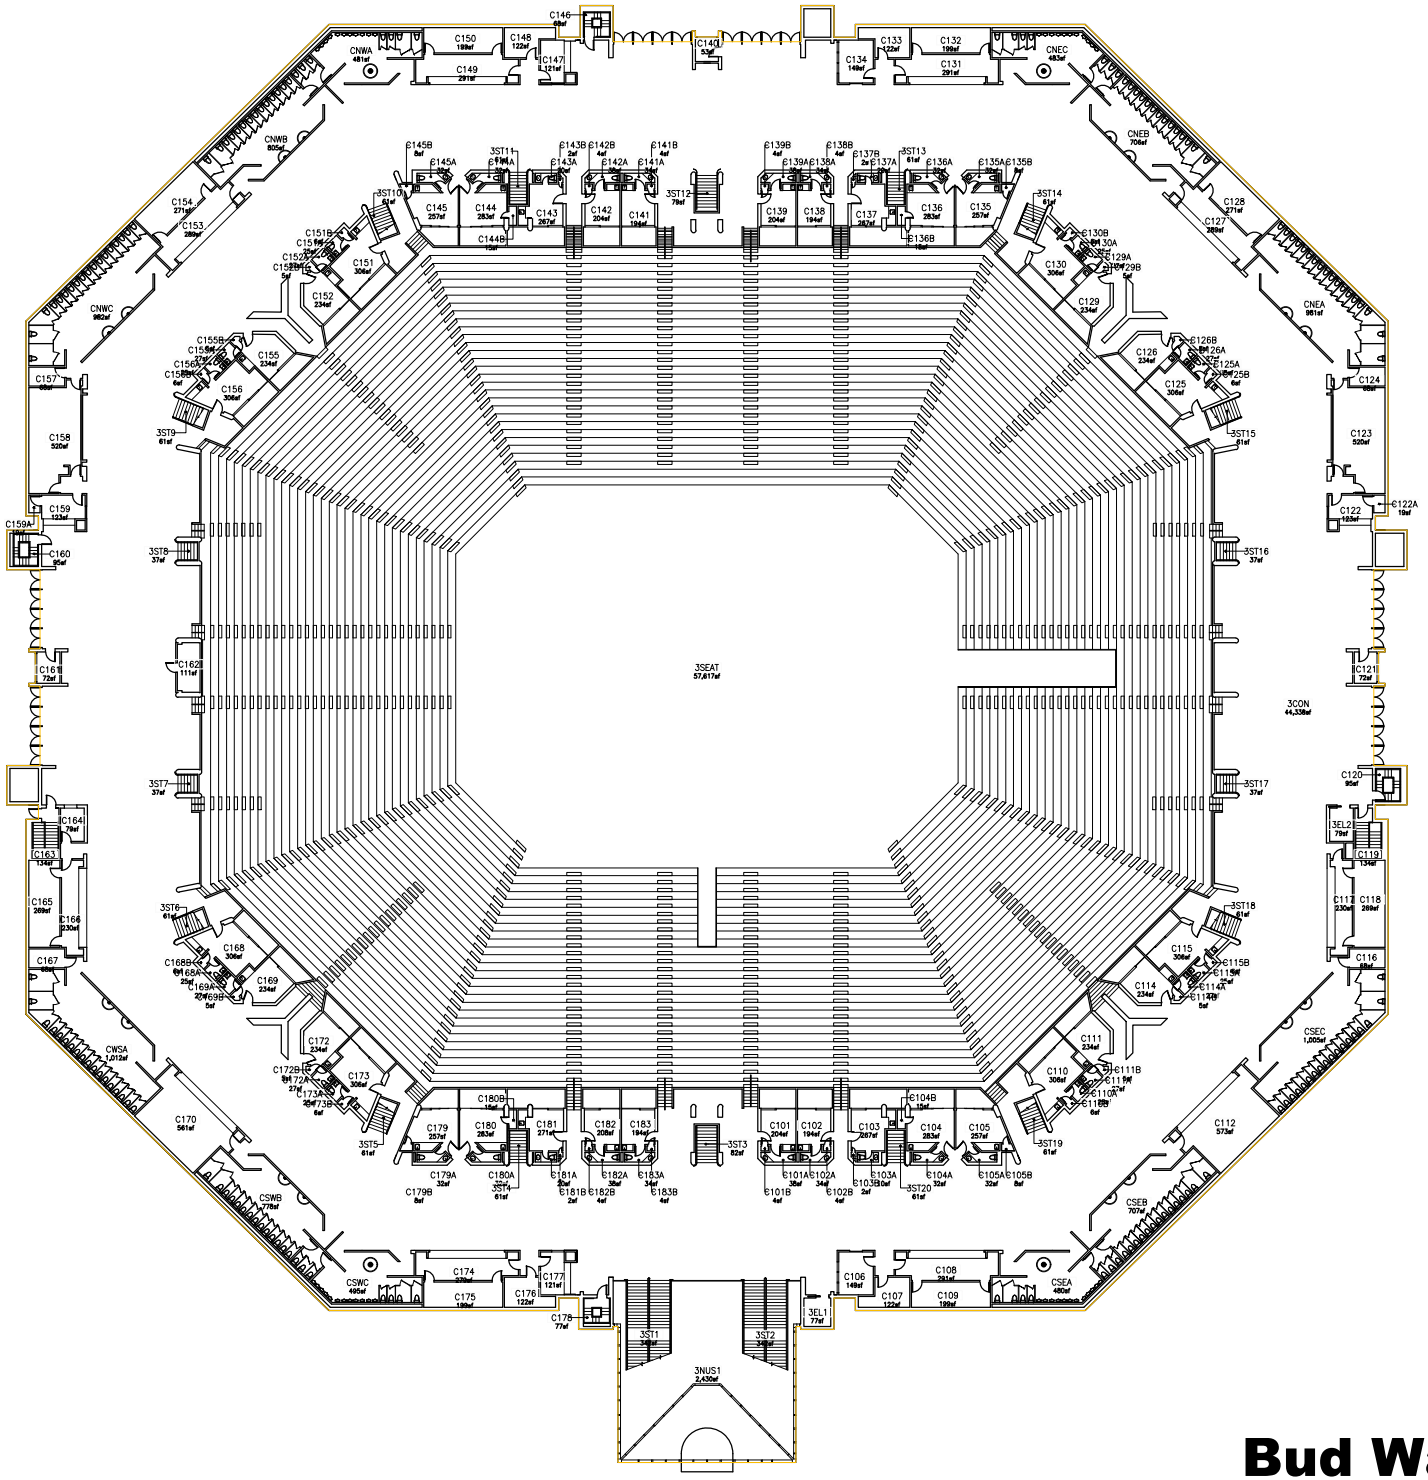

Bud Walton Arena
Concourse Level


Last Update: Unknow

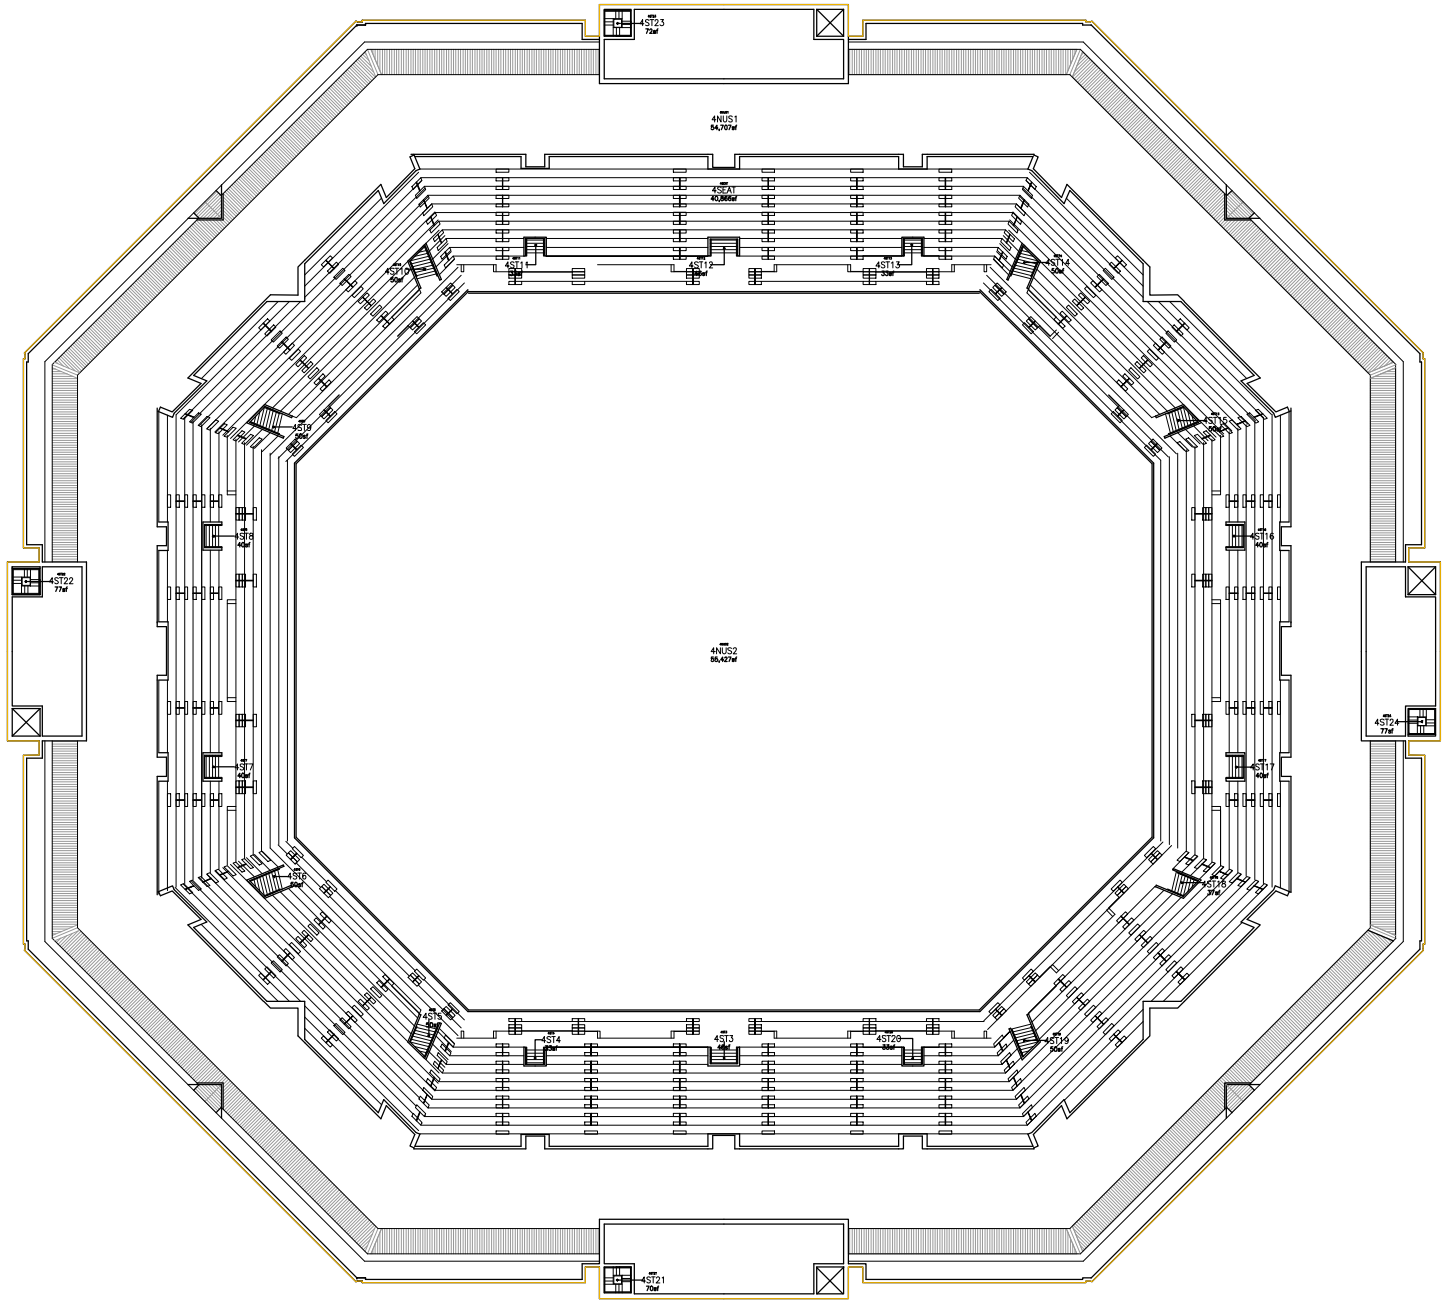

NORTH

Bud Walton Arena
Upper Deck Seating

Last Updated: Unknown

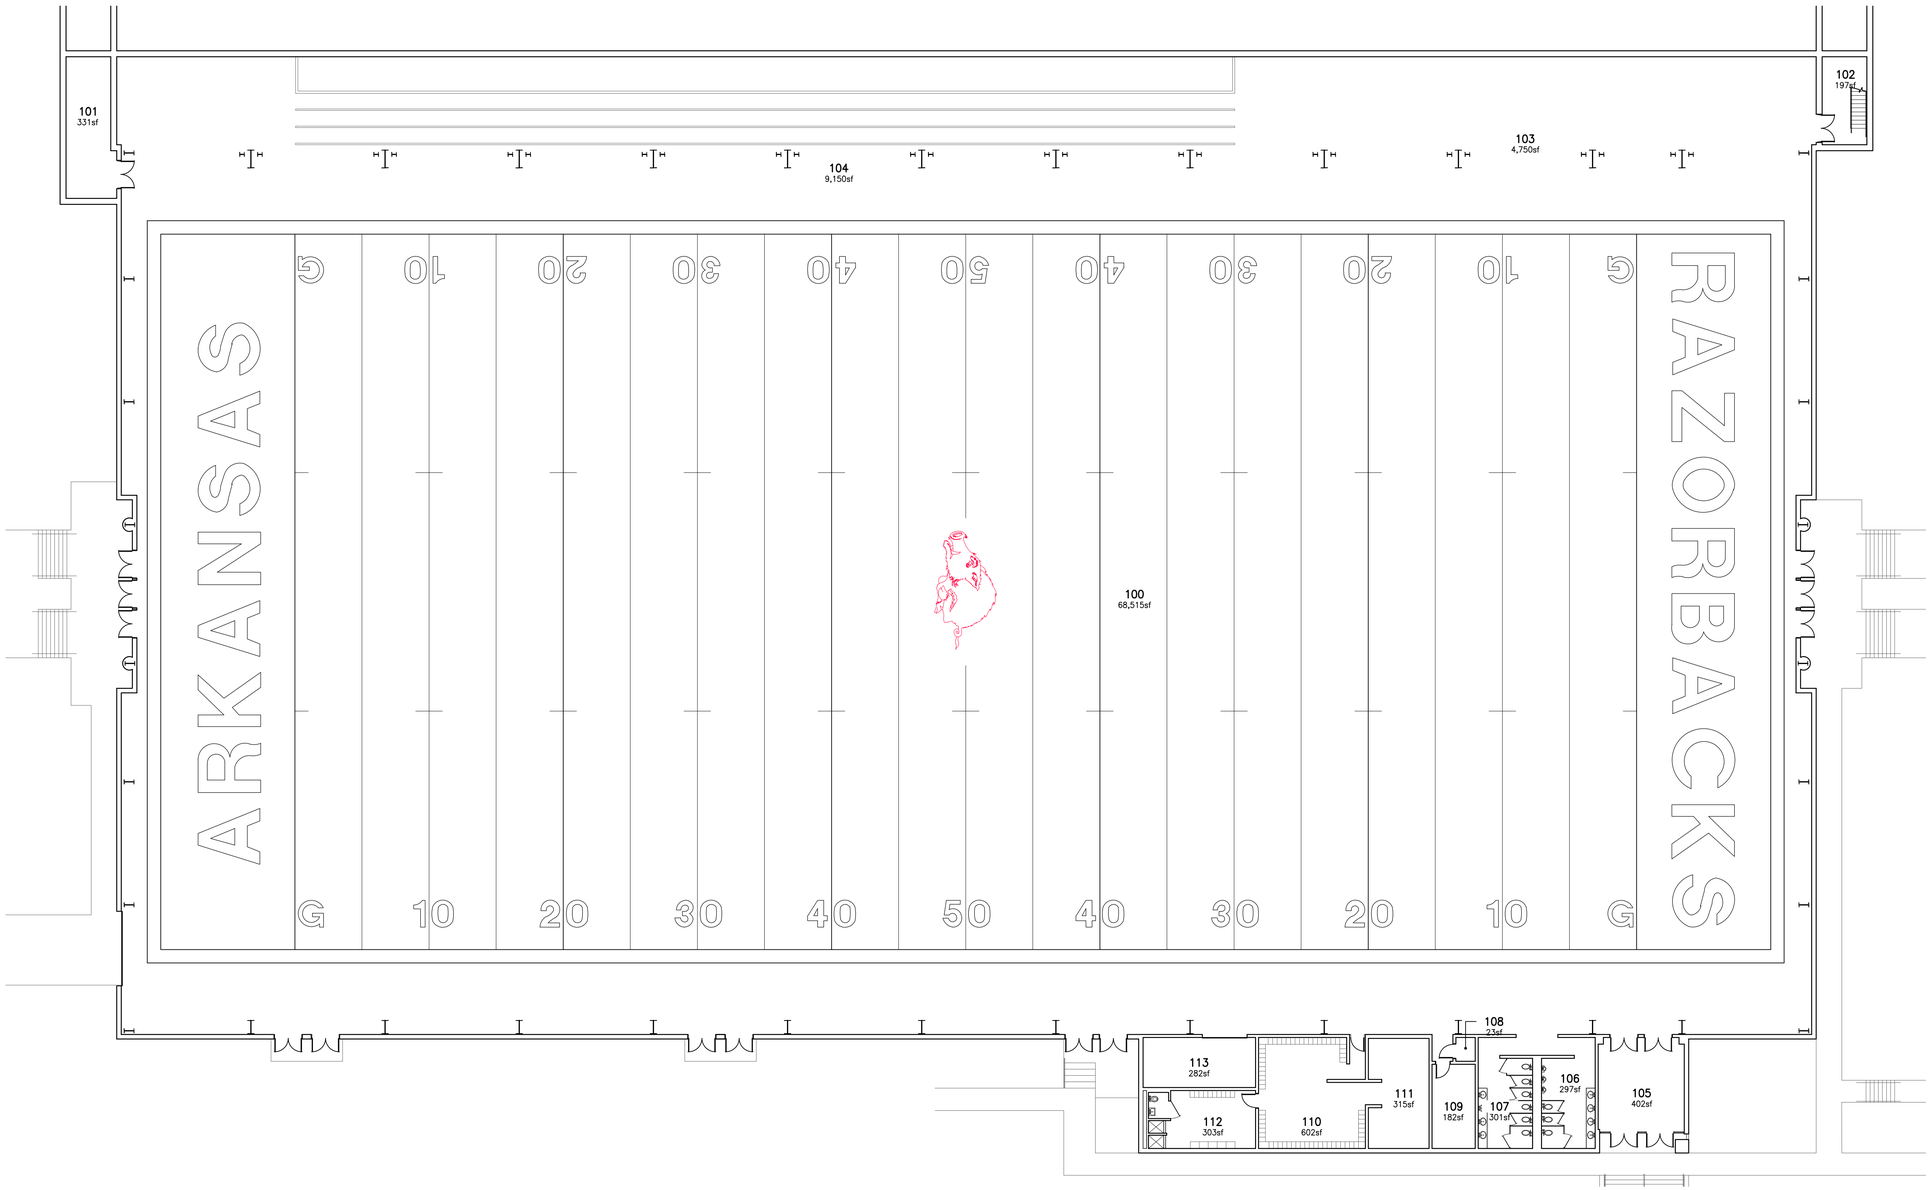

NOTE:

FOR FLR PLAN THAT IS READABLE + PRINTABLE ON 8.5"X11" SHT OF PAPER, CLICK ON THE PDF BOOKMARK + CLICK ON F0149-SMPLNS(FIRST FLR)

FIRST FLOOR PLAN

SCALE: 1/16" = 1'-0"

LAST UPDATE: XX/XX/XXXX -- X.X.X

REVISIONS	
NO.	DATE

FILE NO.

REVIEW BY: DATE

PLANNING & DESIGN APPROVAL DATE

FACILITIES MANAGEMENT APPROVAL DATE


DEPARTMENTAL APPROVAL DATE

MASTER SPACE DWG--FLR PLAN

WILLARD + PAT WALKER PAVILION/
WALKER FAMILY TRAINING CENTER

UNIVERSITY OF ARKANSAS
FACILITIES MANAGEMENT
PLANNING & DESIGN

SP1

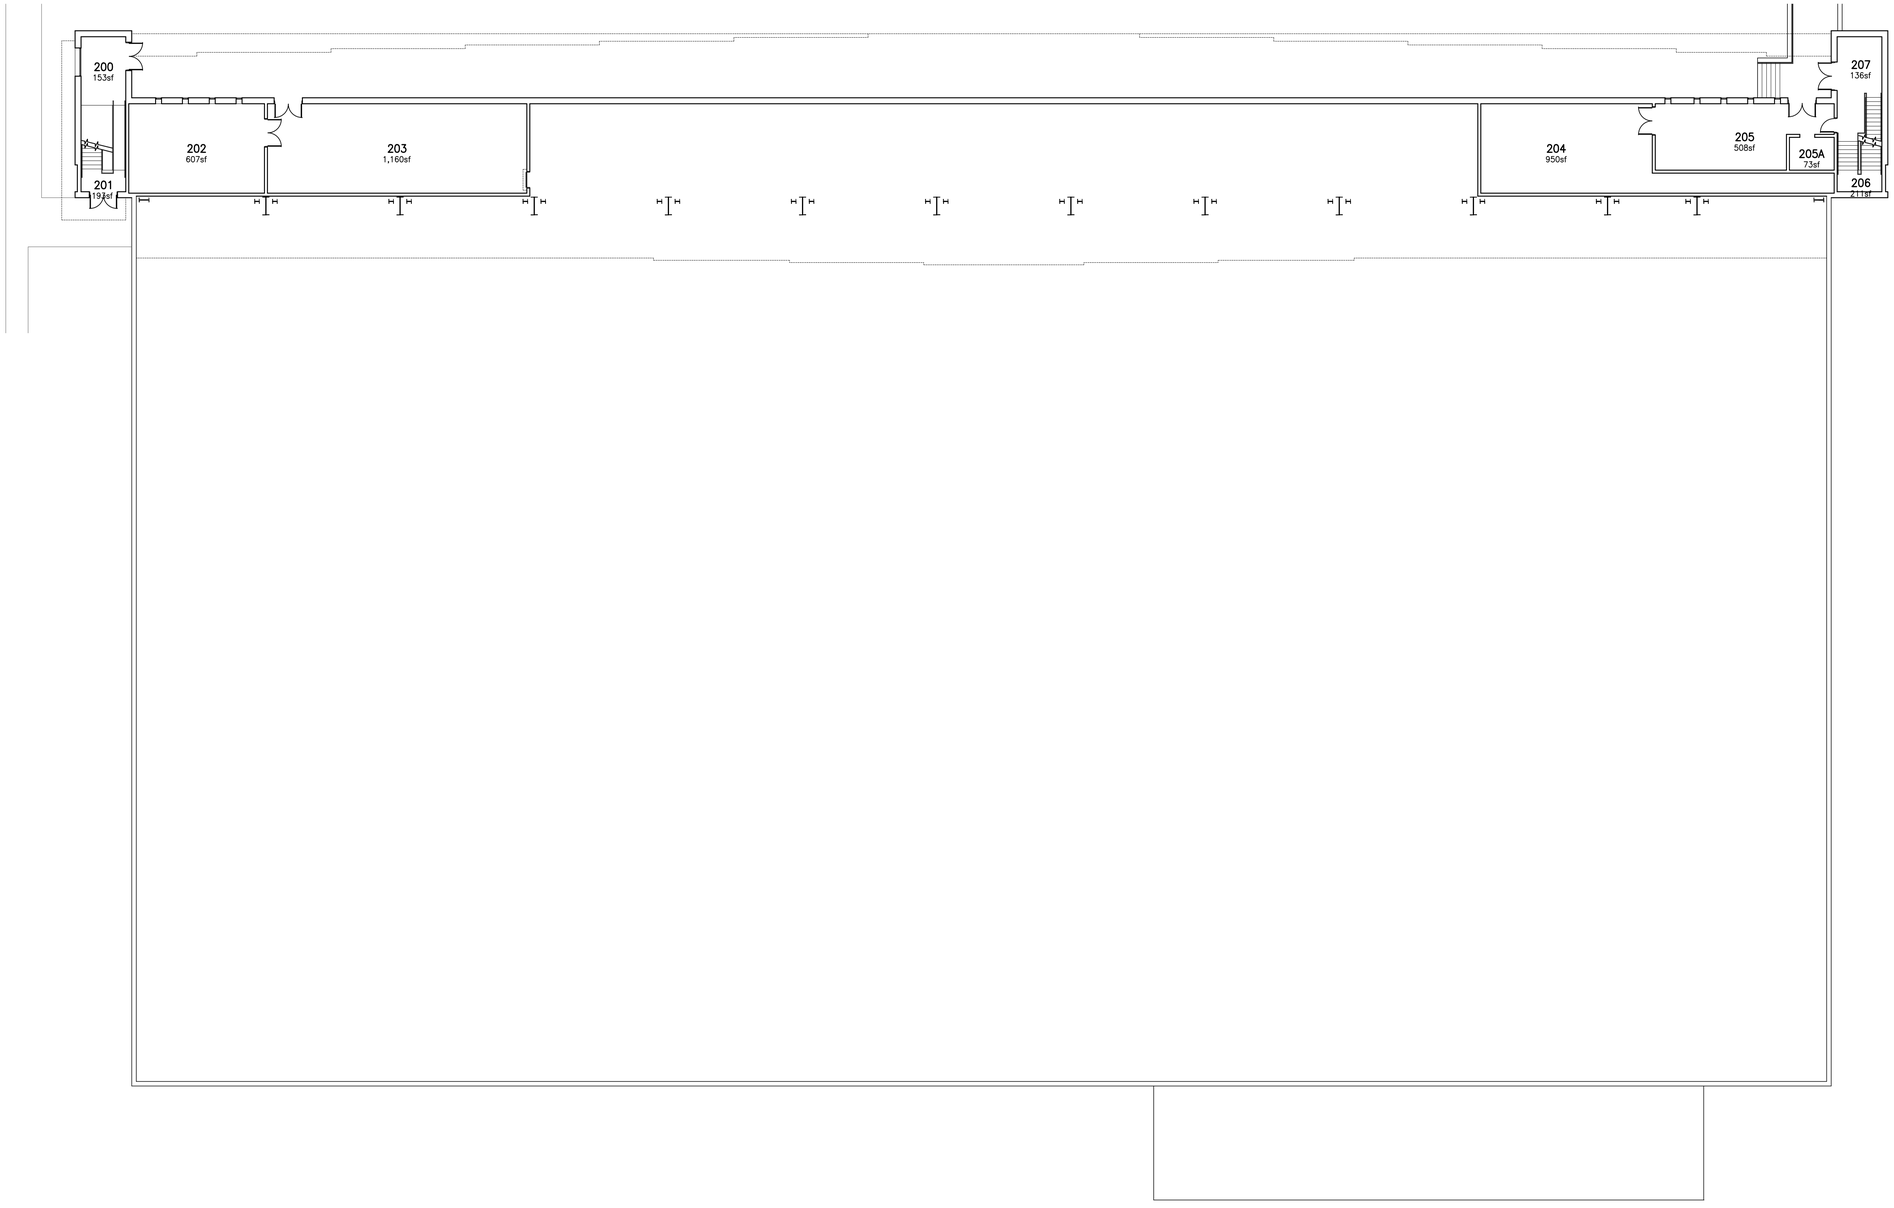

NOTE:

FOR FLR PLAN THAT IS READABLE + PRINTABLE ON 8.5"X11" SHT OF PAPER, CLICK ON THE PDF BOOKMARK + CLICK ON F0149-SMPLNS(SECOND FLR)

SECIBD FLOOR PLAN

SCALE: 1/16" = 1'-0"

LAST UPDATE: XX/XX/XXXX -- X.X.X

REVISIONS

NO.	DATE

FILE NO.

DRAWN BY: DATE

PLANNING & DESIGN APPROVAL DATE

FACILITIES MANAGEMENT APPROVAL DATE


DEPARTMENTAL APPROVAL DATE

MASTER SPACE DWG--FLR PLAN

WILLARD + PAT WALKER PAVILION/ WALKER FAMILY TRAINING CENTER

UNIVERSITY OF ARKANSAS
FACILITIES MANAGEMENT
PLANNING & DESIGN

SP2

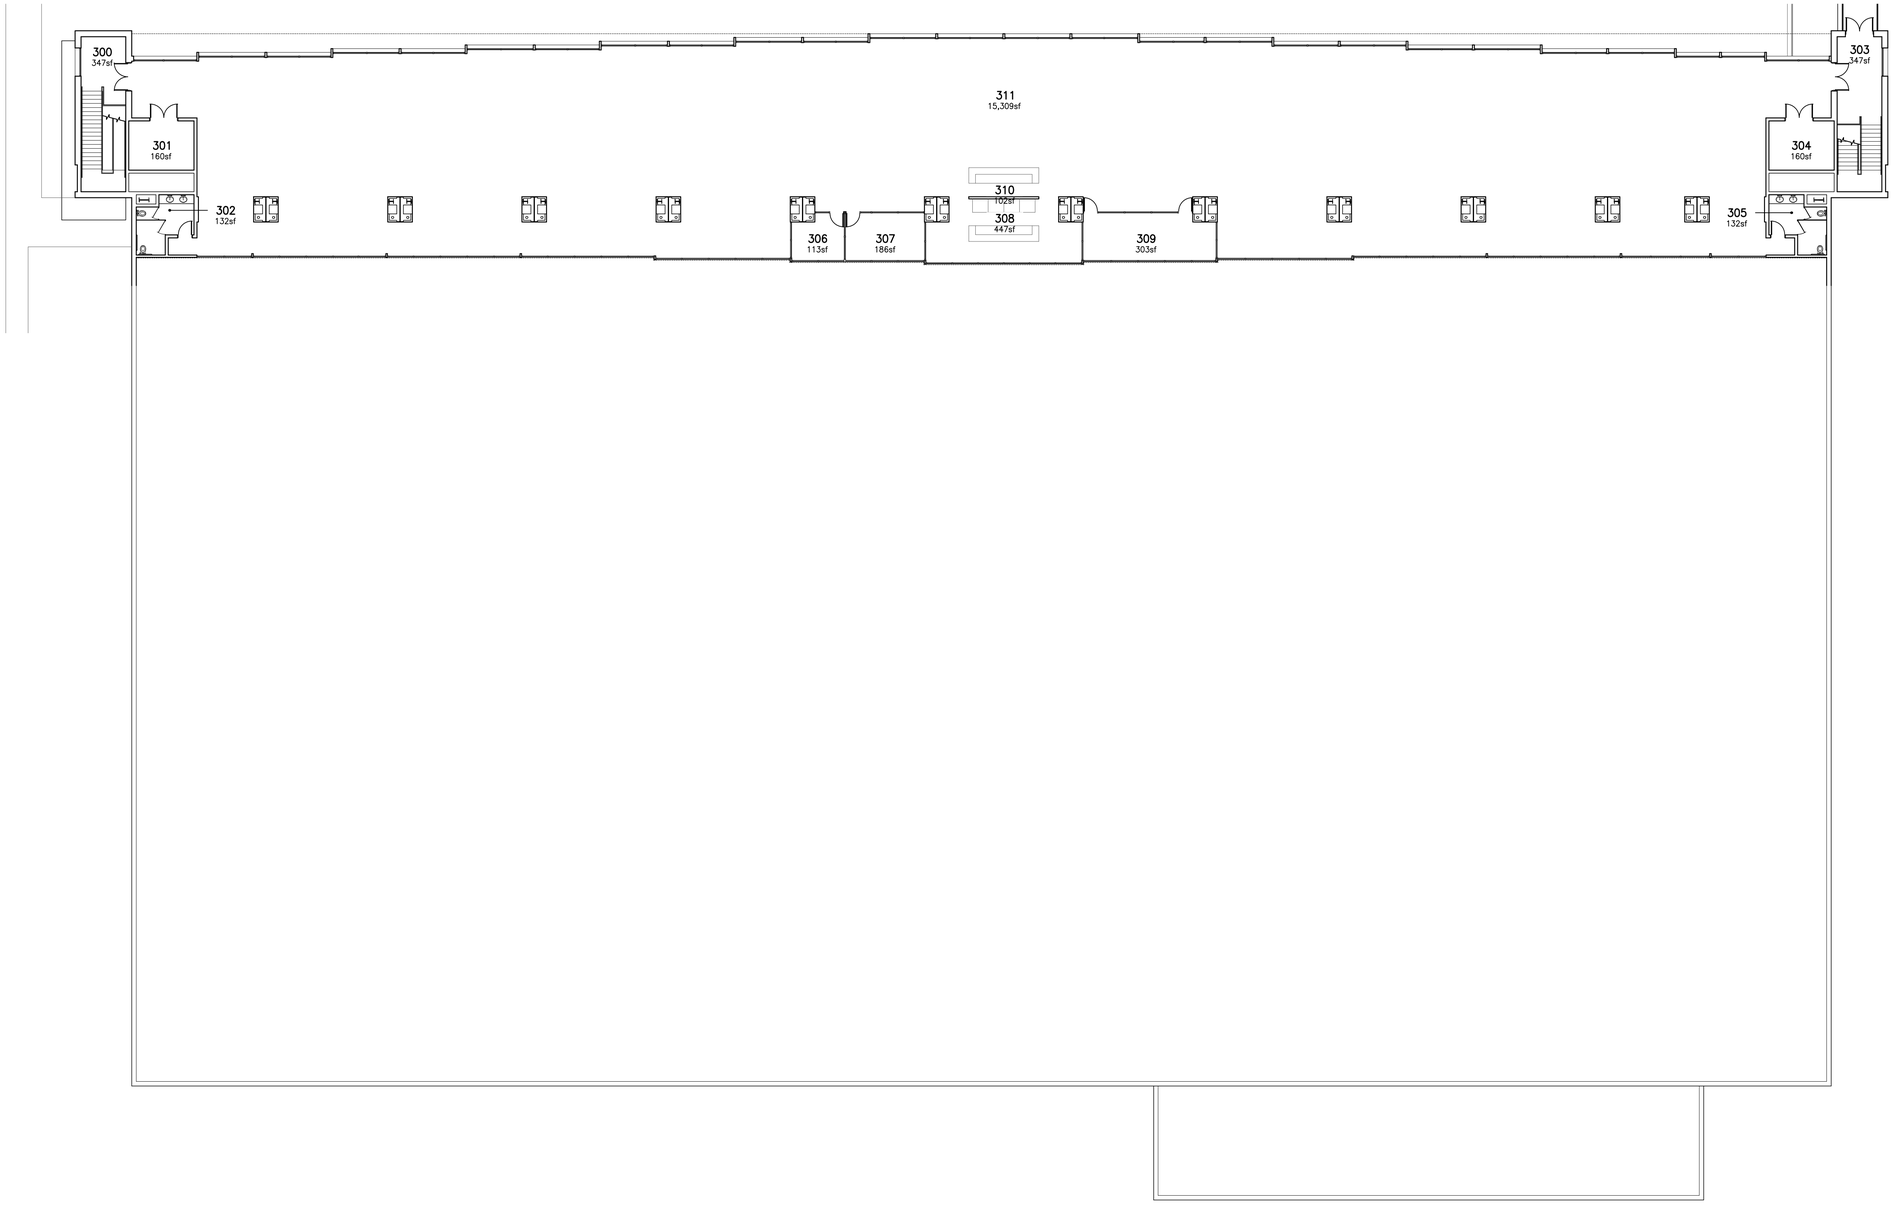

NOTE:

FOR FLR PLAN THAT IS READABLE + PRINTABLE ON 8.5"X11" SHT OF PAPER, CLICK ON THE PDF BOOKMARK + CLICK ON F0149-SMPLNS(THIRD FLR)

THIRD FLOOR PLAN

SCALE: 1/16" = 1'-0"

LAST UPDATE: XX/XX/XXXX -- X.X.X

REVISIONS

NO.	DATE

FILE NO.

REVIEW BY: DATE

PLANNING & DESIGN APPROVAL DATE

FACILITIES MANAGEMENT APPROVAL DATE

DEPARTMENTAL APPROVAL DATE

MASTER SPACE DWG--FLR PLAN

WILLARD + PAT WALKER PAVILION/ WALKER FAMILY TRAINING CENTER

UNIVERSITY OF ARKANSAS
FACILITIES MANAGEMENT
PLANNING & DESIGN

SP3

Last Update: 09/22/2006




Willard & Pat Walker Pavilion

" Indoor Practice Facility / Walker Family Training Center "

First flr

Dwg Location: N:\Acaddwgs\F0149\F0149-Smplns.dwg

Last Update: 09/22/2006

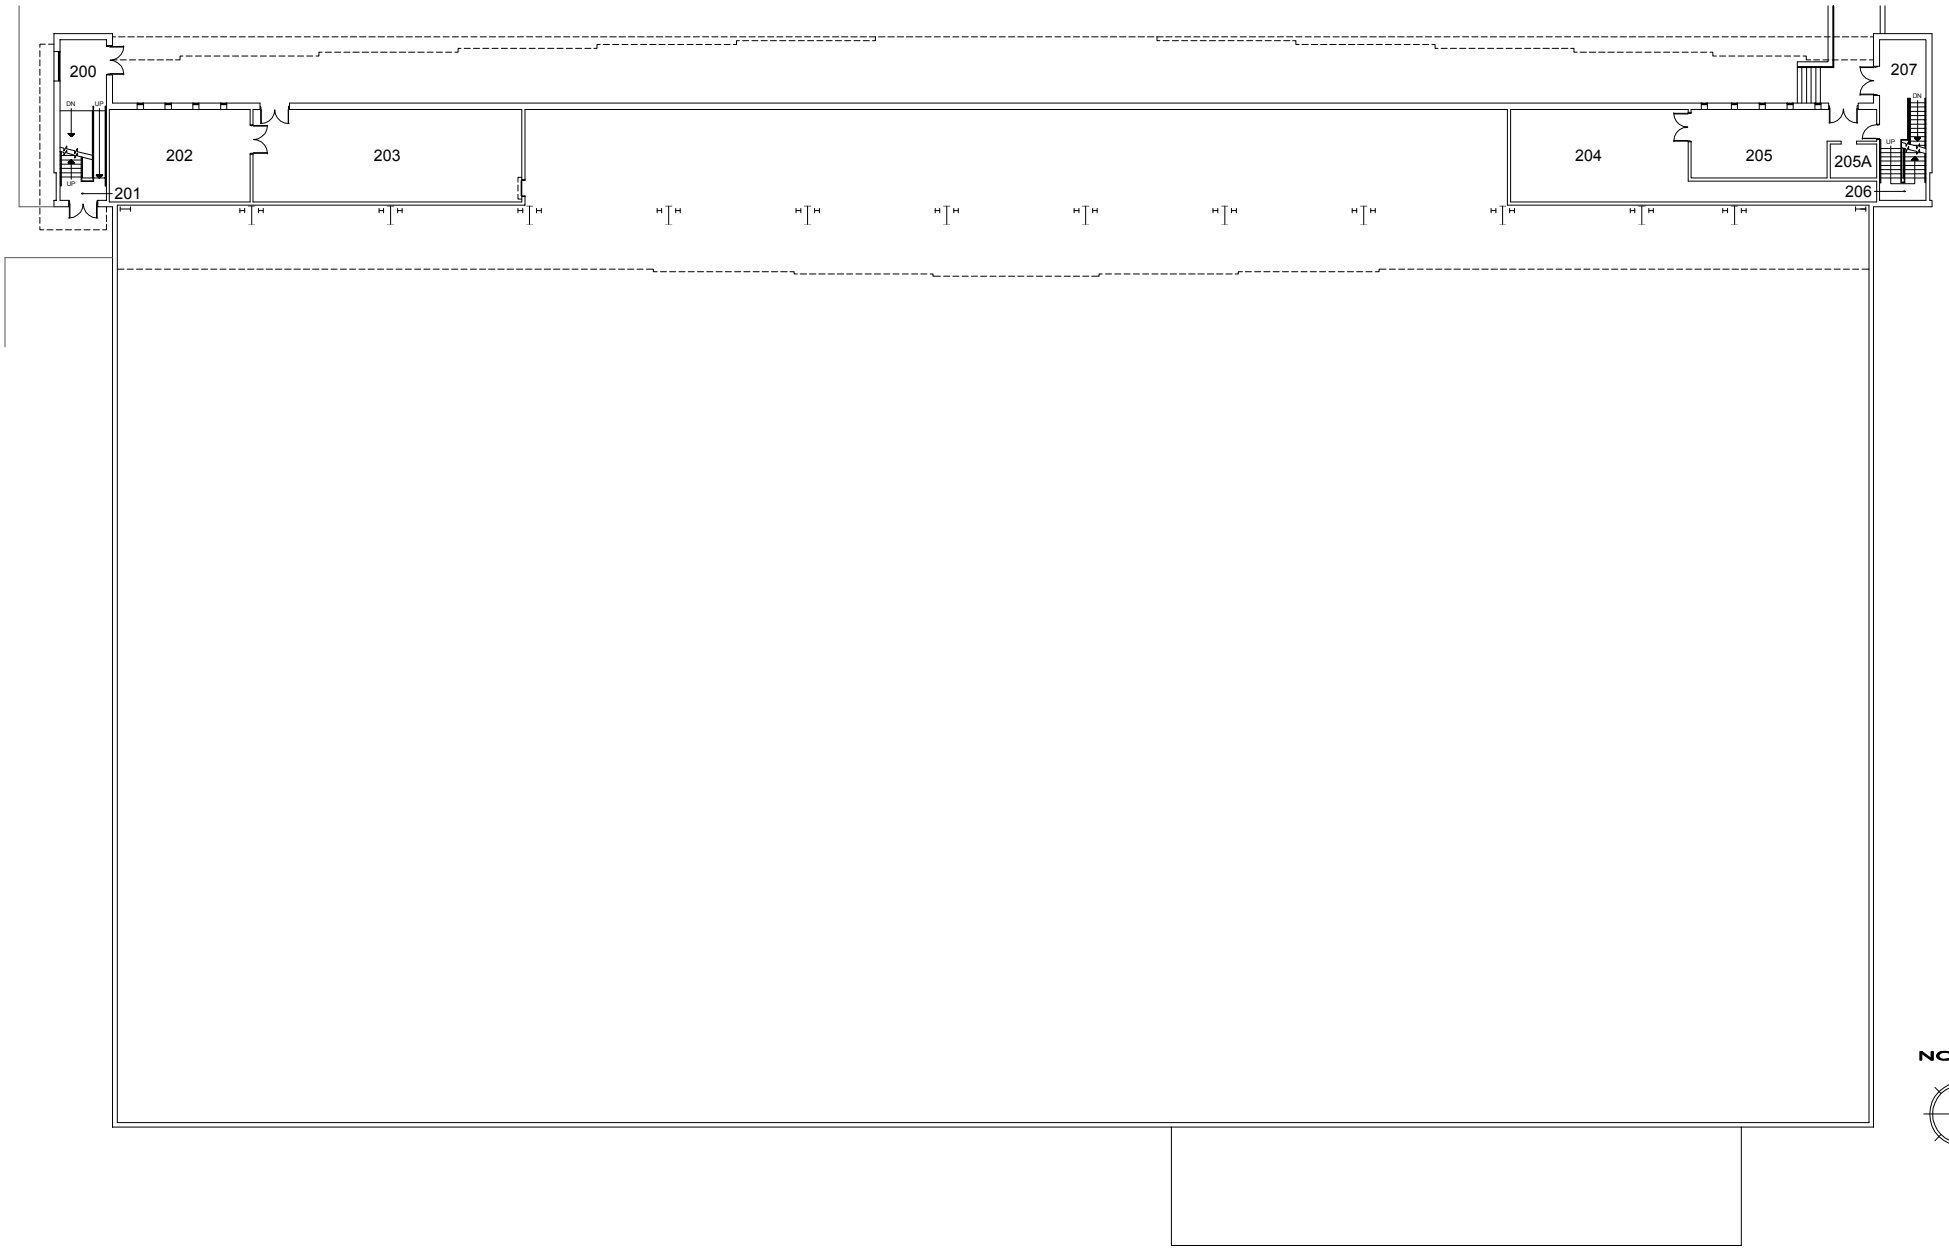


Willard & Pat Walker Pavilion

" Indoor Practice Facility / Walker Family Training Center "

Second flr

Dwg Location: N:\Acaddwgs\F0149\F0149-Smplns.dwg

Last Update: 09/22/2006

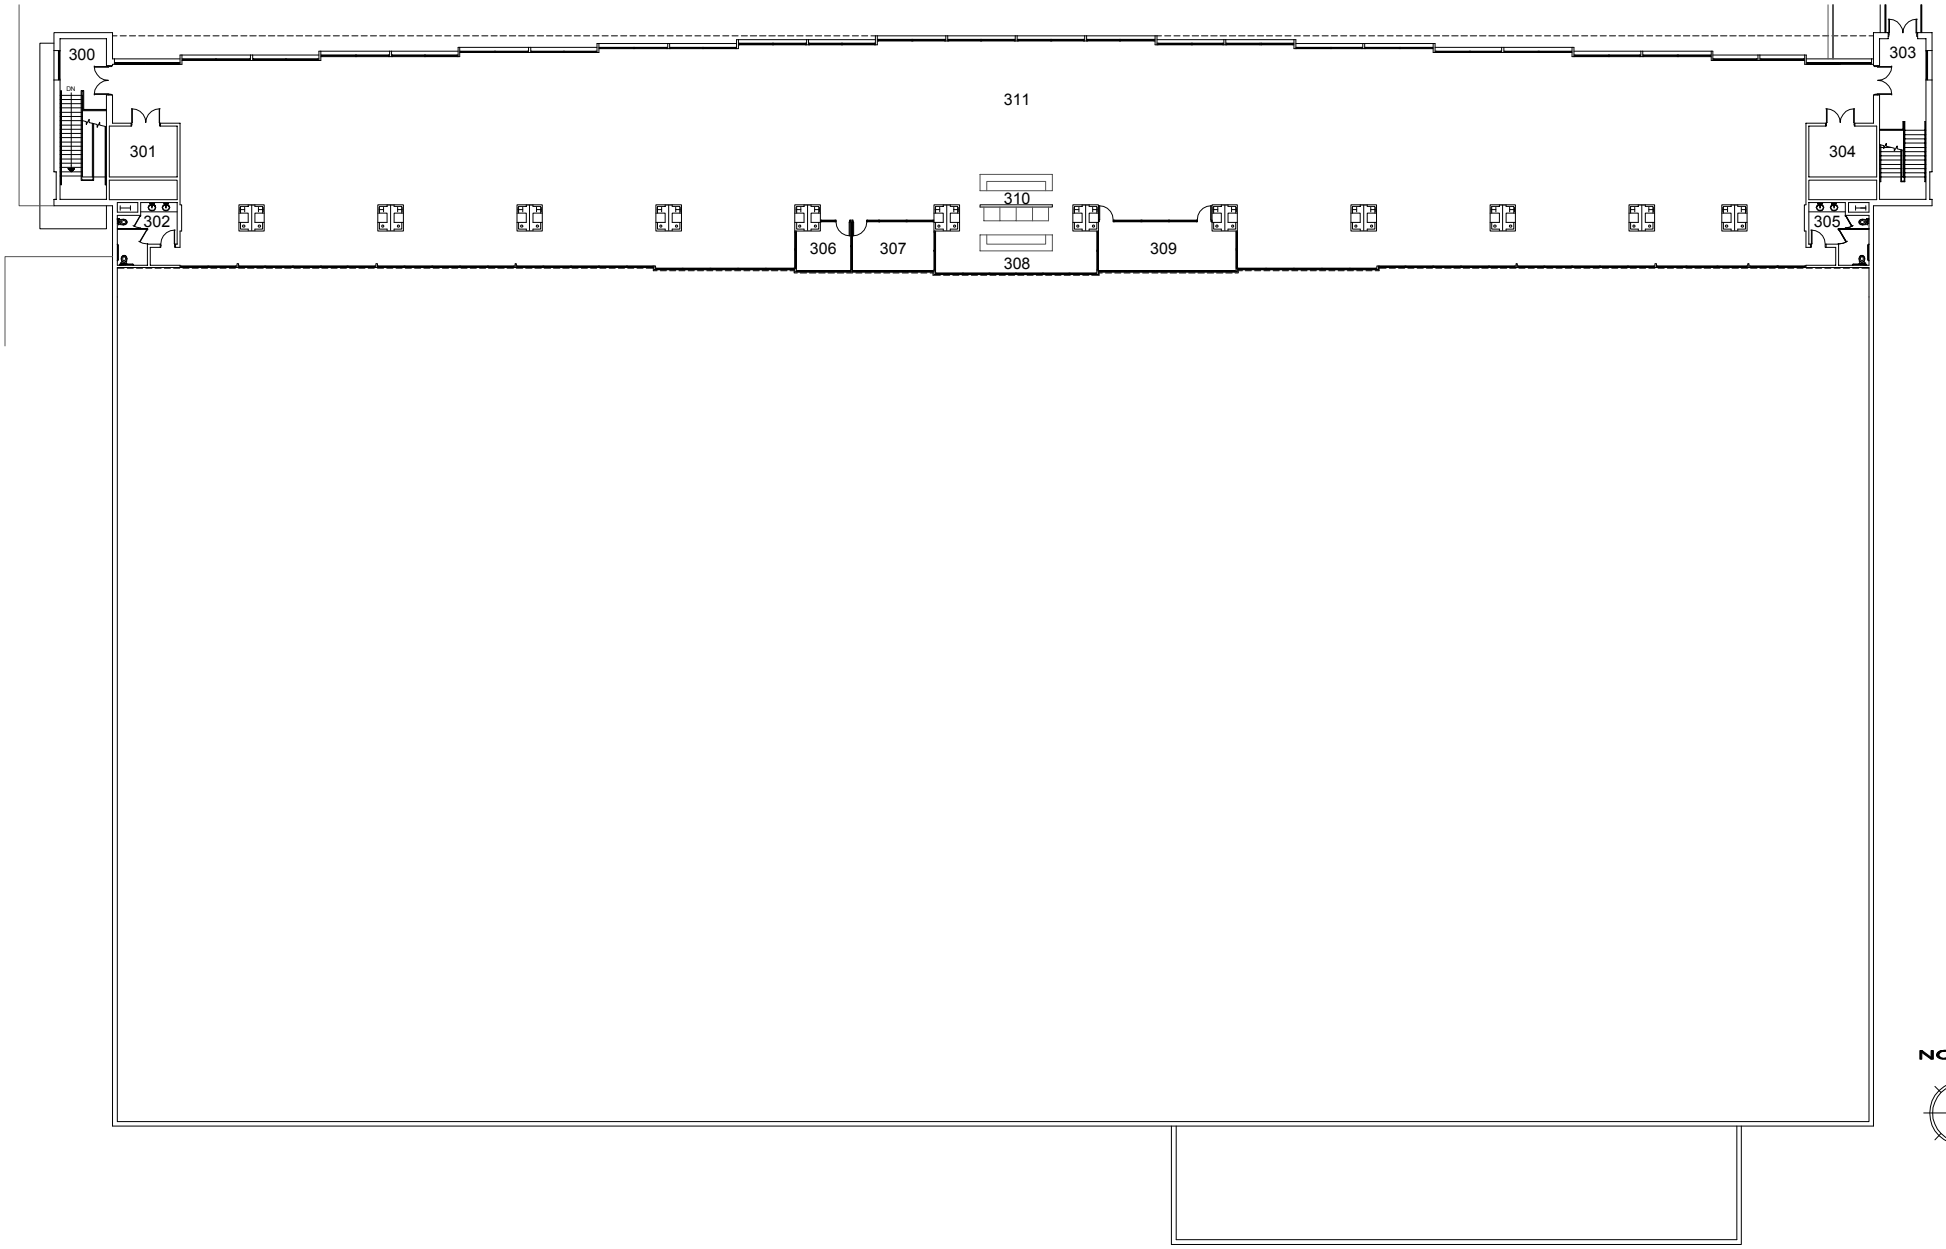


Willard & Pat Walker Pavilion

" Indoor Practice Facility / Walker Family Training Center "

Third flr

Dwg Location: N:\Acaddwgs\F0149\F0149-Smplns.dwg

At this time we have not worked on master space or master dwg's, the file below is from the original construction dwg's set.

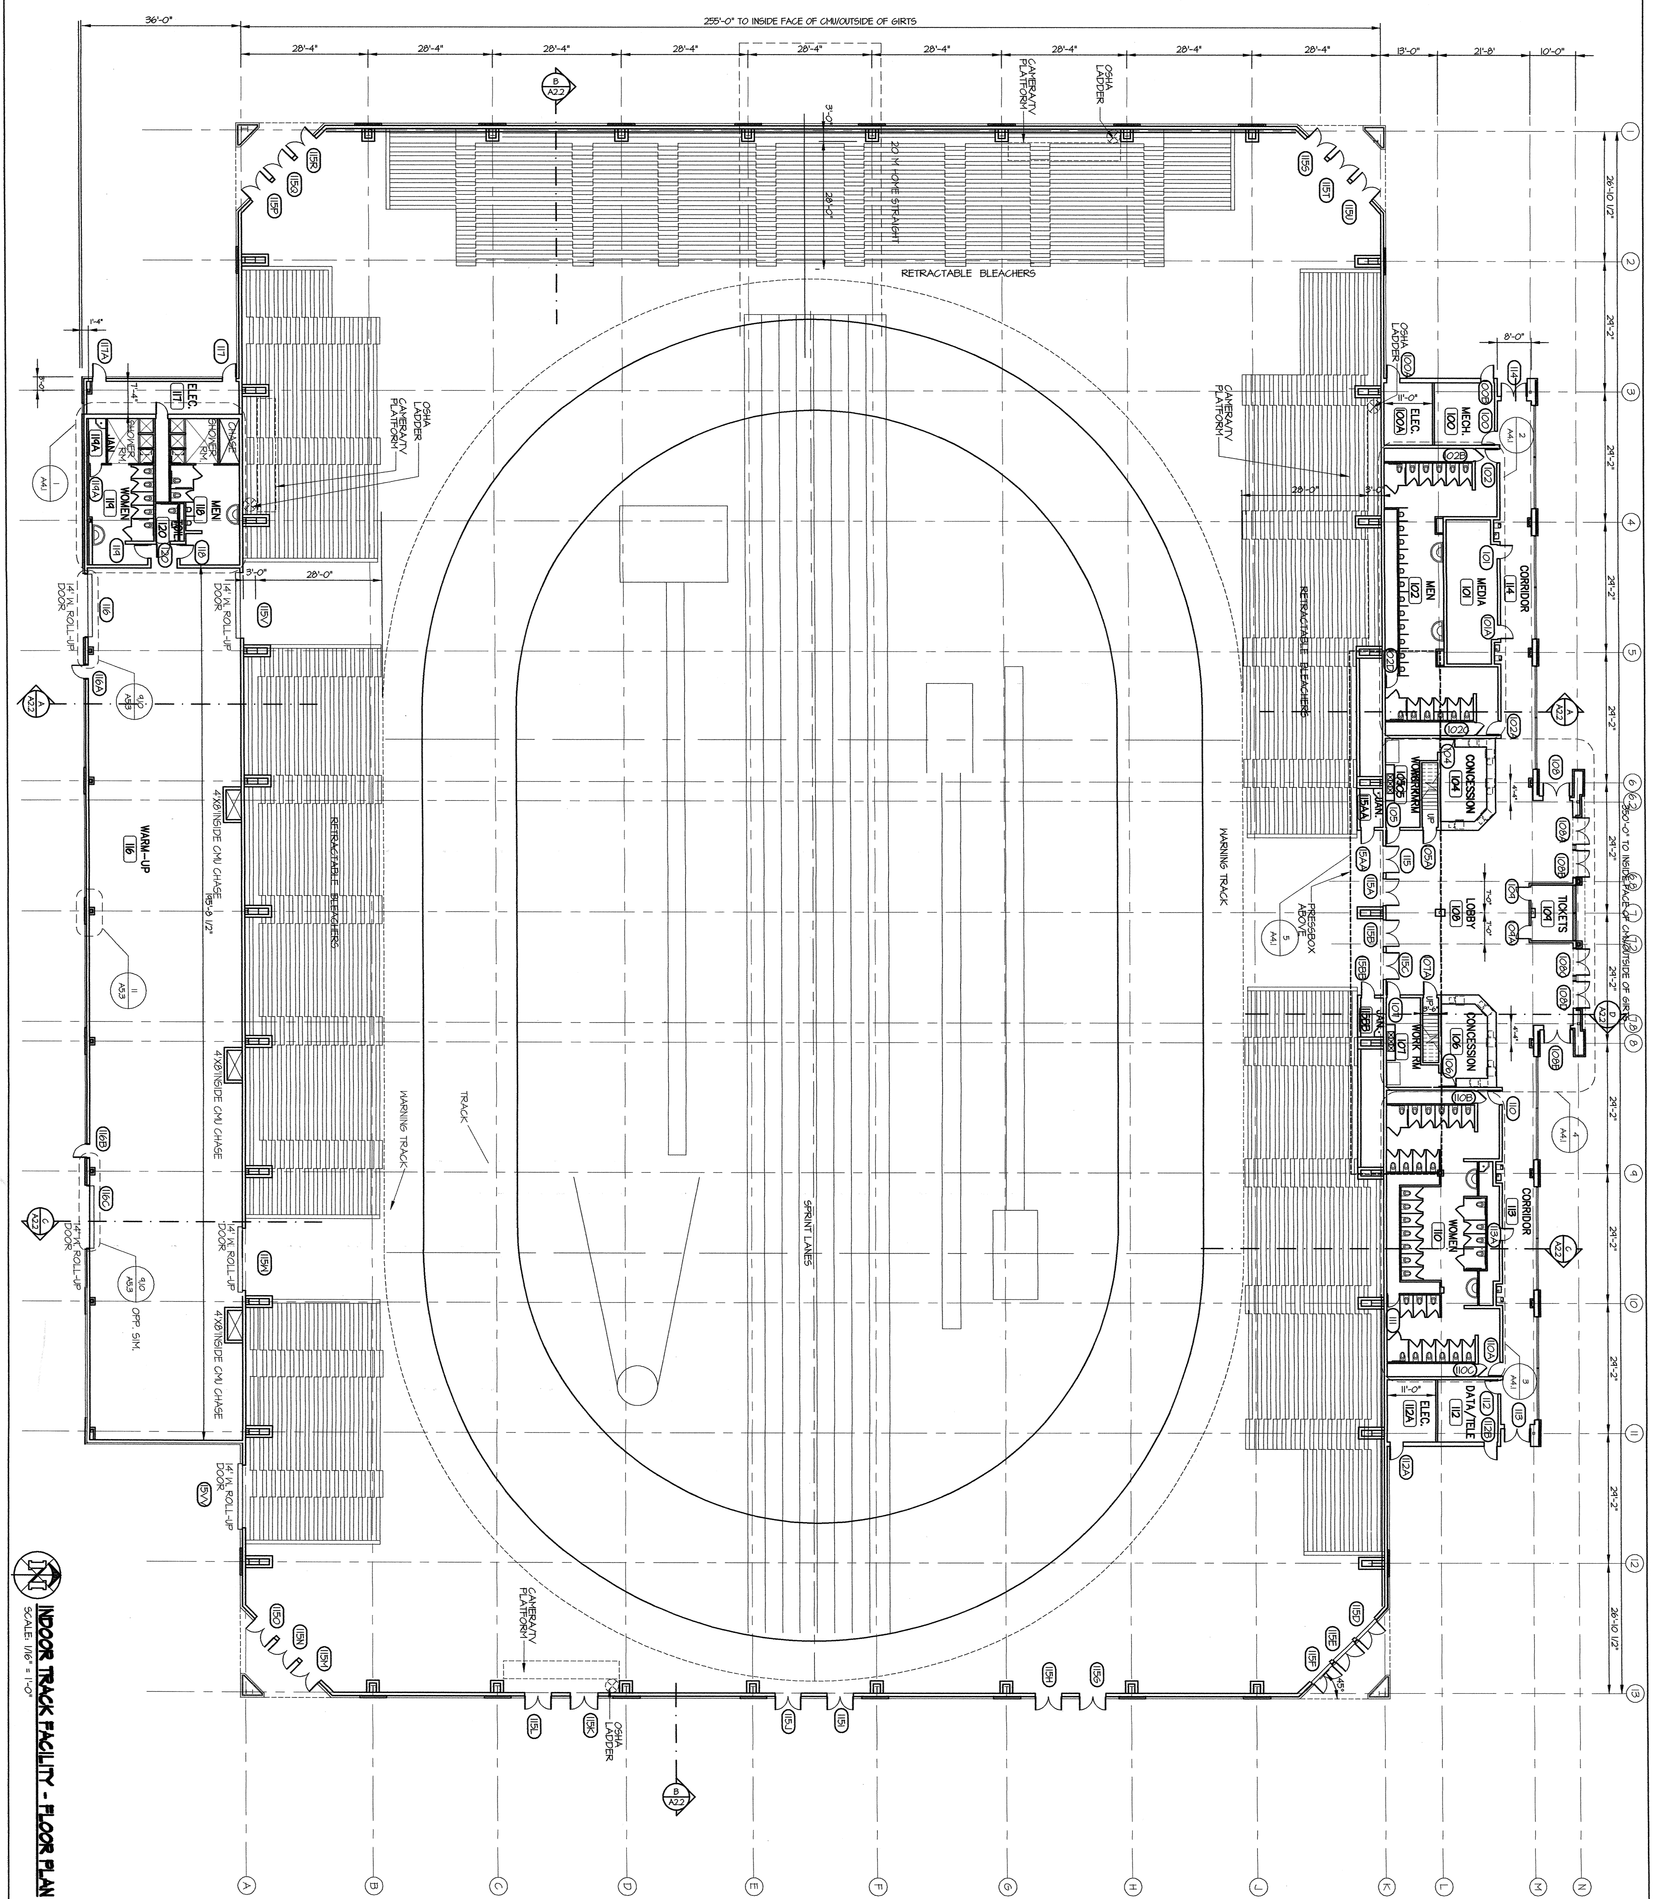

INDOOR TRACK FACILITY - FLOOR PLAN
SCALE: 1/16" = 1'-0"

WITTENBERG, DELONY & DAVIDSON, INC.

SHEET	DATE	REVISIONS	CONTENTS	PROJECT TITLE	
A1	6/24/99 JOB NO. 98052		FLOOR PLAN	UNIVERSITY OF ARKANSAS INDOOR TRACK FACILITY FAYETTEVILLE, ARKANSAS	SECOND SBS SUBMISSION SBS JOB NO. 9905.10 NOT FOR CONSTRUCTION

At this time we have not worked on master space or master dwg's, the file below is from the renovation construction dwg's set - 2021.

PLAN KEYNOTES

A. LAUNDRY PASS THRU DOOR: PRO CHUTES 24X24 BOTTOM HINGED STAINLESS STEEL TRASH/ LAUNDRY CHUTE DOOR OR APPROVED EQUAL.

B. NEW AND RELOCATED COUNTER AND LOWER MILLWORK. - SEE ELEVATIONS FOR SPECIFICS.

C. NEW UPPER CABINETS.

D. NEW COUNTER TOP.

E. NEW SHOE CUBBIES - PLASTIC LAMINATE (PLAM1) FINISH.

F. NEW INTERIOR ALUM. STOREFRONT - BASIS OF DESIGN: KAWNEER TRIFAB 450 FRAMING SYSTEM 1-3/4" SIGHTLINE

G. NEW LOCKERS (10 5100).

H. NEW LOCATION FOR TV, MOUNT 60" AFF. - SEE ELECTRICAL

I. SHOE DRYER - BASIS OF DESIGN: 48 PAIR CYCLONE V2 BOOT DRYER; SIZE: 55"W X 40" D X 65"H. COORDINATE WITH ELECTRICAL.

J. CORNER LOCKER/TROPHY CASE (10 5100)

K. ALT#1: FURR OUT WALL WITH 7/8" HAT CHANNEL WITH 5/8" GYPSUM WALL. (WALL GRAPHICS BY OWNER) MOVE MILLWORK AND POWER ACCORDINGLY. - SEE ELECTRICAL

L. NEW LIGHT FIXTURE IN EXISTING WALL/ REPAIR PATCH WALL AROUND FIXTURE - SEE ELECTRICAL

M. INFILL WITH FRAMING AND GYPSUM, PATCH AND PAINT.

N. RELOCATED EXISTING ICE MACHINE TO SW CORNER OF 102 WET ROOM

O. REPLACE EXISTING TILE AT SLAB TRENCH:
CEASAR CERAMICHE, FEEL, COLOR: MOONLIGHT, 12 X 24, GROUT: MAPEI, BIOBLOCK WITH ANTIMICROBIAL PROTECTION, COLOR: BLACK #10 (NOTE: IF TILE HAS BEEN DISCONTINUED, SUBMIT PROPOSED OPTION FOR MATCHING.

P. BUILT IN TROPHY CASE - PROVIDE CRL-BLUMCRAFT1301-SM SERIES DISPLAY CASE DOORS WITH SURFACE MOUNTED OFFSET PIVOTS AND LEVER TYPE CAM LOCK. PROVIDE OPTIONAL ROLLER CATCH/ STOP.

PLAN SYMBOLS LEGEND

ROOM NAME / ROOM# — OFFICE 101 — ROOM TAG

DETAIL# / SHEET# — 1 / A2.02 — INTERIOR ELEVATION KEY

DETAIL# / SHEET# — 1 / A101 SIM — WALL SECTION KEY

DETAIL# / SHEET# — 1 / SDA.008 SIM — ENLARGED PLAN/ DETAIL CALLOUT

0.0 — COLUMN GRID


C100A — DOOR TAG, STANDARD

11 — PARTITION TAG

1 — REVISION CLOUD W/ DELTA
NO. OF REVISION ON SHEET

GENERAL NOTES

1. FOR NEW METAL STUD WALL ASSEMBLYS, ALL DIMENSIONS ARE TO FACE OF STUD UNLESS OTHERWISE NOTED.
2. DIMENSIONS SHOWN FROM EXISTING WALLS ARE FROM FINISH FACE OF WALL TO REMAIN.
3. CONTRACTOR TO FIELD VERIFY AND CONFIRM ALL DIMENSIONS

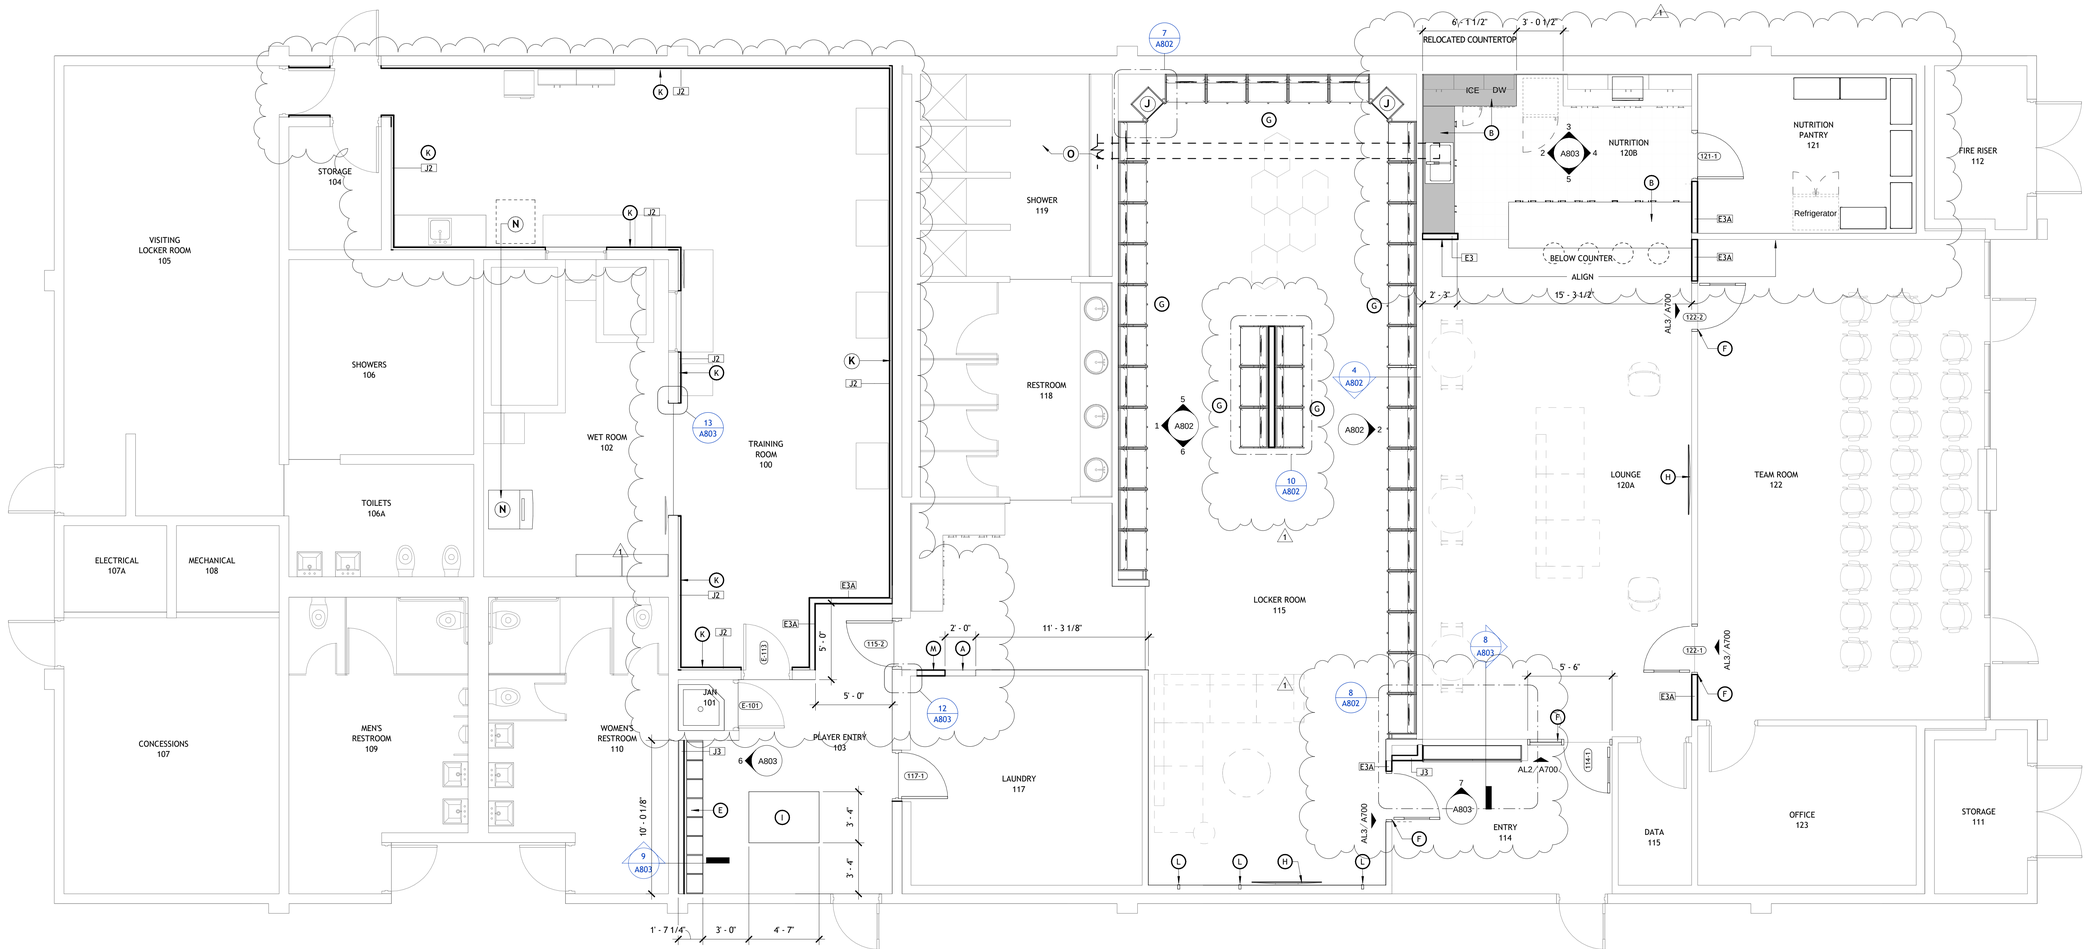

1 FLOOR PLAN
1/4" = 1'-0"

NORTH

POLK STANLEY WILCOX

801 South Spring Street
Little Rock, AR 72201
501.378.0878 office

509 W. Spring St. | Suite 150
Fayetteville, AR 72701
479.444.0473 office

polkstanleywilcox.com

MEP

HP ENGINEERING
5214 WEST VILLAGE PARKWAY
SUITE 120
ROGERS, AR 72758

POLK STANLEY WILCOX ARCHITECTS 5/17/21 REGISTERED ARCHITECTS NO. 0-360 Travis Cullum ARKANSAS

PSW Job Number:
4671-1

SOCCER RENOVATION
UNIVERSITY OF ARKANSAS


Issue Date:
05.14.2021

Revisions		
#	Date	Description
1	06.20.2021	ASI 01

Contents:
NEW FLOOR PLAN

A101

Bim 360://1A Soccer Locker Room Renovation-467l-1_LA00CE2R_ARCH_V2019.rvt
4/19/2021 2:11:11 PM

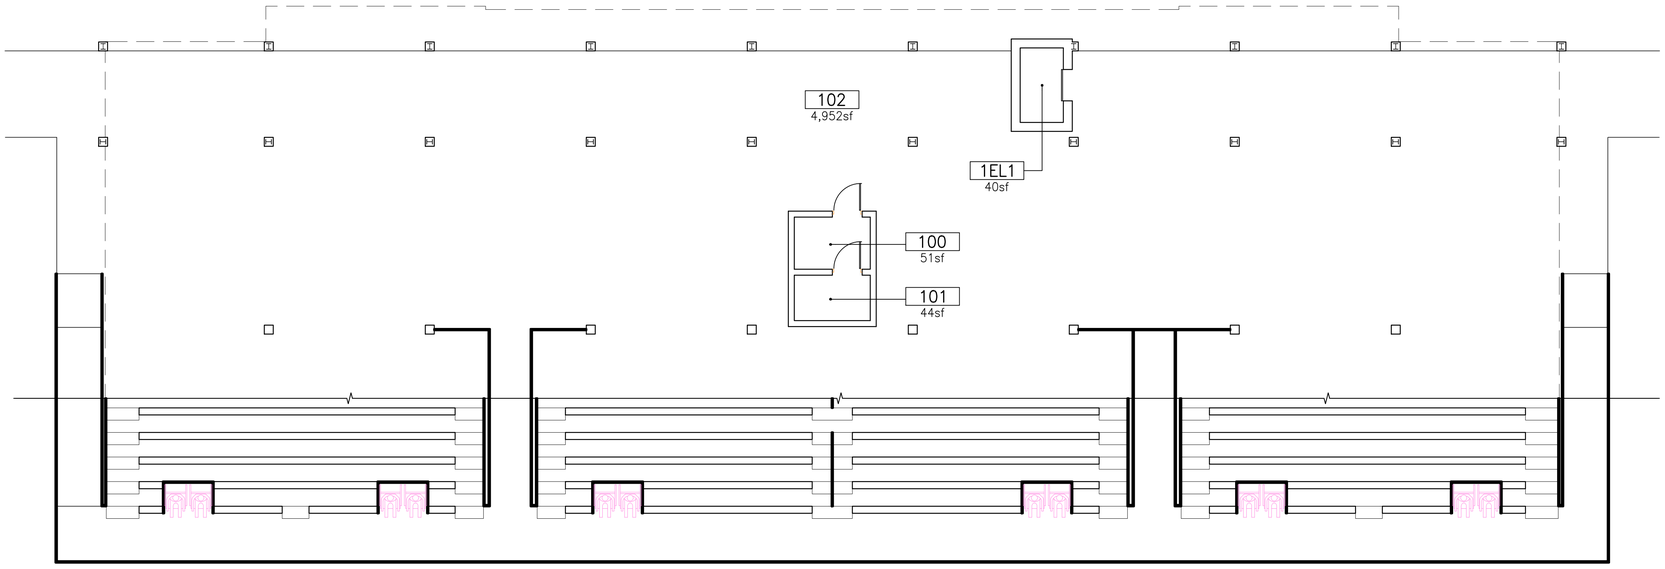

NOTE:

FOR FLR PLAN THAT IS READABLE + PRINTABLE ON 8.5"X11" SHT OF PAPER, CLICK ON THE PDF BOOKMARK + CLICK ON F0231-SMPLNS(FIRST FLR)

FIRST FLOOR PLAN

SCALE: 1/8" = 1'-0"

LAST UPDATE: XX/XX/XXXX -- X.X.X

REVISIONS

NO.	DATE

FILE NO.

DRAWN BY: DATE

PLANNING & DESIGN APPROVAL DATE

FACILITIES MANAGEMENT APPROVAL DATE


DEPARTMENTAL APPROVAL DATE

MASTER SPACE DWG--FLR PLAN

RAZORBACK FIELD-STANDS, PRESSBOX + FIELD

UNIVERSITY OF ARKANSAS
FACILITIES MANAGEMENT
PLANNING & DESIGN

SP1

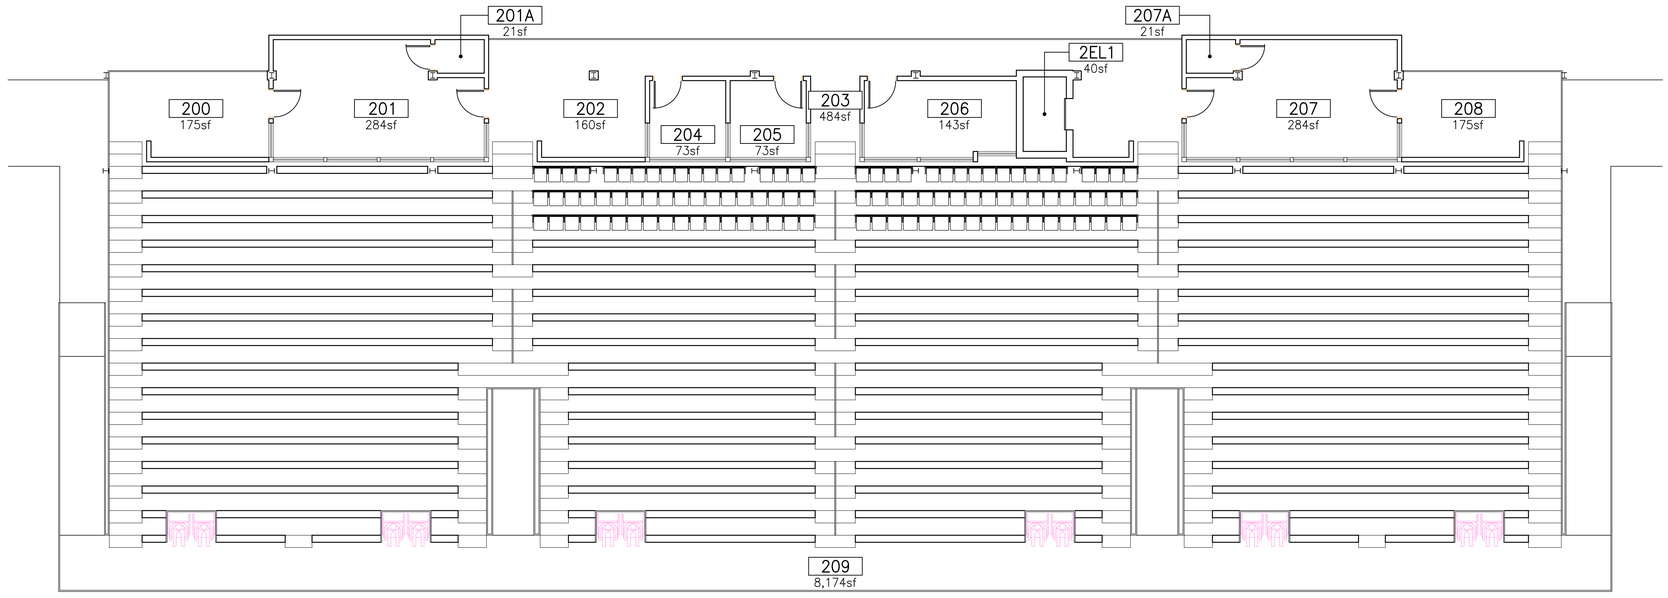

NOTE:

FOR FLR PLAN THAT IS READABLE + PRINTABLE ON 8.5"X11" SHT OF PAPER, CLICK ON THE PDF BOOKMARK + CLICK ON F0231-SMPLNS(SECOND FLR)

SECOND FLOOR PLAN

SCALE: 1/8" = 1'-0"

LAST UPDATE: XX/XX/XXXX -- X.X.X

REVISIONS	
NO.	DATE

SP2

FILE NO.

DRAWN BY: DATE

PLANNING & DESIGN APPROVAL

DATE

FACILITIES MANAGEMENT APPROVAL

DATE

DEPARTMENTAL APPROVAL

DATE


MASTER SPACE DWG--FLR PLAN

RAZORBACK FIELD-STANDS, PRESSBOX + FIELD

UNIVERSITY OF ARKANSAS

FACILITIES MANAGEMENT PLANNING & DESIGN

SP1

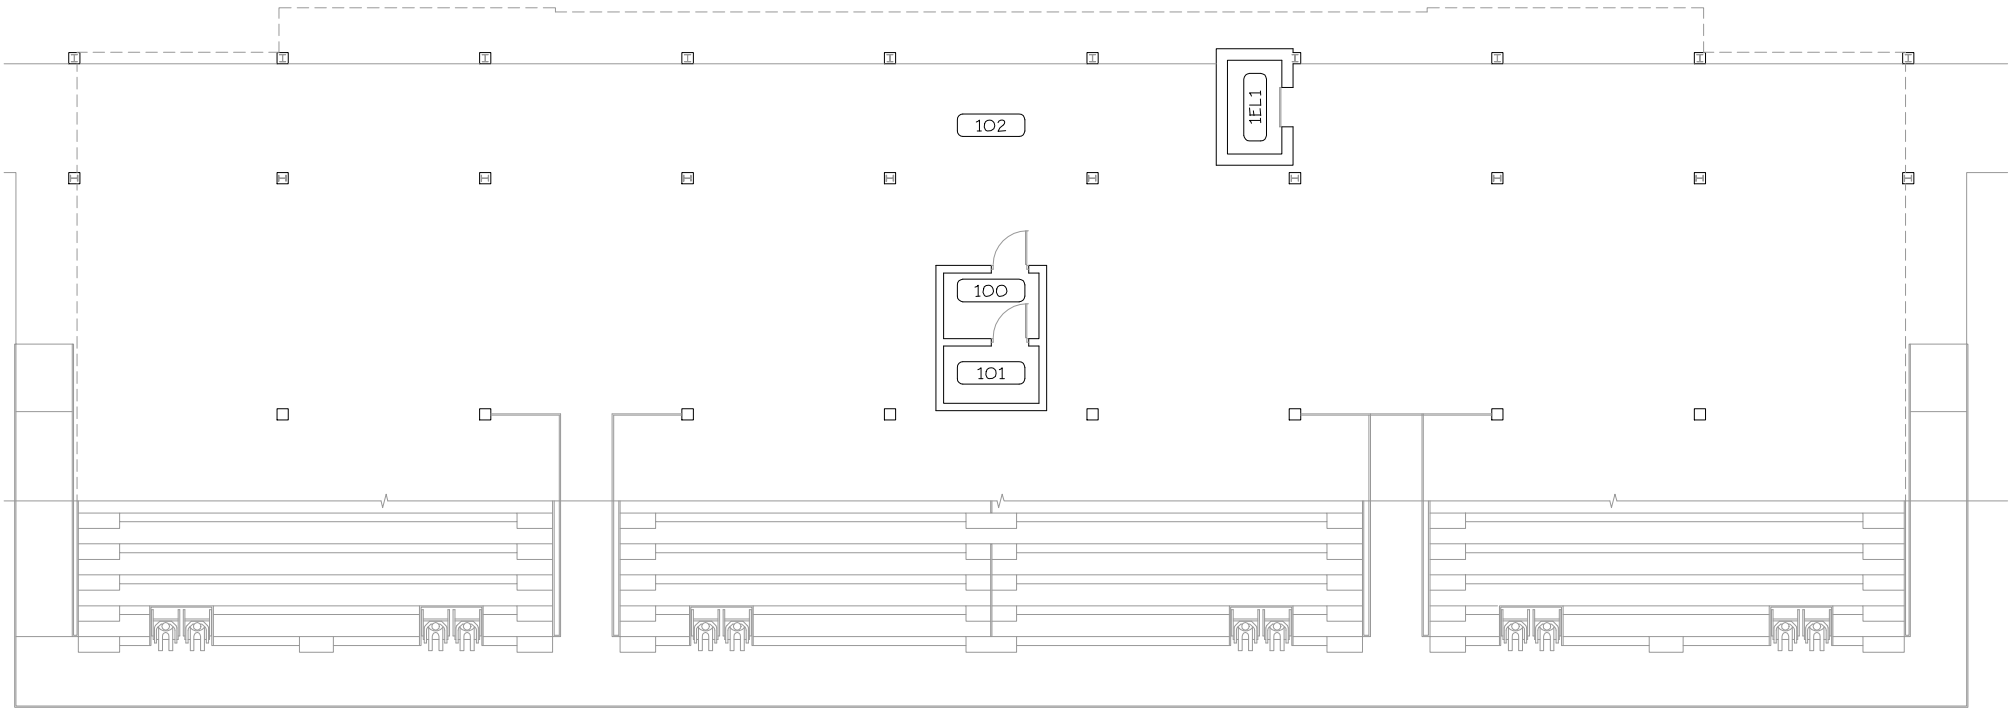


NORTH

RAZORBACK FIELD-STANDS + PRESSBOX

" WOMEN'S SOCCER - STANDS + PRESSBOX "

FIRST FLR

DWG LOCATION -- *:\ACADDWGS\FO231 RAZORBACK FIELD-STANDS + PRESSBOX\CURRENT FLR PLANS\FO231-SMPLNS.DWG
LAST UPDATE -- XX/XX/XXXX

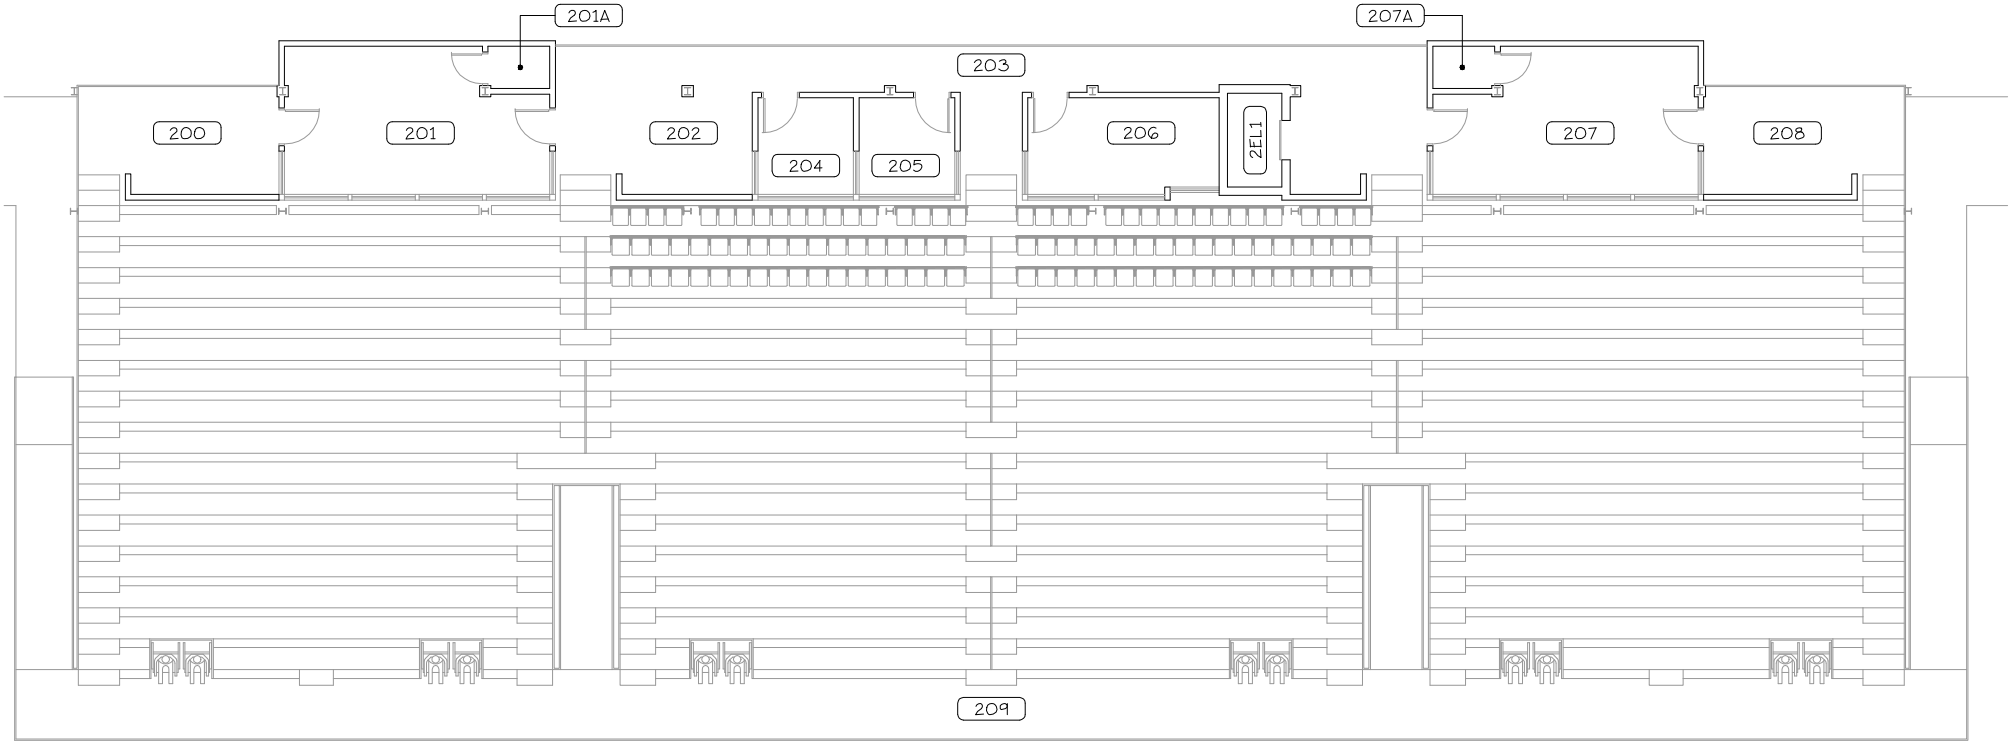

NORTH

RAZORBACK FIELD - STANDS + PRESSBOX

" WOMEN'S SOCCER - STANDS + PRESSBOX "


SECOND FLR

DWG LOCATION -- *:\ACADDWGS\FO231 RAZORBACK FIELD - STANDS + PRESSBOX\CURRENT FLR PLANS\FO231 - SMPLNS.DWG
LAST UPDATE -- XX/XX/XXXX

At this time we have not worked on master space or other dwg’s.

At this time we have not worked on flr plans for this bldg., have some original construction dwg's & renovations dwg's on file.

At this time we have not worked on master space or master dwg's, the files below are from the construction dwg's sets from 2006 & 2020.

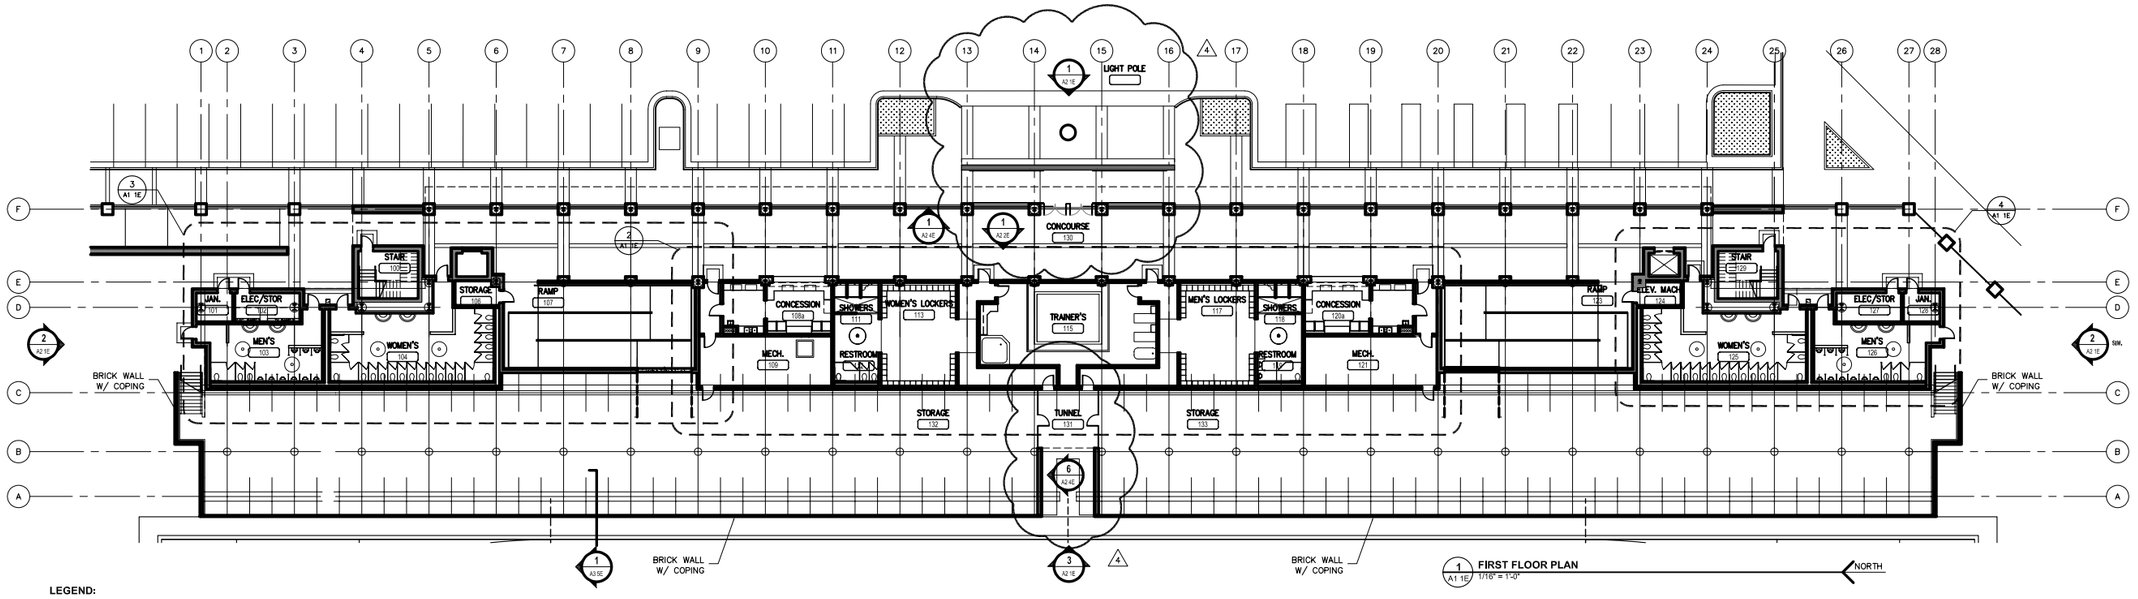

1 FIRST FLOOR PLAN
A1 1E 1/16" = 1'-0"

NORTH

LEGEND:

- GWB CEILING
- GWB PARTITIONS
- ONE HOUR FIRE RATING
- TWO HOUR FIRE RATING
- WALL TYPE, SEE SHEET A5.3
- WINDOW TYPE, SEE SHEET A5.2
- DOOR TAG, SEE DOOR SCEDULE SHEET A5.1
- FIRE EXTINGUISHER


NOTE:
- ALL DOORS TO BE LOCATED 8" FROM ADJACENT WALL UNLESS OTHERWISE NOTED.

- ALL CEILINGS TO BE 8'-0" A.F.F. UNLESS NOTED OTHERWISE.

- PROVIDE CONTROL JOINTS AT ALL REENTRANT [INSIDE] BRICK CORNERS.


NOTE:

SPRINKLER SYSTEM DESIGN MUST COORDINATE WITH DESIGNED BULKHEADS AND CEILING GRIDS. 2ND FLOOR MAIN RUN SHOULD BE LOCATED IN BULKHEAD RUNNING NORTH - SOUTH ALONG GRID LINE 'F'. COORDINATE ALL MINOR RUNS OF PIPING AND HEAD LOCATIONS WITH ARCHITECTURAL AS RUNOUTS BETWEEN BENTS, (EAST/WEST). COORINDATE ALL PIPE LOCATIONS WITH MECHANICAL, ELECTRICAL, AND PLUMBING ENGINEERS RUNS OF PIPING.

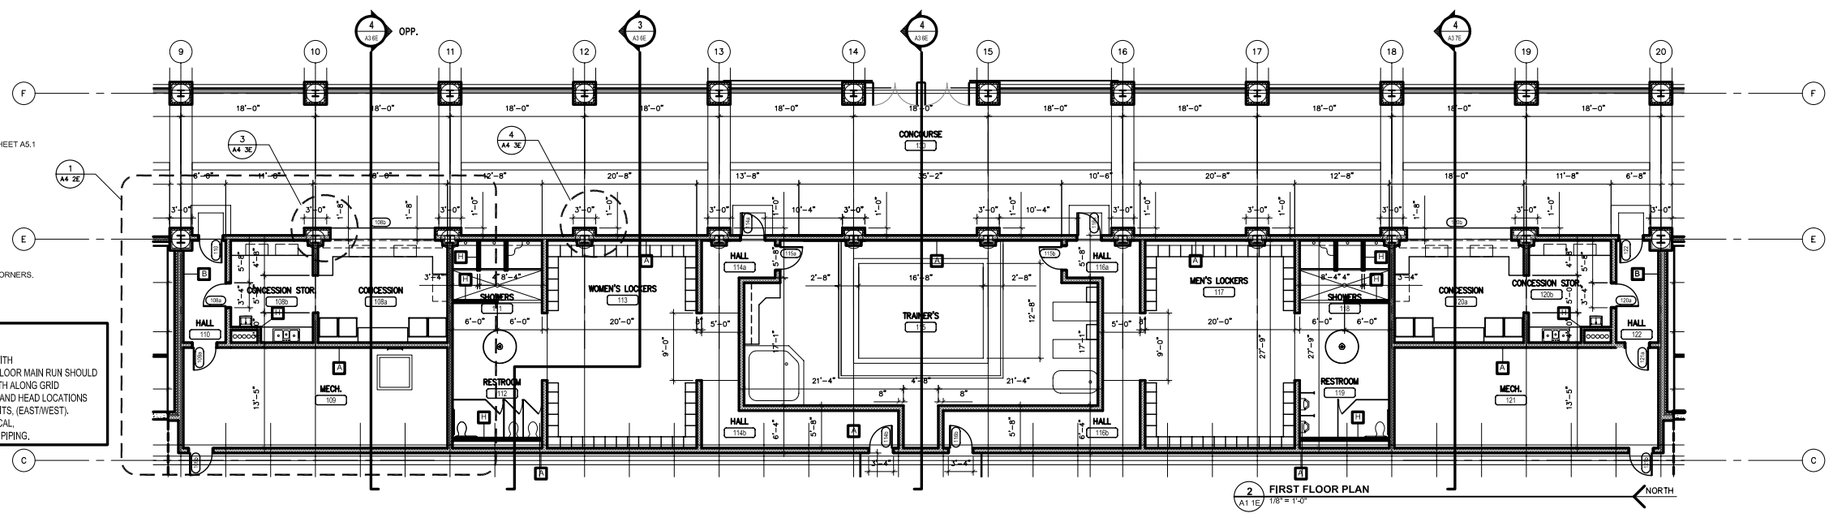


2 FIRST FLOOR PLAN
A1 1E 1/8" = 1'-0"

NORTH

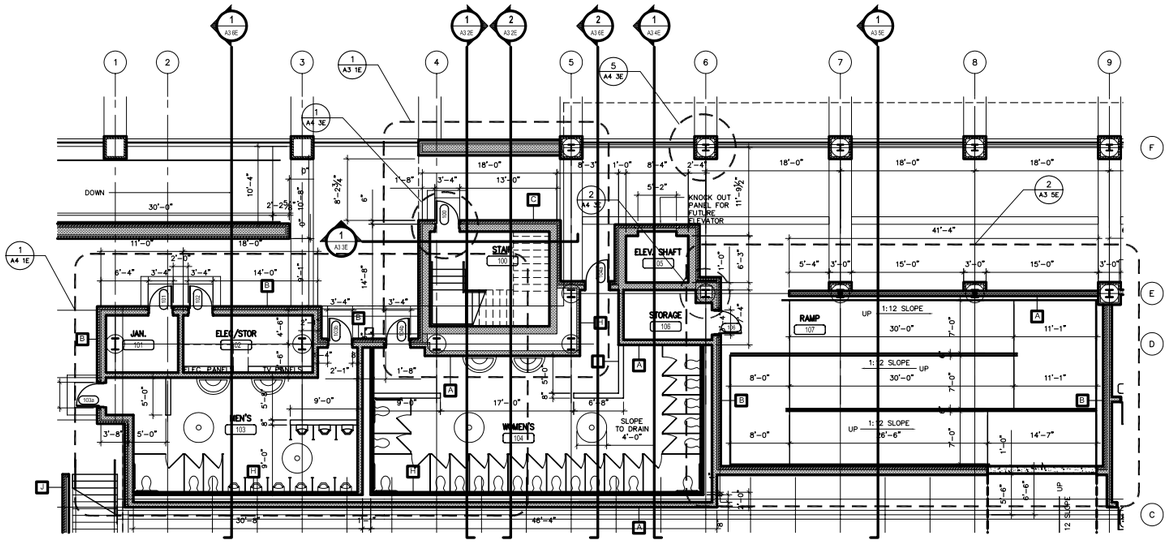

3 ENLARGED PLAN OF NORTH EAST RESTROOMS @ CONCOURSE LEVEL
A1 1E 1/8" = 1'-0"

NORTH

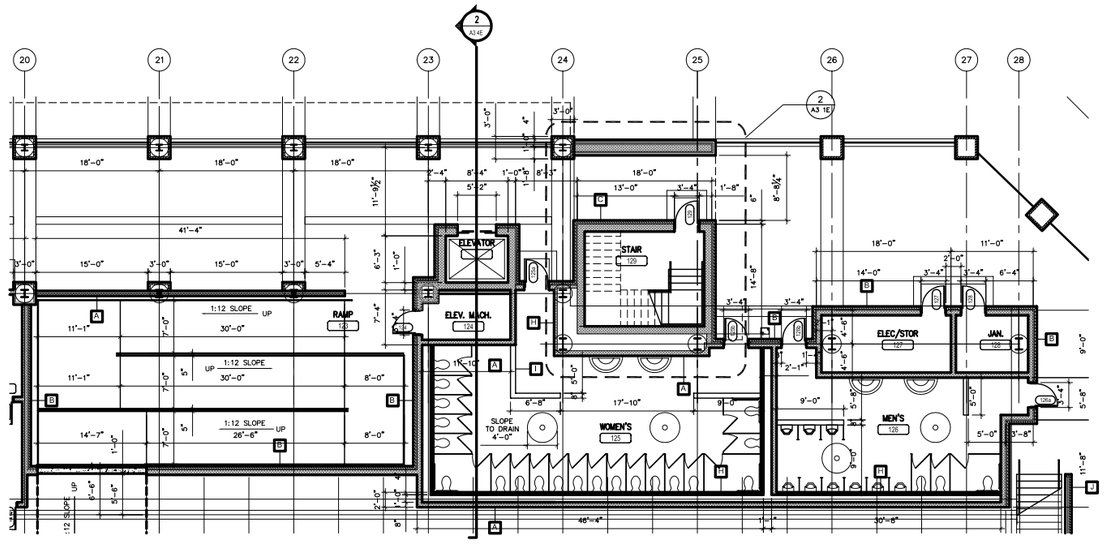

4 FIRST FLOOR PLAN
A1 1E 1/8" = 1'-0"

NORTH

WD&D
WITTENBERG, DELONY & DAVIDSON
2404 E. JOYCE BLVD., SUITE 810
FAYETTEVILLE, AR 72703

KEY

UNIVERSITY OF ARKANSAS
JOHN McDONNELL TRACK RENOVATION
FAYETTEVILLE, ARKANSAS

EAST GRANDSTAND - CONCOURSE LEVEL PLAN


02-07-06
02-21-06
03-03-06
ADDENDUM 03-15-06

03.03.06

05-055


A1 1E

WITTENBERG, DELONY & DAVIDSON, INC.

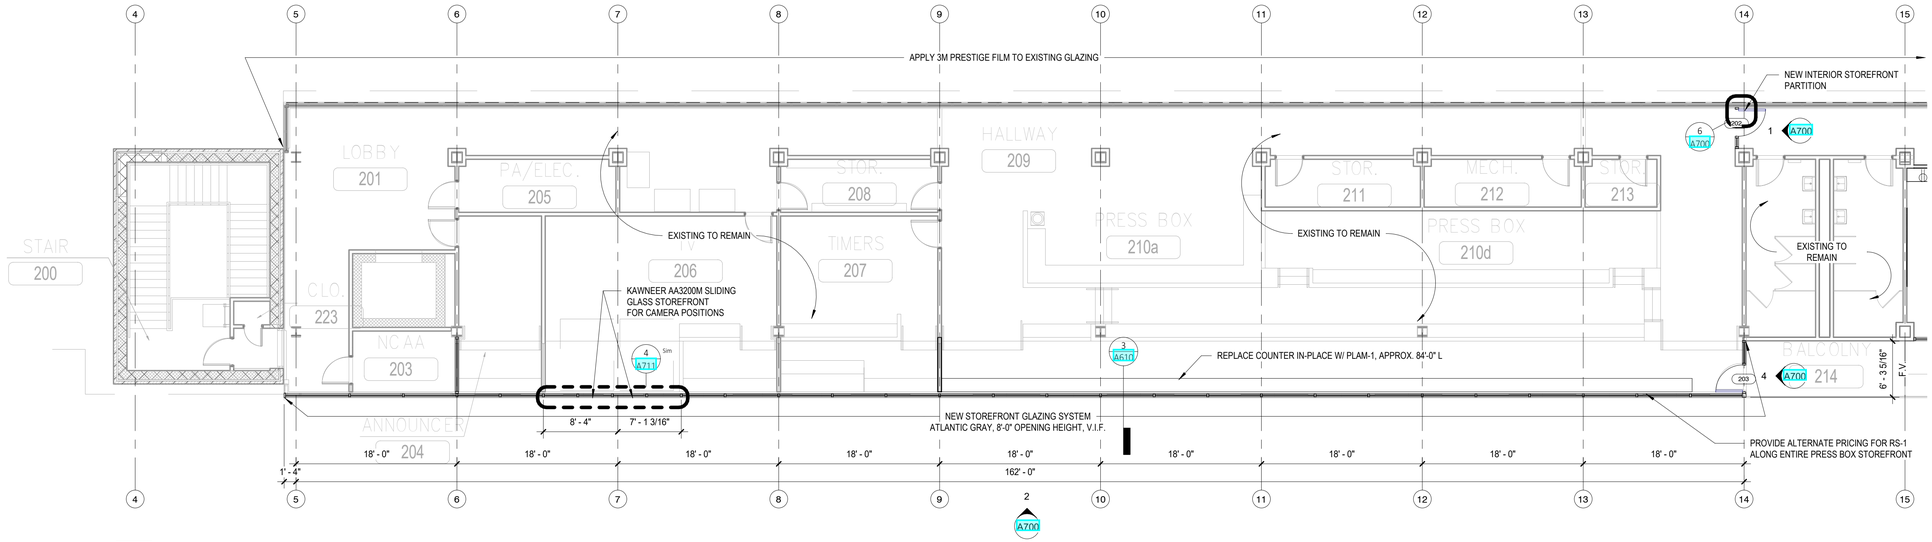

2 LEVEL 2 - NORTH - PRESS BOX

1/8" = 1'-0" RF 1/A100

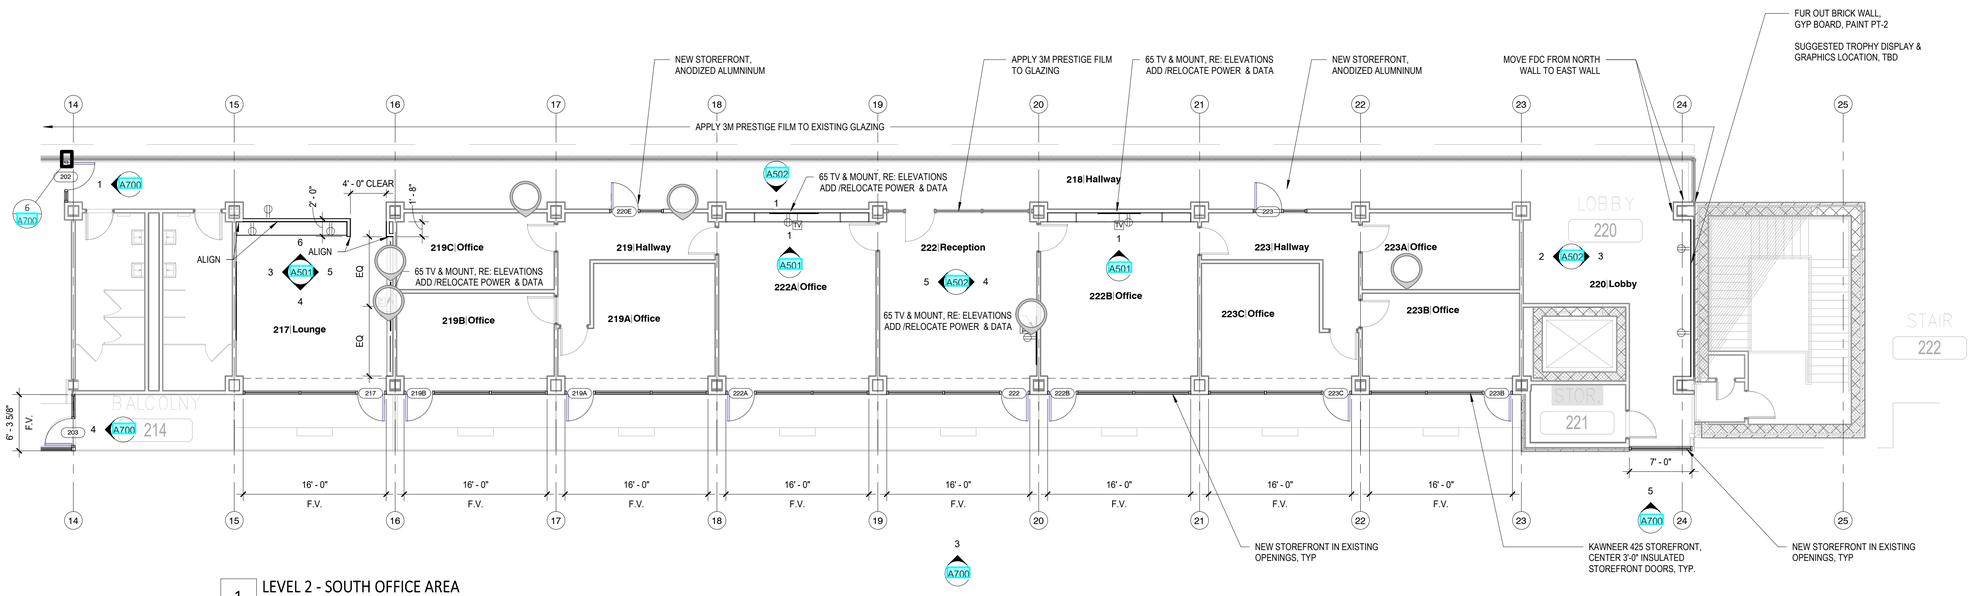

1 LEVEL 2 - SOUTH OFFICE AREA

1/8" = 1'-0" RF 1/A100

Printed: 3/13/2021 1:32:18 PM

Hufft

PROJECT INFORMATION:

U OF A TRACK AND FIELD STADIUM RENOVATIONS

10 S. RAZORBACK RD

OWNER:

UNIVERSITY OF ARKANSAS

10 S. RAZORBACK RD
FAYETTEVILLE, AR 72702

ARCHITECT:

HUFFT
3612 Kannes Boulevard
Kansas City, MO 64111
P: 816-531-0200

www.hufft.com

MEP - AV - IT:

Henderson Engineers
1801 Main Street
Kansas City, MO 64108
P: 816.663.8700

CIVIL & LANDSCAPE:

N/A
N/A

STRUCTURAL:

N/A
N/A

GRAPHICS:

N/A
N/A

SUSTAINABILITY:

N/A
N/A

KEY PLAN:

ISSUE:

100% CONSTRUCTION DOCUMENTS 03/10/2020

REVISION SCHEDULE:

NO.	DATE	ISSUE

THIS DRAWING WAS PREPARED under the Architect's supervision, and is an "Instrument of Service" intended solely for use by our Client on this project. The Architect disclaims responsibility for the existing building structure, existing site conditions, existing construction elements, and drawings or documents not signed and sealed by the Architect. The information, ideas and designs indicated - including the overall form, arrangement and composition of spaces or building elements - constitutes the original, confidential, and unpublished Work and property of the Architect. Receipt or possession of this Drawing confers no right in, or license to disclose to others the subject matter contained herein for any but authorized purposes. Unauthorized reproduction, distribution or dissemination – in whole or in part – is strictly prohibited. All rights reserved © 2020 by Hufft Projects LLC.

THIS DRAWING MAY BE PART of an integrated set of Construction Documents, including the Contract, the Conditions and the Specifications. The Contract Documents are complementary: what is required by one is as binding as if required by all. Application of a material or equipment item to Work installed by others constitutes acceptance of that Work. Calculate and measure dimensions – DO NOT SCALE DRAWINGS unless directed by the Architect to do so. Dimensions indicated are to the face of a material, unless noted otherwise.


REGISTERED ARCHITECT Bradley David Kingsley No. 9282 ARKANSAS

REGISTERED ARCHITECT HUFFT PROJECTS No. LL143 STATE OF ARKANSAS

Drawn By: Author

ENLARGED SECOND FLOOR PLANS

A101

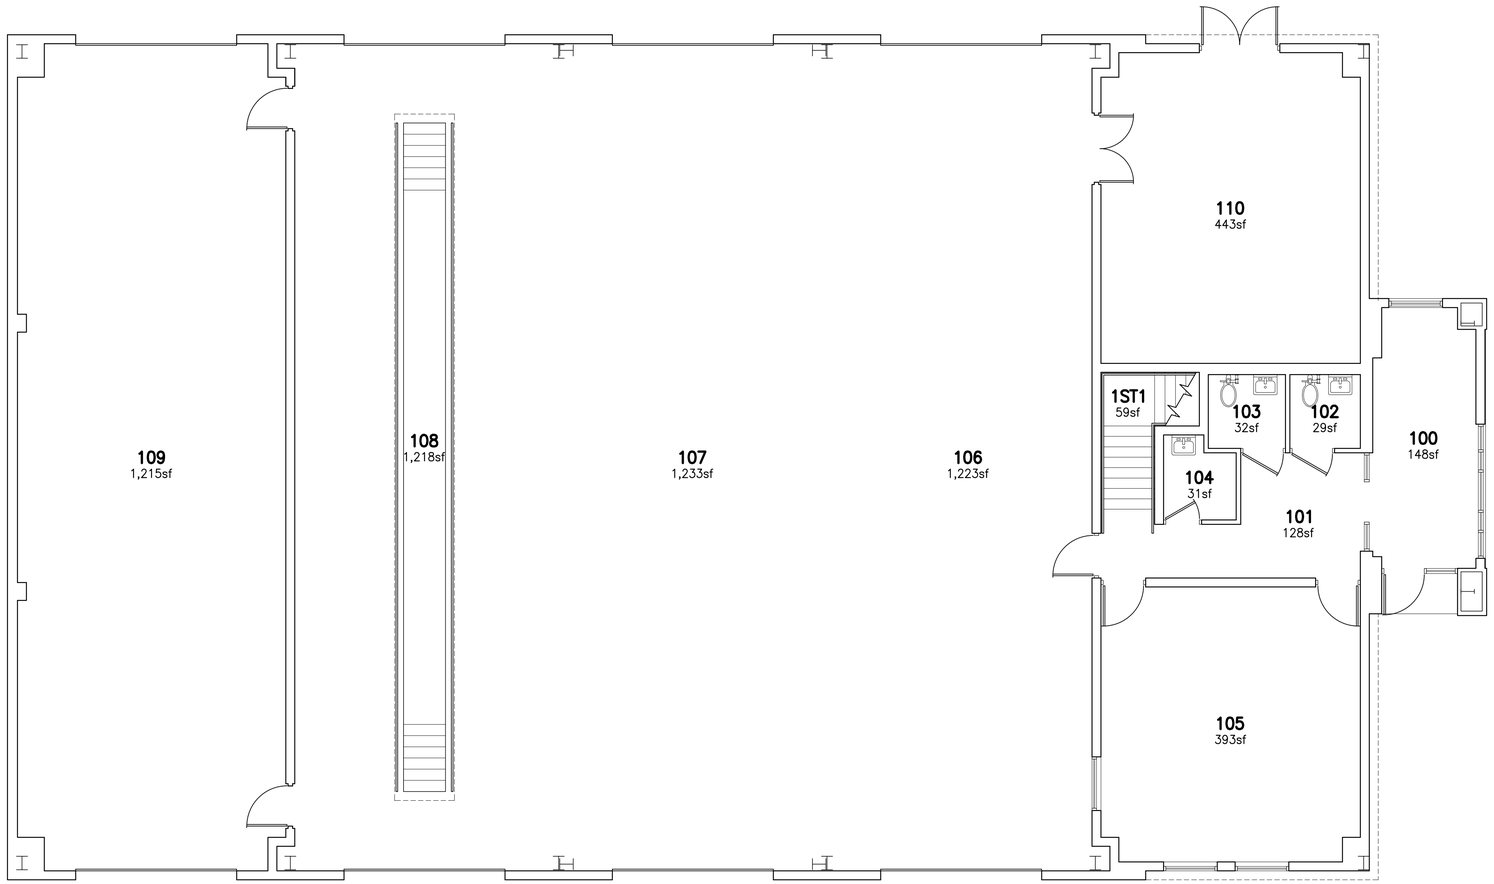

FIRST FLOOR PLAN

SCALE: 1/4" = 1'-0"

NOTE:

FOR FLR PLAN THAT IS READABLE + PRINTABLE ON 8.5X11IN SHT OF PAPER, CLICK ON THE PDF BOOKMARK + CLICK ON F0263-SMPLNS(1ST FLR)05-04-2020

LAST UPDATE: 03/07/2024 -- T.R.H

*:\ACADDWGS\F0263 RAZORBACK TRANSIT MAINTENANCE FACILITY\SPACE DWGS\SPF0263-F1.DWG

REVISIONS

NO.	DATE

BUSB-5

FILE NO.

T.R.H. CAD UNKNOW

DRAWN BY: DATE

PLANNING & DESIGN APPROVAL

DATE

FACILITIES MANAGEMENT APPROVAL

DATE

DEPARTMENTAL APPROVAL

DATE

MASTER SPACE DWG'S--FLR PLAN


RAZORBACK TRANSIT MAINTENANCE FACILITY

" BUS MAINTENANCE FACILITY / TRANSIT GARAGE "

UNIVERSITY OF ARKANSAS

FACILITIES MANAGEMENT PLANNING & DESIGN

SP1

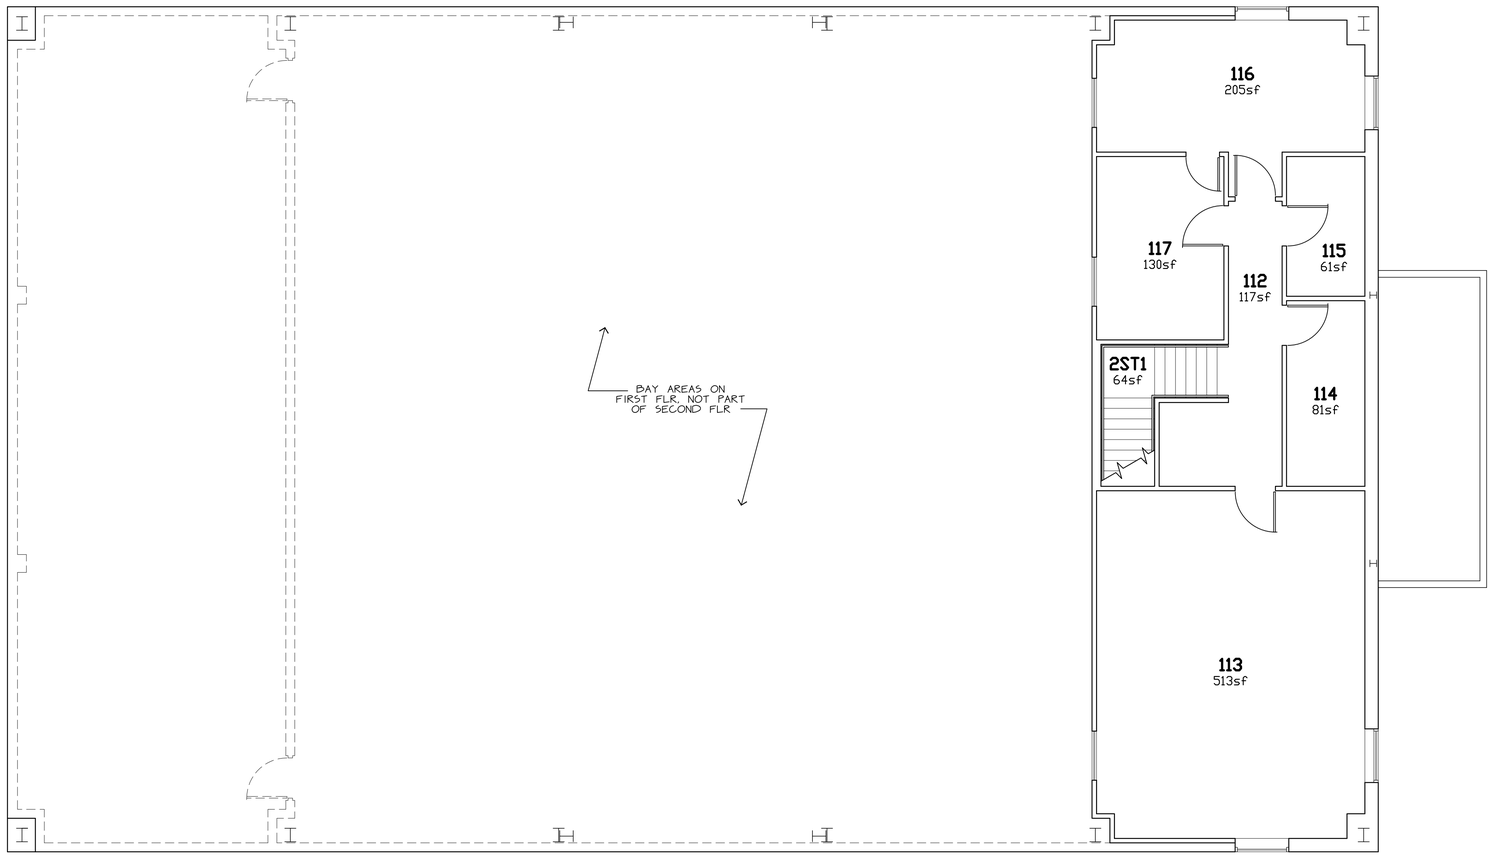

NOTE:

FOR FLR PLAN THAT IS READABLE + PRINTABLE ON 8.5X11IN SHT OF PAPER, CLICK ON THE PDF BOOKMARK + CLICK ON F0263-SMPLNS(2ND FLR)REV 03-07-2024

SECOND FLOOR PLAN

SCALE: 1/4" = 1'-0"

LAST UPDATE: 03/07/2024 -- T.R.H

REVISIONS	
NO.	DATE

BUSB-5

FILE NO.

T.R.H. CAD UNKNOW

DRAWN BY: DATE

PLANNING & DESIGN APPROVAL

DATE

FACILITIES MANAGEMENT APPROVAL

DATE

DEPARTMENTAL APPROVAL

DATE

MASTER SPACE DWG'S--FLR PLAN


RAZORBACK TRANSIT MAINTENANCE FACILITY

" BUS MAINTENANCE FACILITY / TRANSIT GARAGE "

UNIVERSITY OF ARKANSAS
FACILITIES MANAGEMENT
PLANNING & DESIGN

SP2

*:\ACADDWGS\F0263 RAZORBACK TRANSIT MAINTENANCE FACILITY\SPACE DWGS\SPF0263-F2DWG

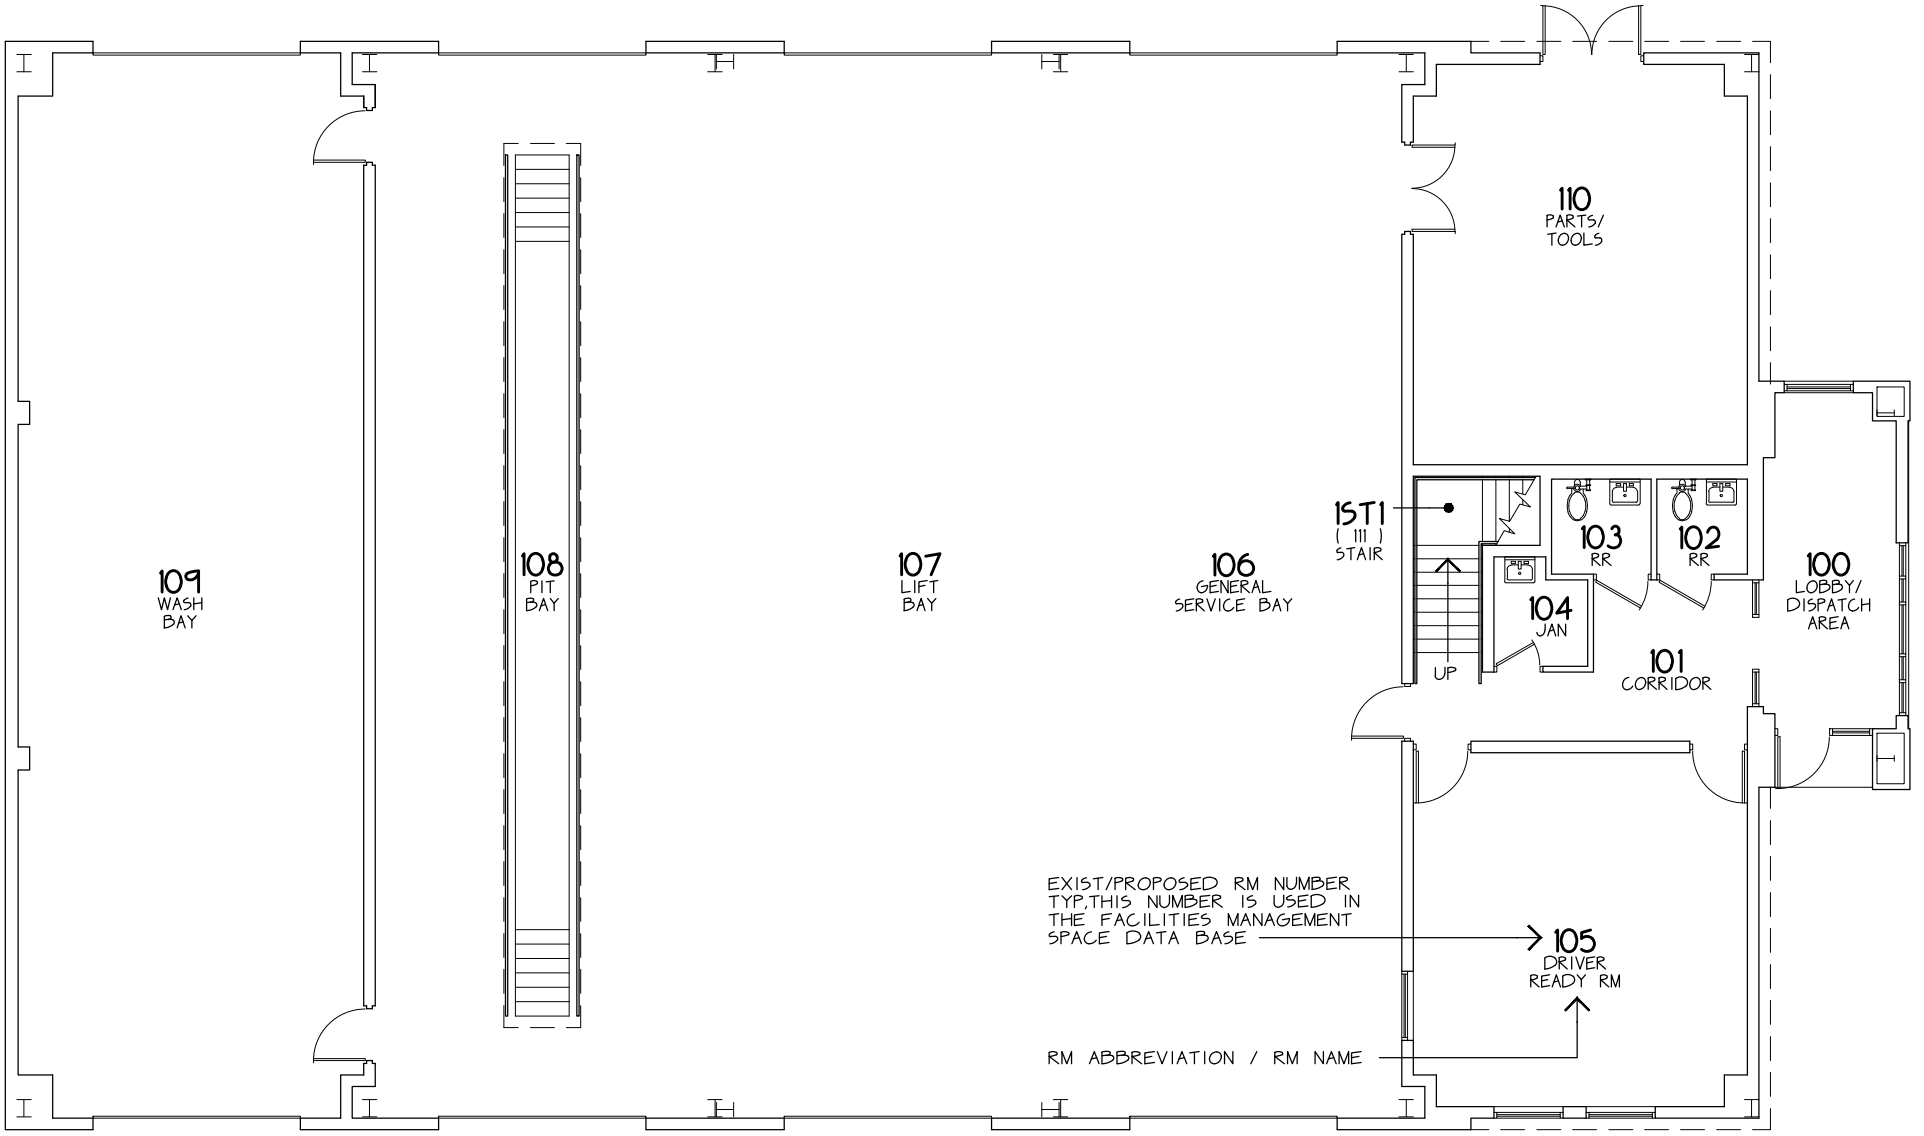


RAZORBACK TRANSIT MAINTENANCE FACILITY

" BUS MAINTENANCE FACILITY / TRANSIT GARAGE "

FIRST FLR

DWG LOCATION - - N:\ACADDWGS\F0263 - -RAZORBACK TRANSIT MAINTENANCE FACILITY\FM MASTER DWGS\F0263-SMPLNS.DWG

LAST UPDATE - - 05/04/2020

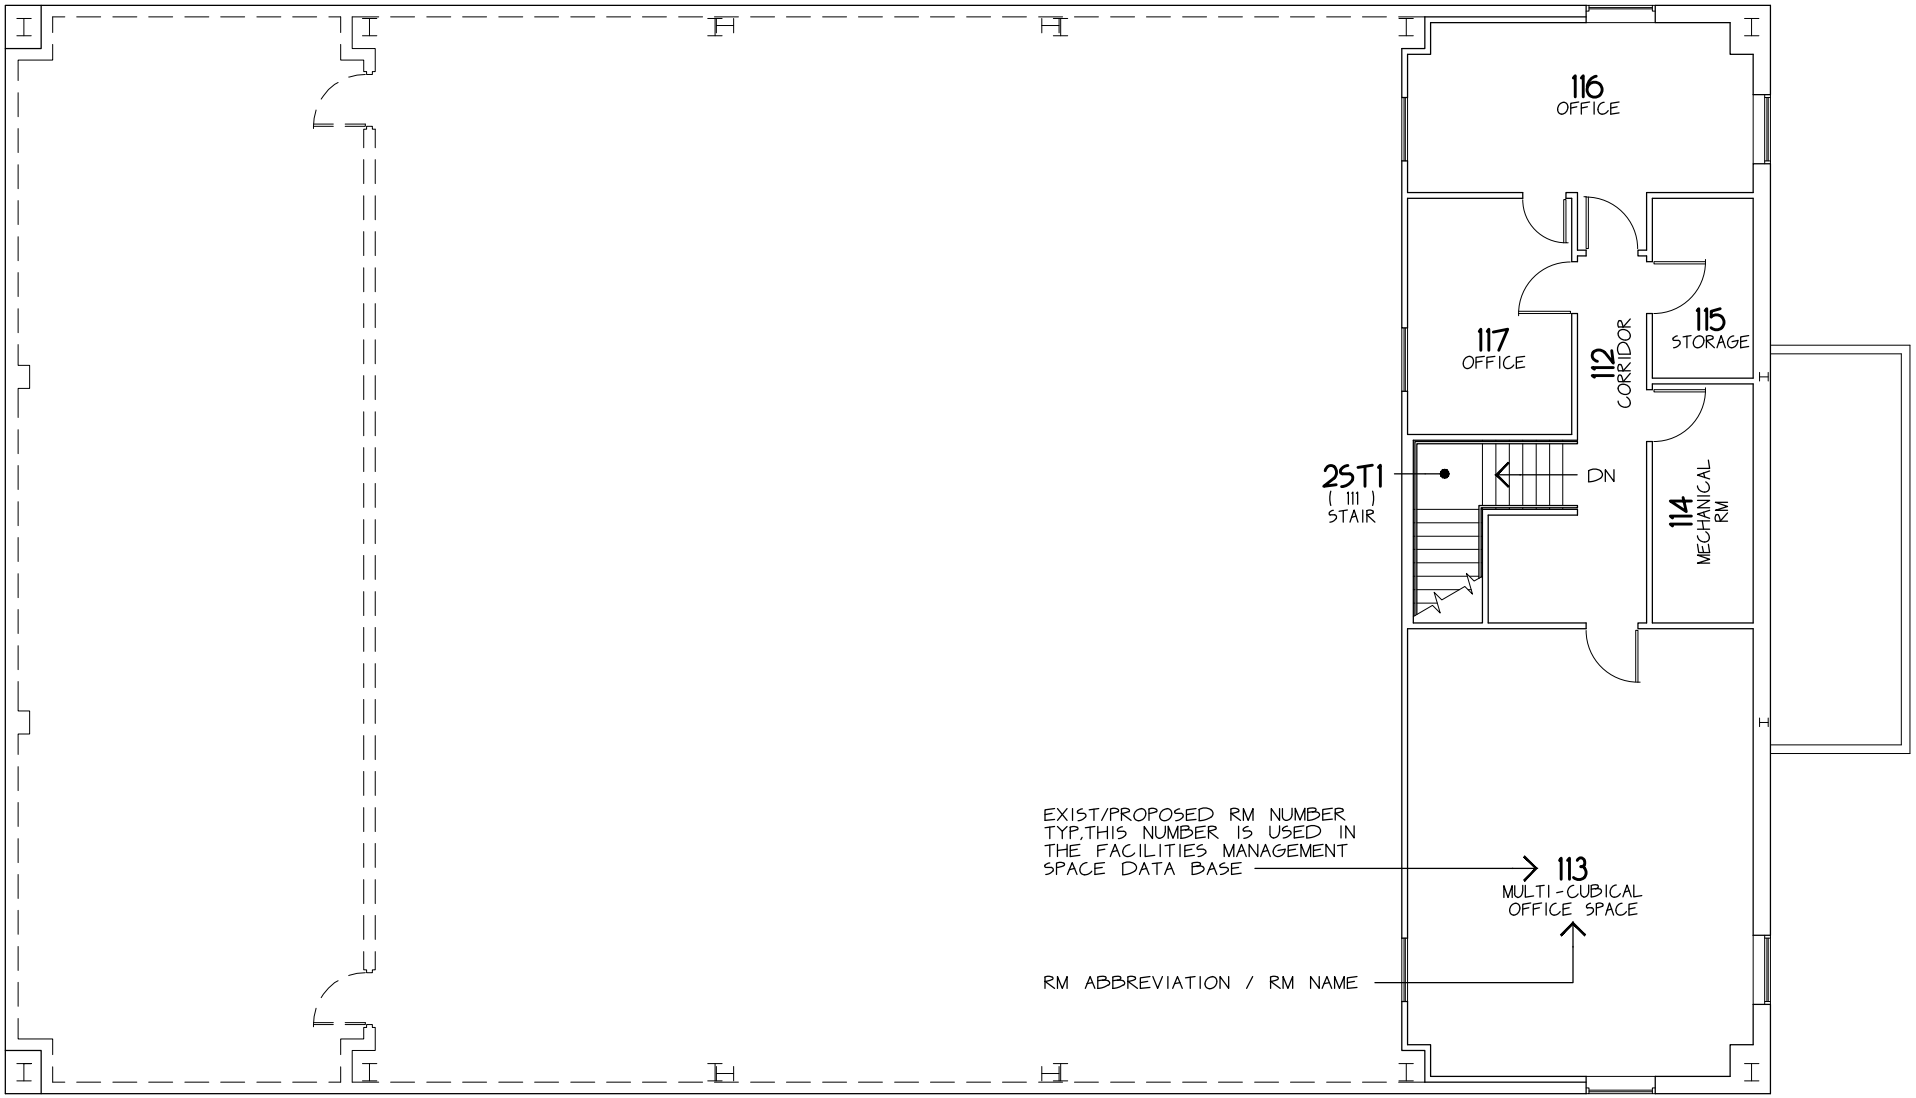

NORTH


RAZORBACK TRANSIT MAINTENANCE FACILITY

" BUS MAINTENANCE FACILITY / TRANSIT GARAGE "

SECOND FLR

DWG LOCATION - - N:\ACADDWGS\F0263 - -RAZORBACK TRANSIT MAINTENANCE FACILITY\FM MASTER DWG'S\F0263-SMPLNS.DWG

LAST UPDATE - - 03/07/2024

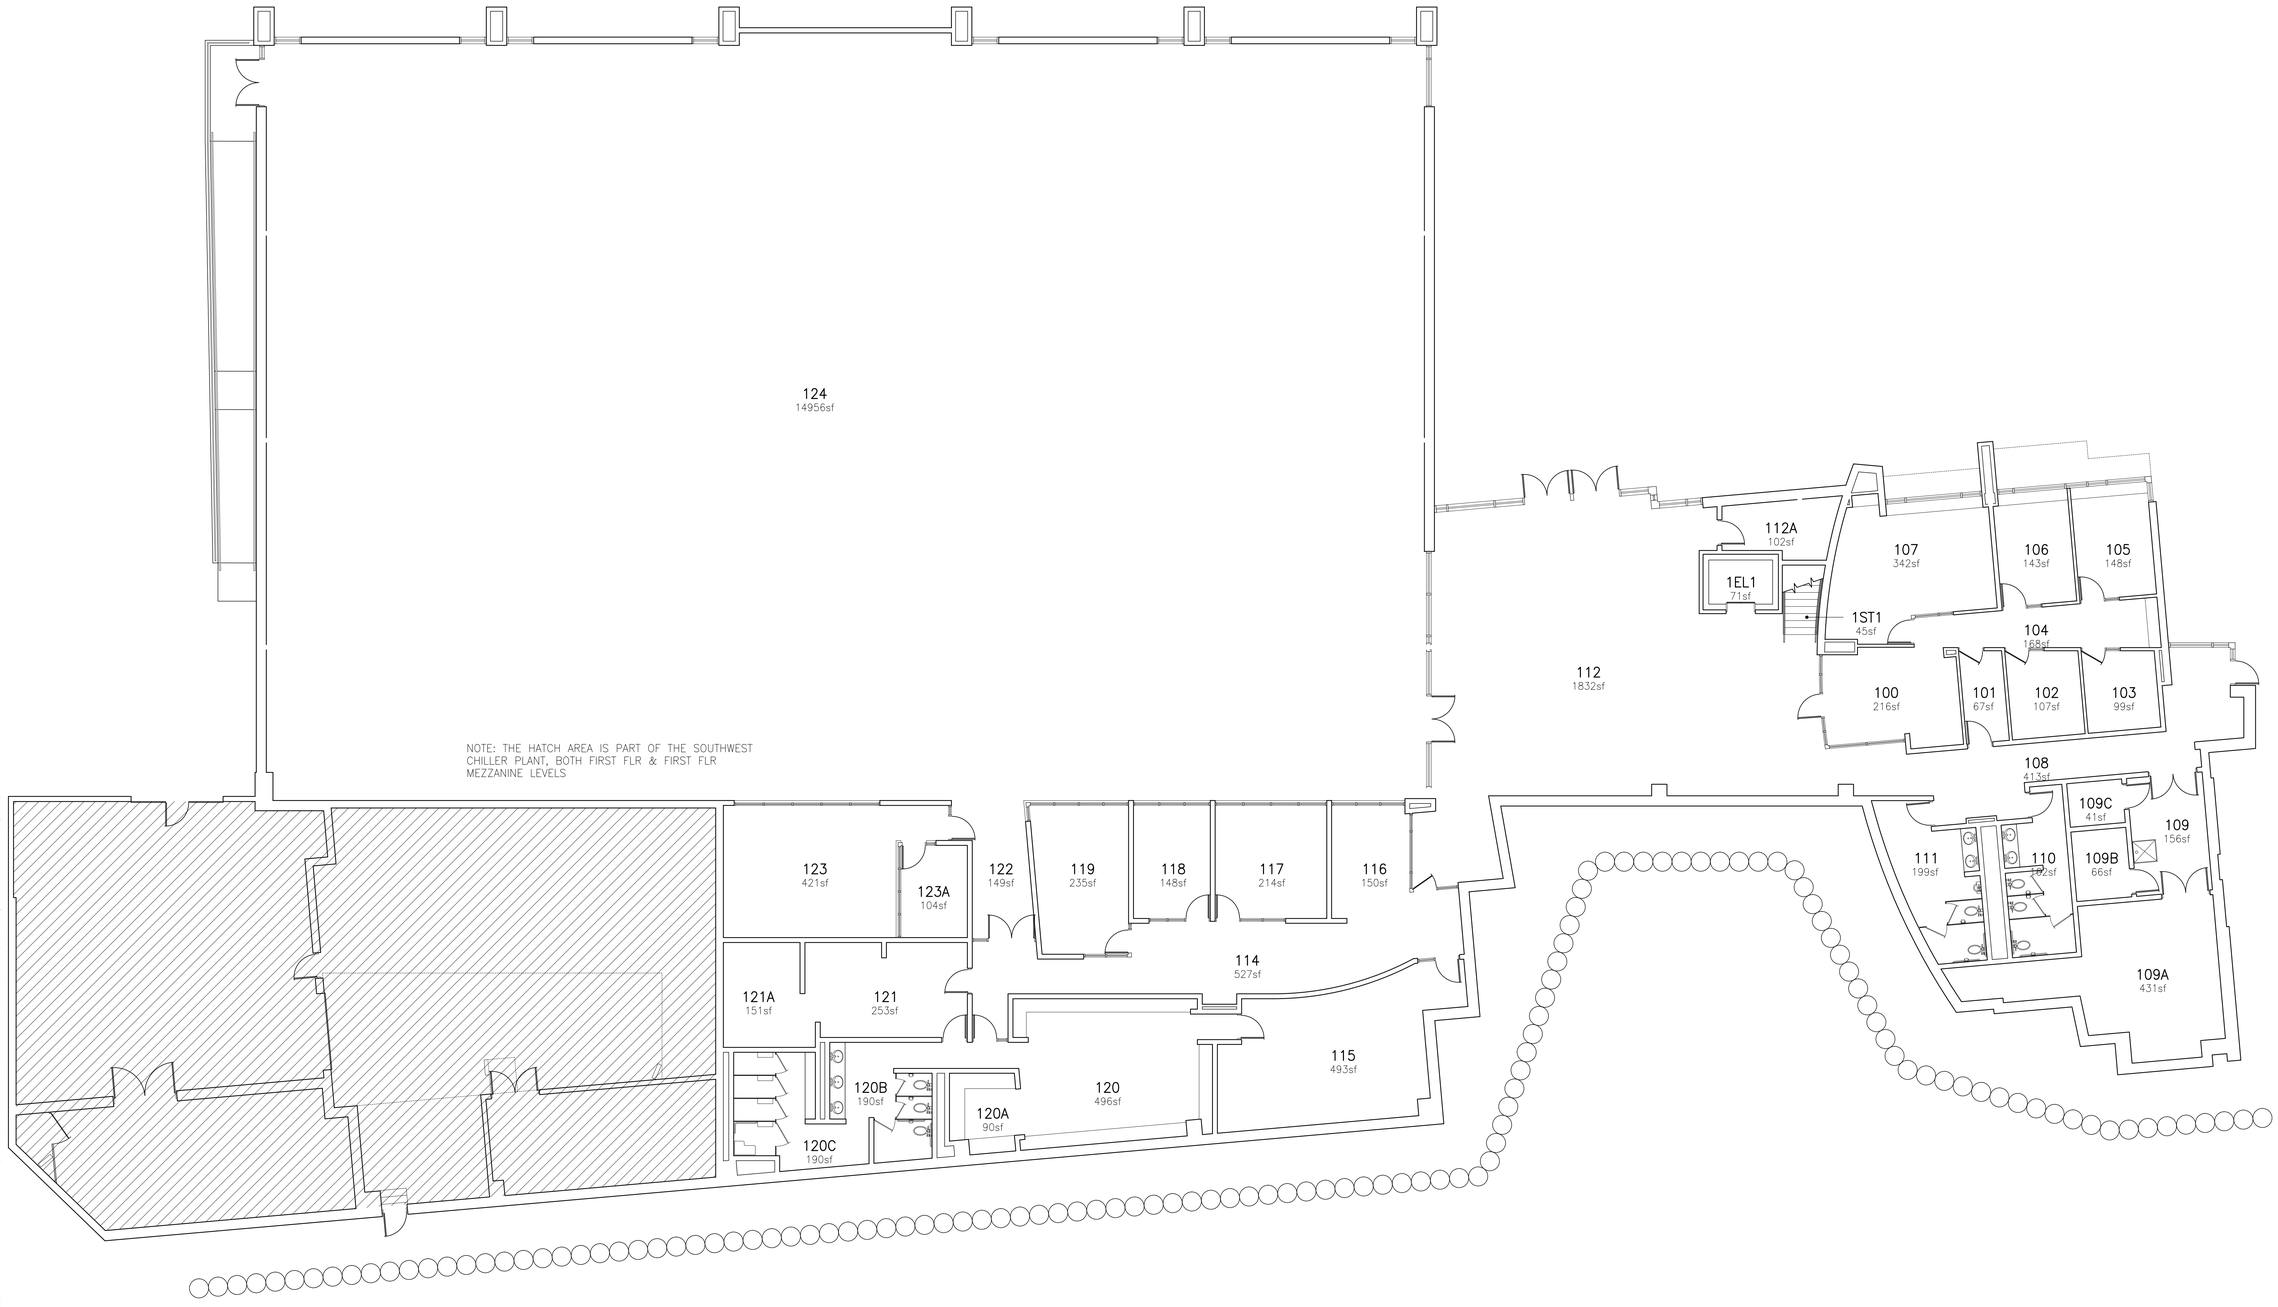

FIRST FLOOR PLAN

SCALE: 1/8" = 1'-0"

NOTE:

FOR FLR PLAN THAT IS READABLE + PRINTABLE ON 8.5X11 SHT OF PAPER, CLICK PDF BOOKMARK + CLICK ON F0322-SMPLN51 FIRST FLR 1.PDF

LAST UPDATE -- 01/29/2016 -- TRH

DWG LOCATION -- I:\ACADDWGS\F0322 BEV LEWIS CENTER FOR WOMEN'S ATHLETICS\SPACE DWGS\XP\F0322-FE SP1-FIRST FLR 1.DWG

REVISIONS	
NO.	DATE

F0322-5
FILE NO.

T.R.H 06/27/2006
DRAWN BY: DATE

PLANNING & DESIGN APPROVAL
DATE

FACILITIES MANAGEMENT APPROVAL
DATE


DEPARTMENTAL APPROVAL
DATE

BEV LEWIS CENTER FOR WOMEN'S ATHLETICS


MASTER SPACE DWG'S -- FLR PLAN

UNIVERSITY OF ARKANSAS
FACILITIES MANAGEMENT
PLANNING & DESIGN

SP1

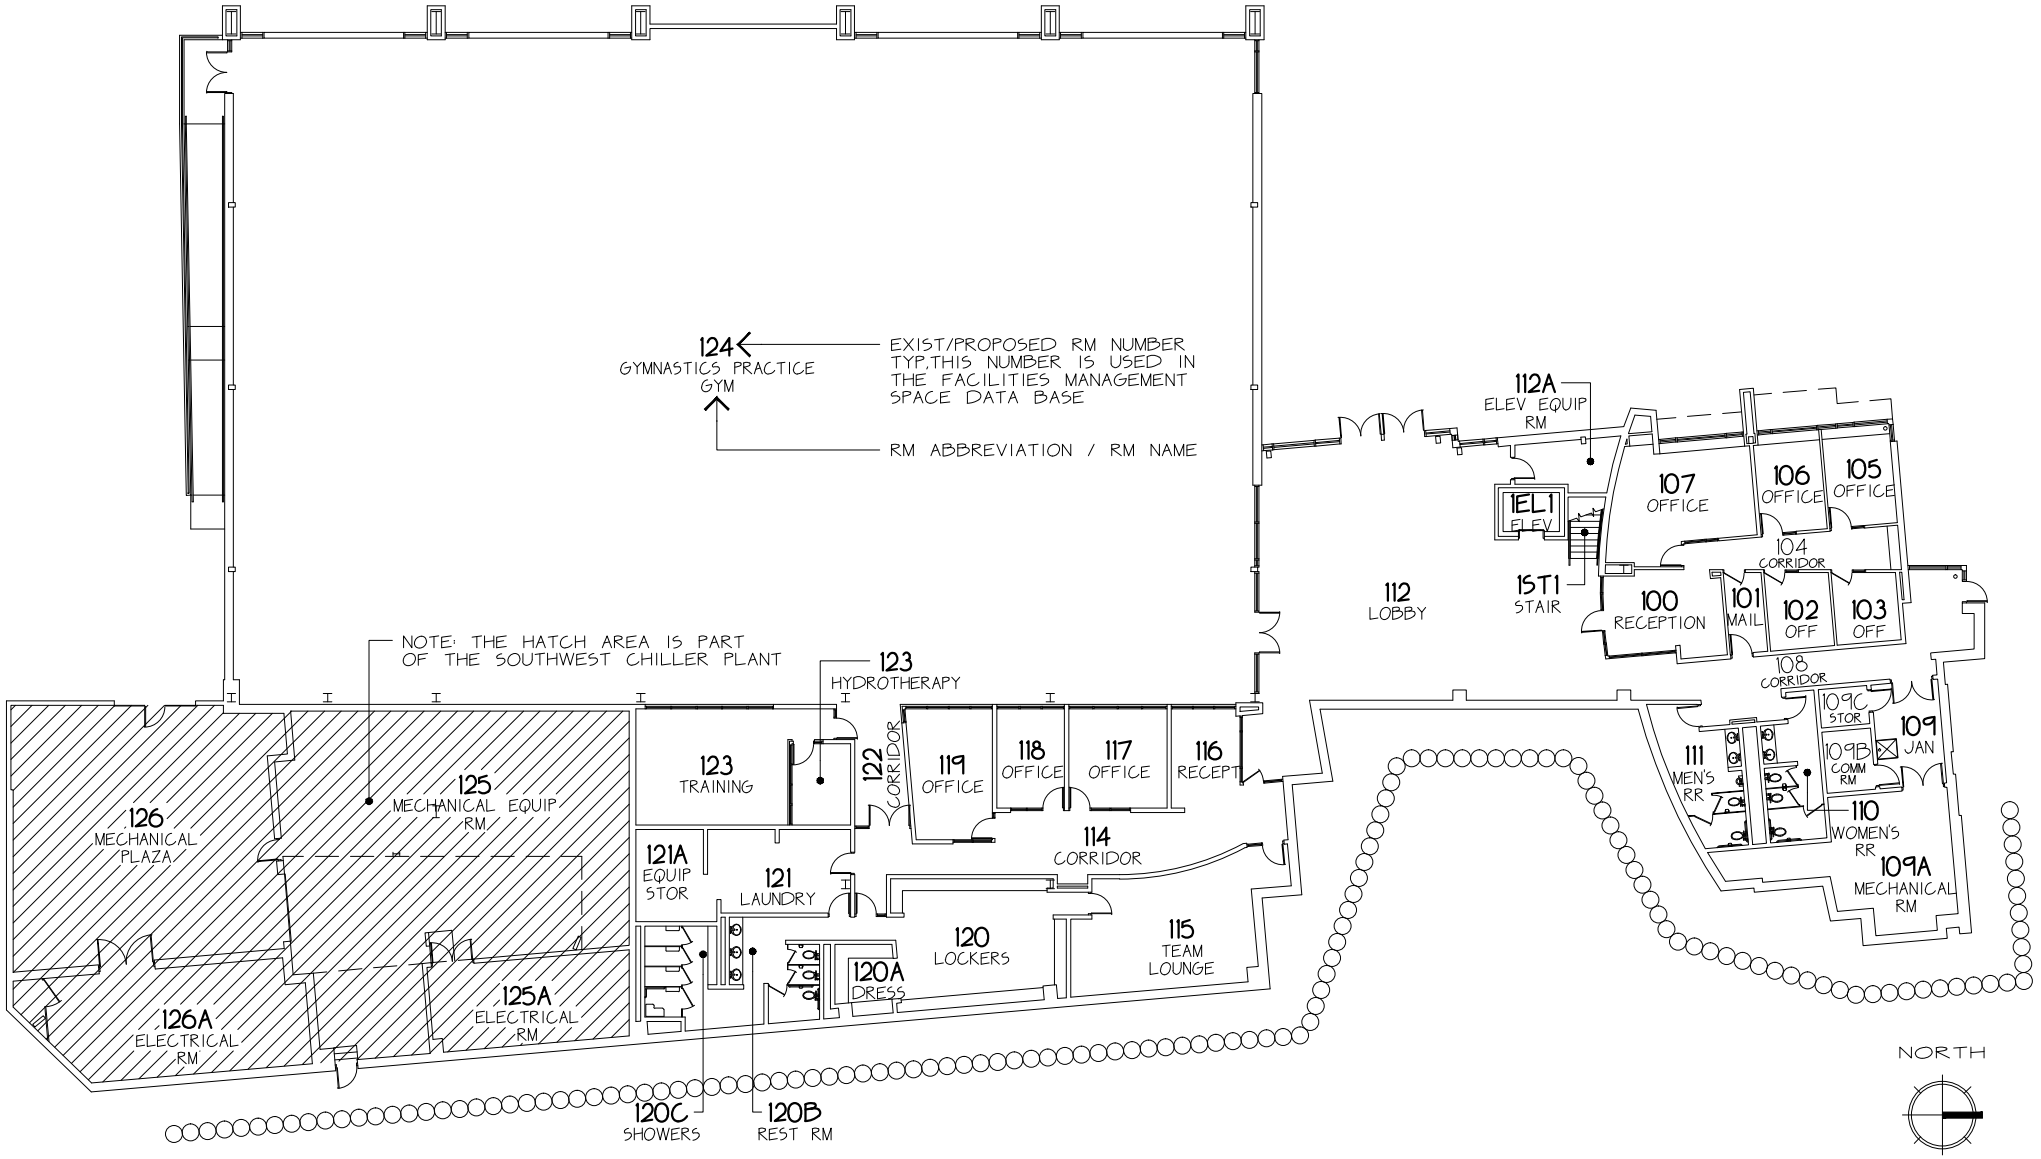

BEV LEWIS CENTER FOR WOMEN'S ATHLETICS FIRST FLR

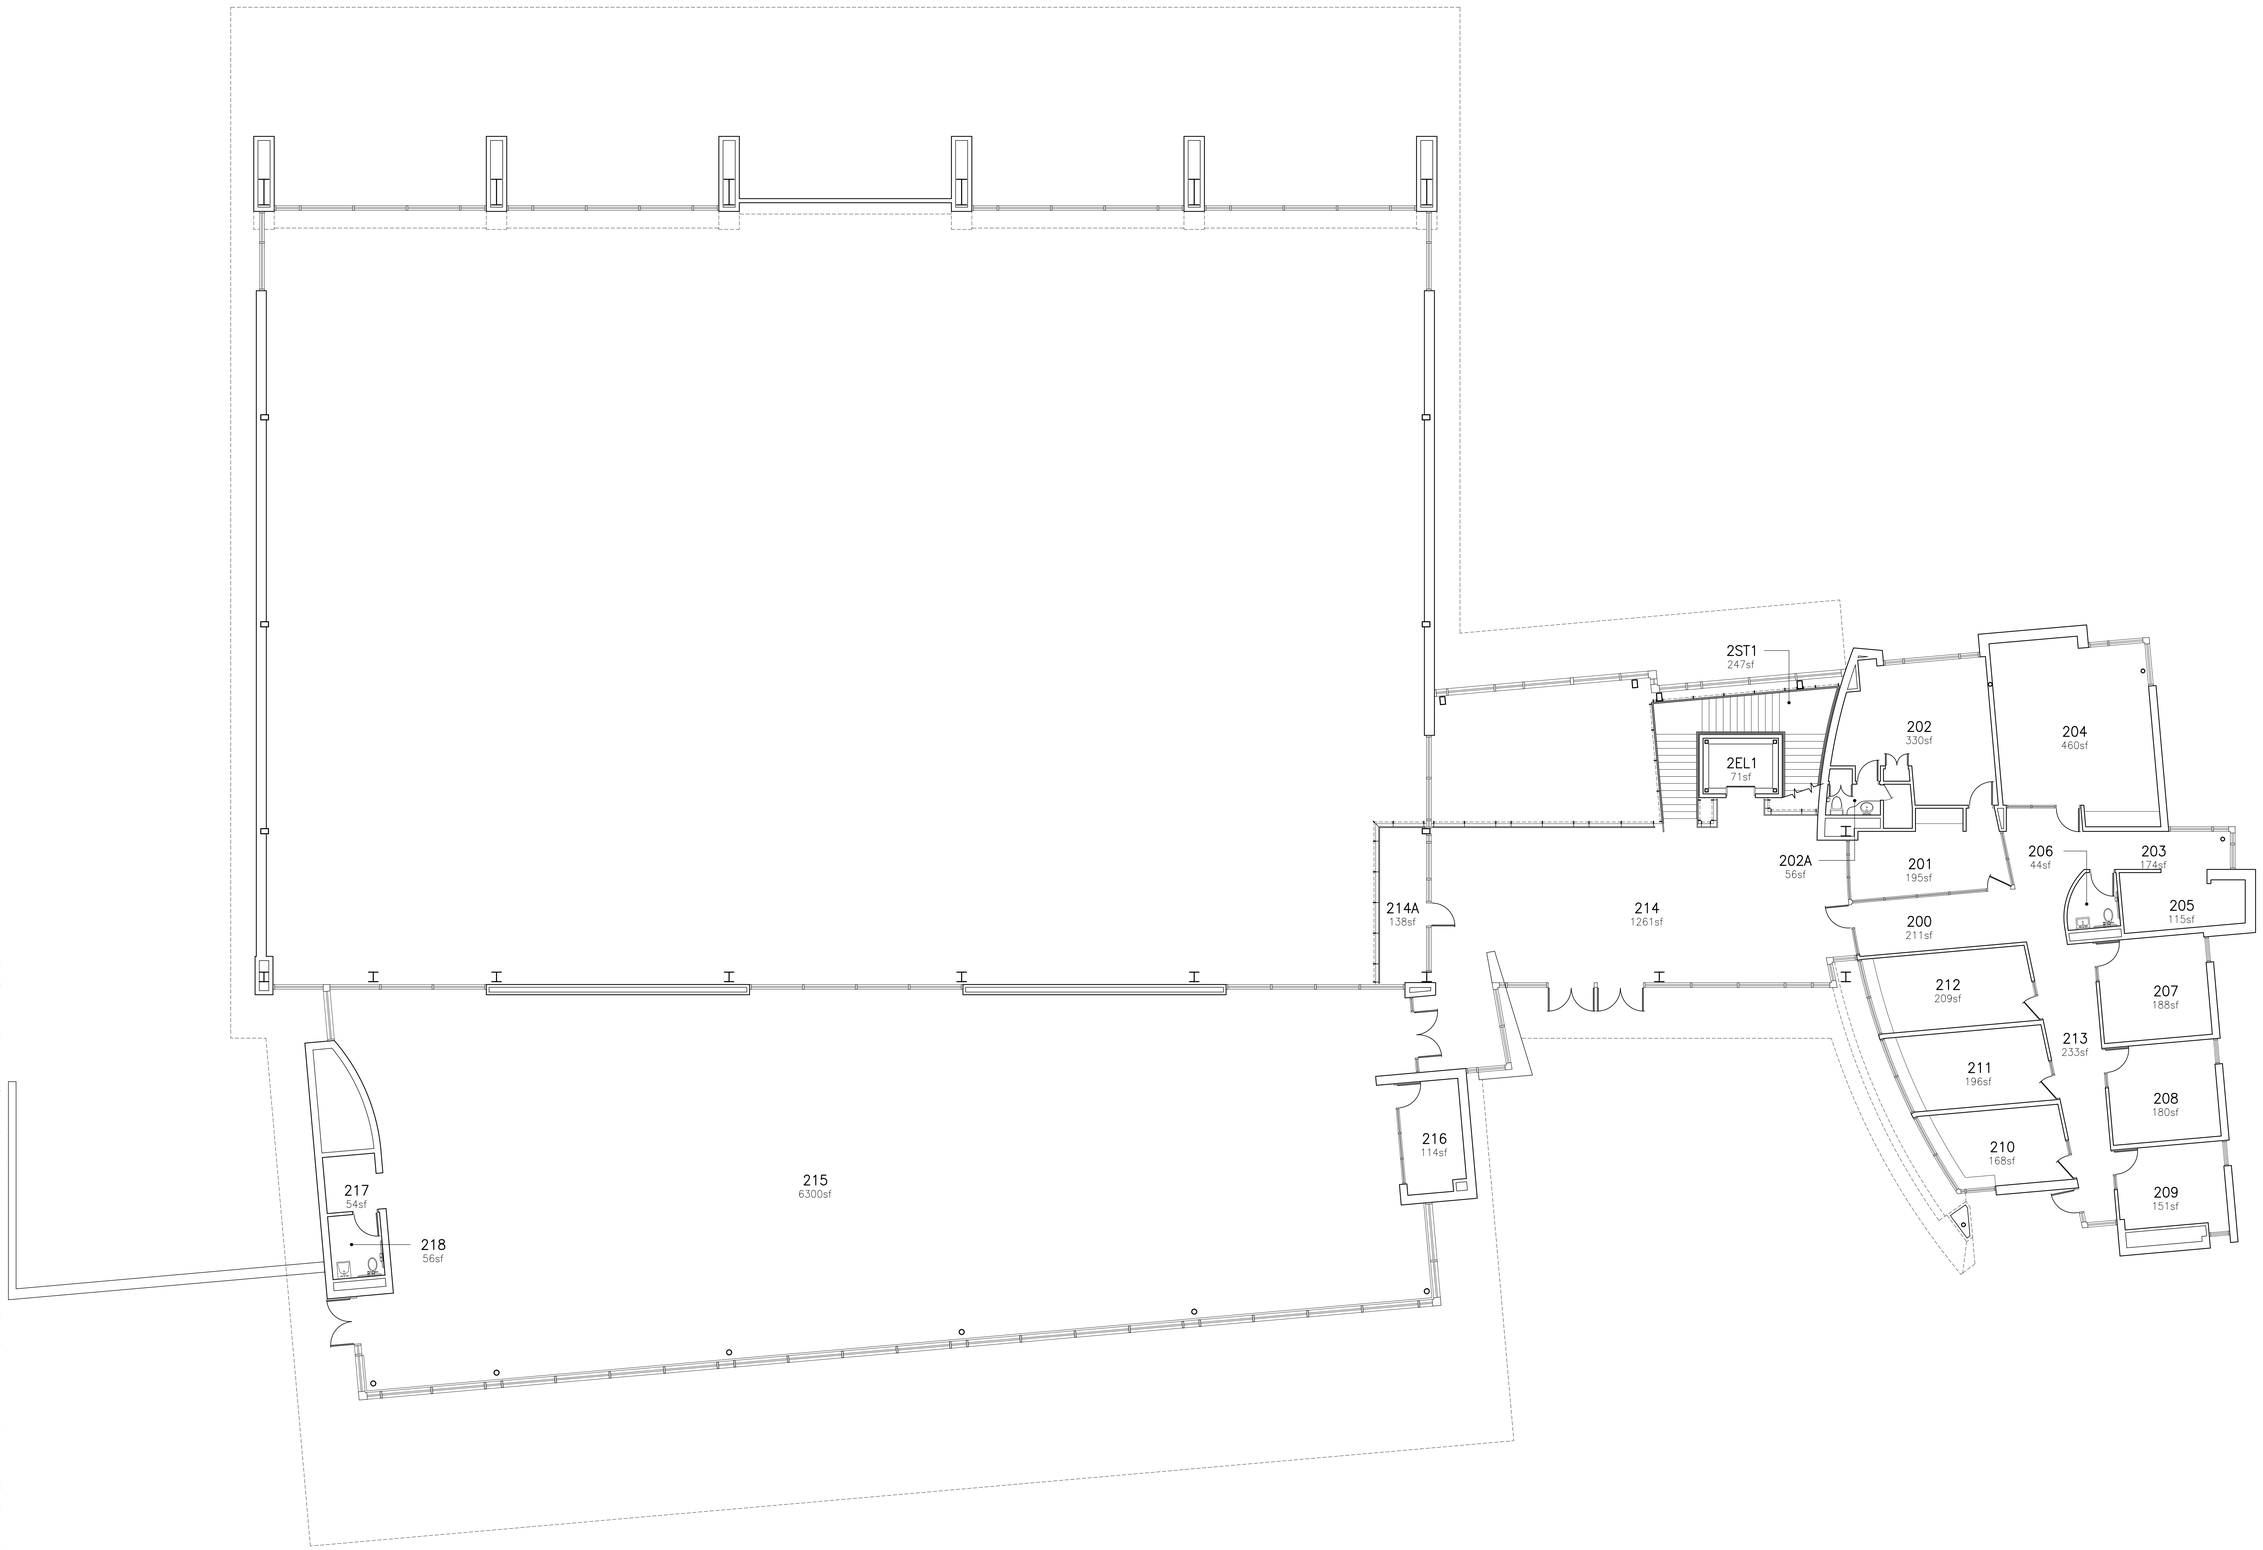

SECOND FLOOR PLAN

SCALE: 1/8" = 1'-0"

NOTE:

FOR FLR PLAN THAT IS READABLE + PRINTABLE ON 8.5X11 SHT OF PAPER, CLICK PDF BOOKMARK + CLICK ON F0322-SMPLNS\ SECOND FLR 1.PDF

LAST UPDATE -- 01/29/2016 -- TRH

DWG LOCATION -- *:\ACADDWGS\F0322 BEV LEWIS CENTER FOR WOMEN'S ATHLETICS\SPACE DWGS\SPF0322-F21 SP2-SECOND FLR 1.DWG

REVISIONS

NO.	DATE

F0322-5

T.R.H 06/27/2006

PLANNING & DESIGN APPROVAL

FACILITIES MANAGEMENT APPROVAL

DEPARTMENTAL APPROVAL

MASTER SPACE DWG'S -- FLR PLAN

BEV LEWIS CENTER FOR WOMEN'S ATHLETICS


UNIVERSITY OF ARKANSAS

FACILITIES MANAGEMENT
PLANNING & DESIGN

SP2

DWG LOCATION -- *:\ACADDWGS\F0322 BEV LEWIS CENTER FOR WOMEN'S ATHLETICS\CURRENT FLR PLANS\F0322-SMPLNS.DWG

LAST UPDATE -- 01/28/2016

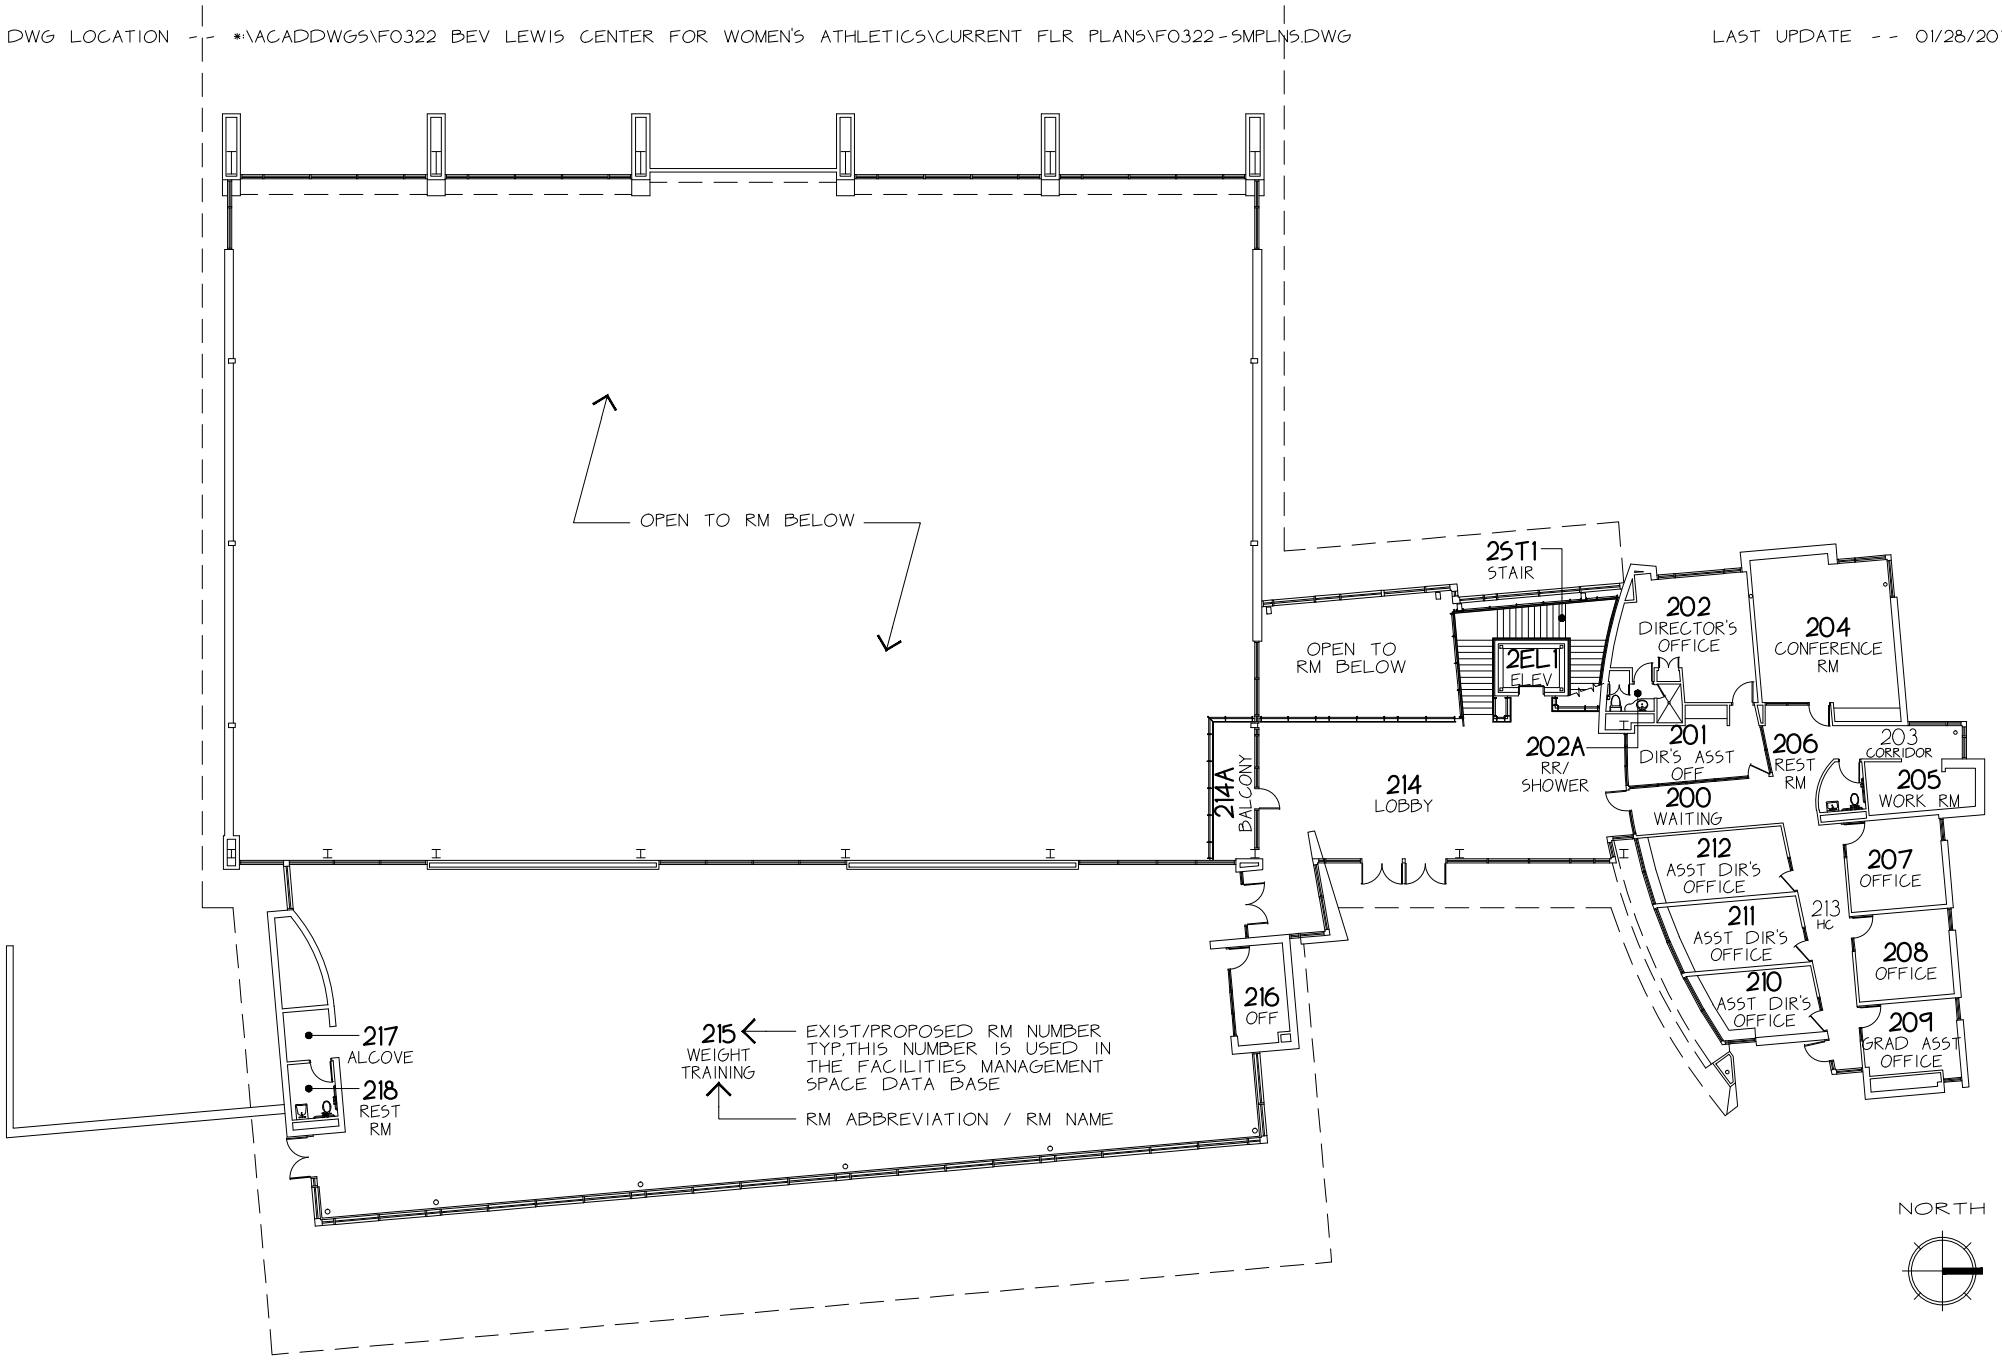


BEV LEWIS CENTER FOR WOMEN'S ATHLETICS
SECOND FLR

We do not have any construction dwg’s for this bldg..


At this time we have not worked on master space or master dwg's, the file below is from the original construction dwg's set.

GENERAL NOTES


- GENERAL CONTRACTOR TO COORDINATE WITH METAL BUILDING DRAWINGS PROVIDED BY METAL BUILDING MANUFACTURER.
- GENERAL CONTRACTOR TO COORDINATE WITH OWNER PROVIDED CIVIL AND SITE PLAN INFORMATION.
- GENERAL CONTRACTOR TO COORDINATE MEP ROUGH-IN REQUIREMENTS WITH INFORMATION PROVIDED BY OTHERS. THERE SHALL BE NO EXPOSED MEP APPERTUNANCES ON THE EXTERIOR OF THE BUILDING.
- PROVIDE SUBMITTALS FOR ALL EXTERIOR MATERIALS, EIFS, BRICK AND PRE-FINISHED METAL. DO NOT ORDER EXTERIOR MATERIALS WITHOUT OWNER'S APPROVAL.
- MASONRY CONTRACTOR TO PROVIDE CONTROL JOINTS, BASE FLASHING, WEEP HOLES, CAVITY WALL DAMPROOFING AND ALL OTHER MASONRY ACCESSORIES AS REQUIRED.

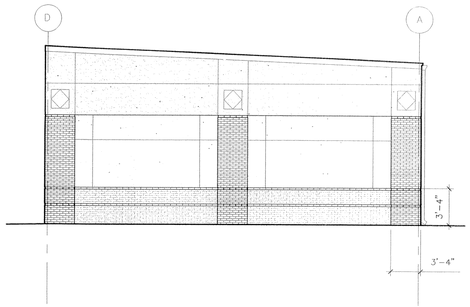


4 **EAST ELEVATION** [WEST ELEVATION OPPOSITE HAND]
1/8" = 1'-0"

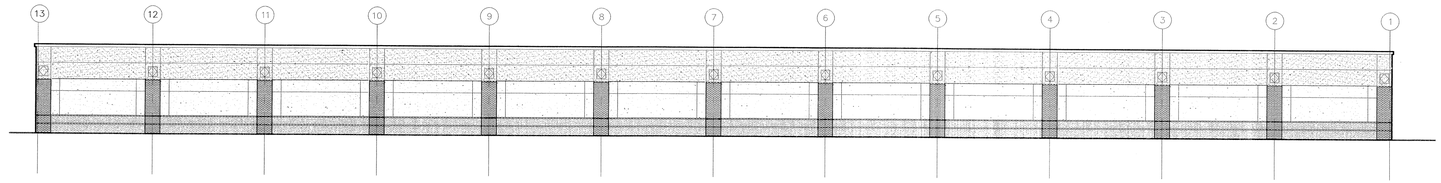


3 **SOUTH ELEVATION**
1/16" = 1'-0"

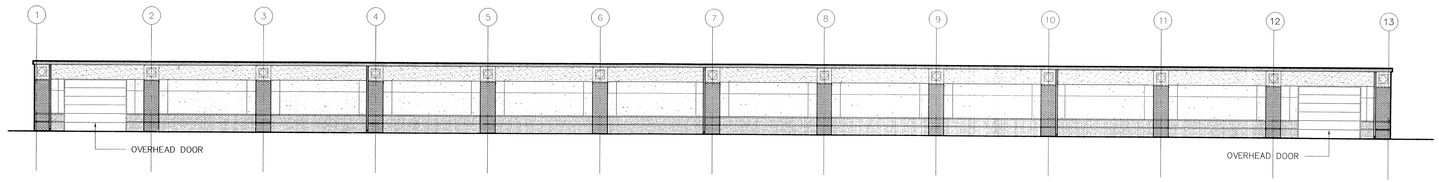

2 **NORTH ELEVATION**
1/16" = 1'-0"

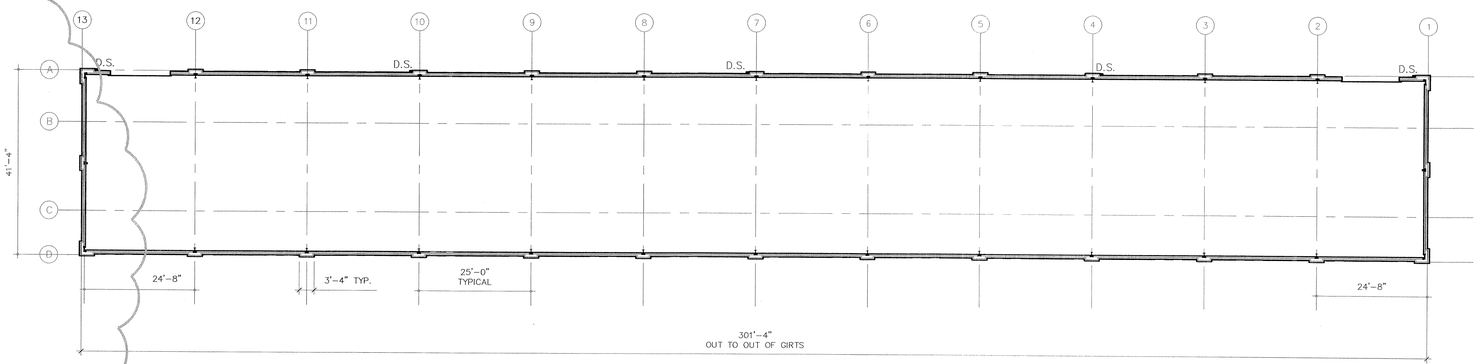

1 **PLAN**
1/16" = 1'-0"
NORTH

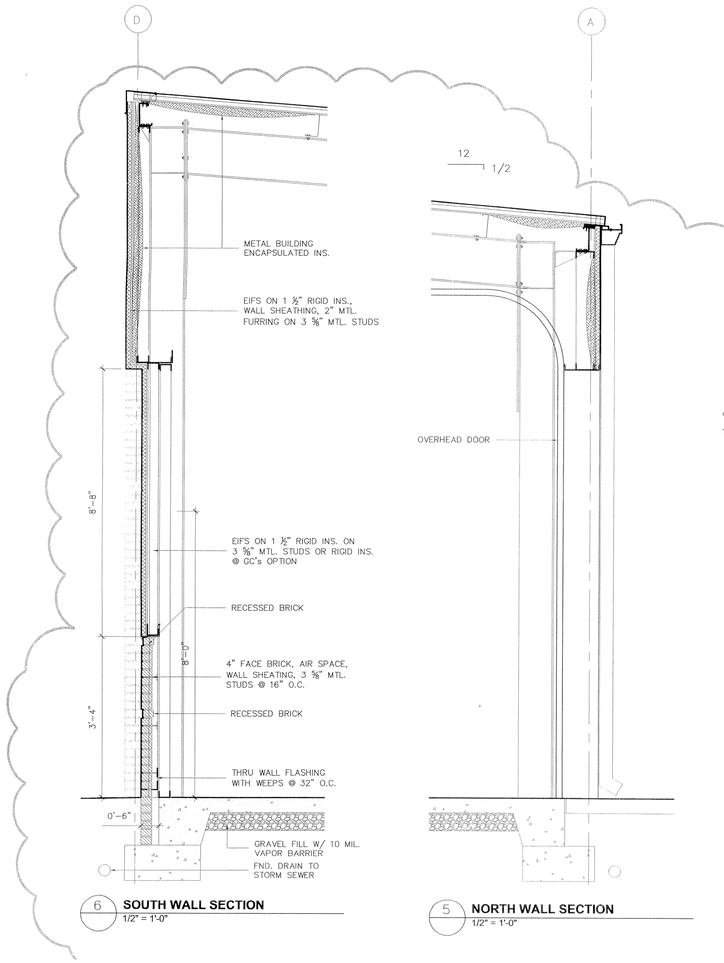

6 **SOUTH WALL SECTION**
1/2" = 1'-0"

5 **NORTH WALL SECTION**
1/2" = 1'-0"

WD&D ARCHITECTS
WITTENBERG, DELONY & DAVIDSON
2434 E. JOYCE BLVD., SUITE #10
FAYETTEVILLE, AR 72703

PROJECT TITLE
UNIVERSITY OF ARKANSAS
INDOOR TRACK STORAGE FACILITY
FAYETTEVILLE, ARKANSAS

CONTENTS
PLAN, ELEVATIONS AND WALL SECTIONS


REVISIONS
1 03.16.05

DATE 03.07.05
JOB # 05-009

SHEET A1 01

WITTENBERG, DELONY & DAVIDSON, INC.

At this time we have not worked on master space or master dwg's, the files below are from the original construction dwg's set.

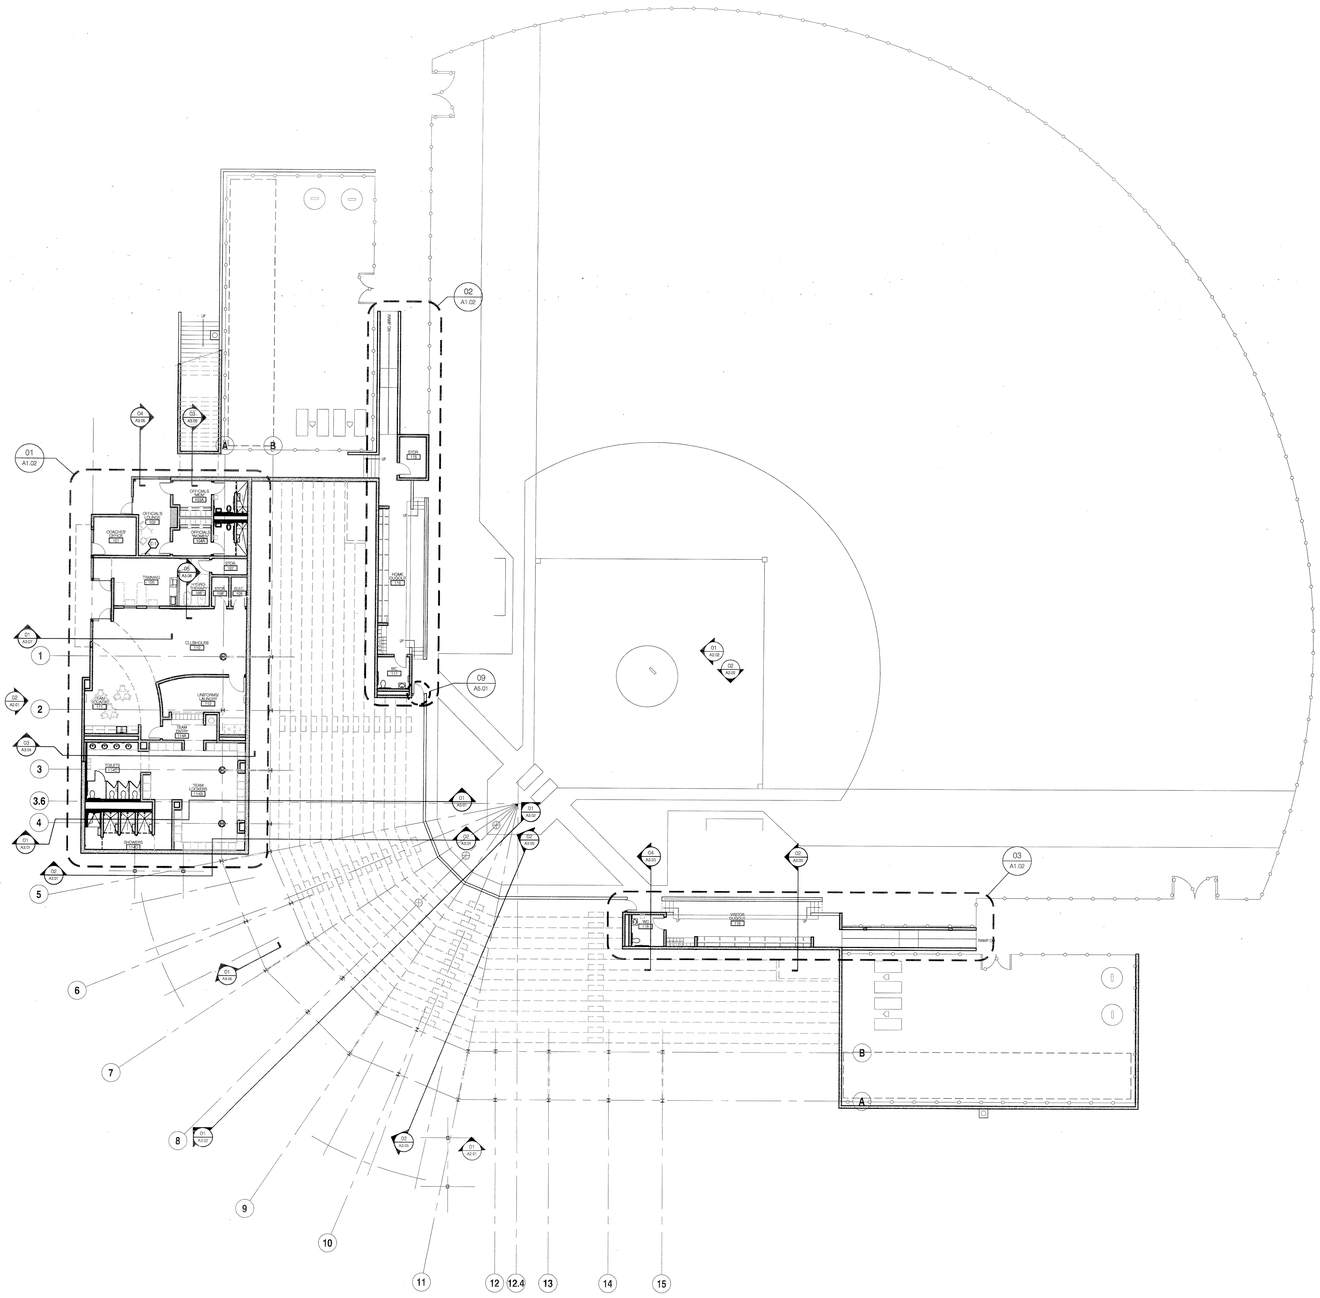

01 ORIENTATION PLAN
FIELD LEVEL FLOOR PLAN
A1.01 1/16" = 1'-0"

BROWNING DAY MULLINS DIERDORF ARCHITECTS

Browning Day Mullins Dierdorf Architects
Architecture
Landscape Architecture
Planning

626 North Illinois Street
Indianapolis, Indiana 46204
P: 317.635.5030
F: 317.634.5409
E: dmccloskey@bdmd.com

University of Arkansas Women's Athletics
Owner

101 Bev Lewis Center
Fayetteville, AR 72701
P: 479.575.5150
F: 479.575.2471
E: jcain@uark.edu

Nabholz Construction
Preconstruction Services

3301 North 2nd
Rogers, AR 72756
P: 479.636.5380
F: 479.636.3650
E: kent_doughty@nabholz.com

Engineering Consultants Inc
Structural Engineer

401 West Capitol, Suite 305
Little Rock, AR 72201
P: 501.376.3752
F: 501.376.7314
E: fallison@eci-lr.com

TME, Inc.
MEP

5800 Evergreen Drive
Little Rock, AR 72205
P: 501.666.6776
F: 479.663.8888
E: hhabibi@tmecorp.com

McClelland Consulting Engineers
Civil

P.O. Box 1229
Fayetteville, AR 72702
P: 479.443.2377
F: 479.443.9241
E: wjones@mcclelland-engrs.com

JOHN M. DIERDORF
REGISTERED ARCHITECT
No. 2071
ARKANSAS

CERTIFICATION
CONSTRUCTION DOCUMENTS


UNIVERSITY OF ARKANSAS
LADY'BACK YARD

FAYETTEVILLE, AR

Project No.: 05036/05L036
Drawn By:
Checked By: JRL
Scale: See Drawing
Issue Date: AUGUST 9, 2007
Revision # - Date of Issue:

CLUBHOUSE LEVEL
ORIENTATION PLAN

A1.01

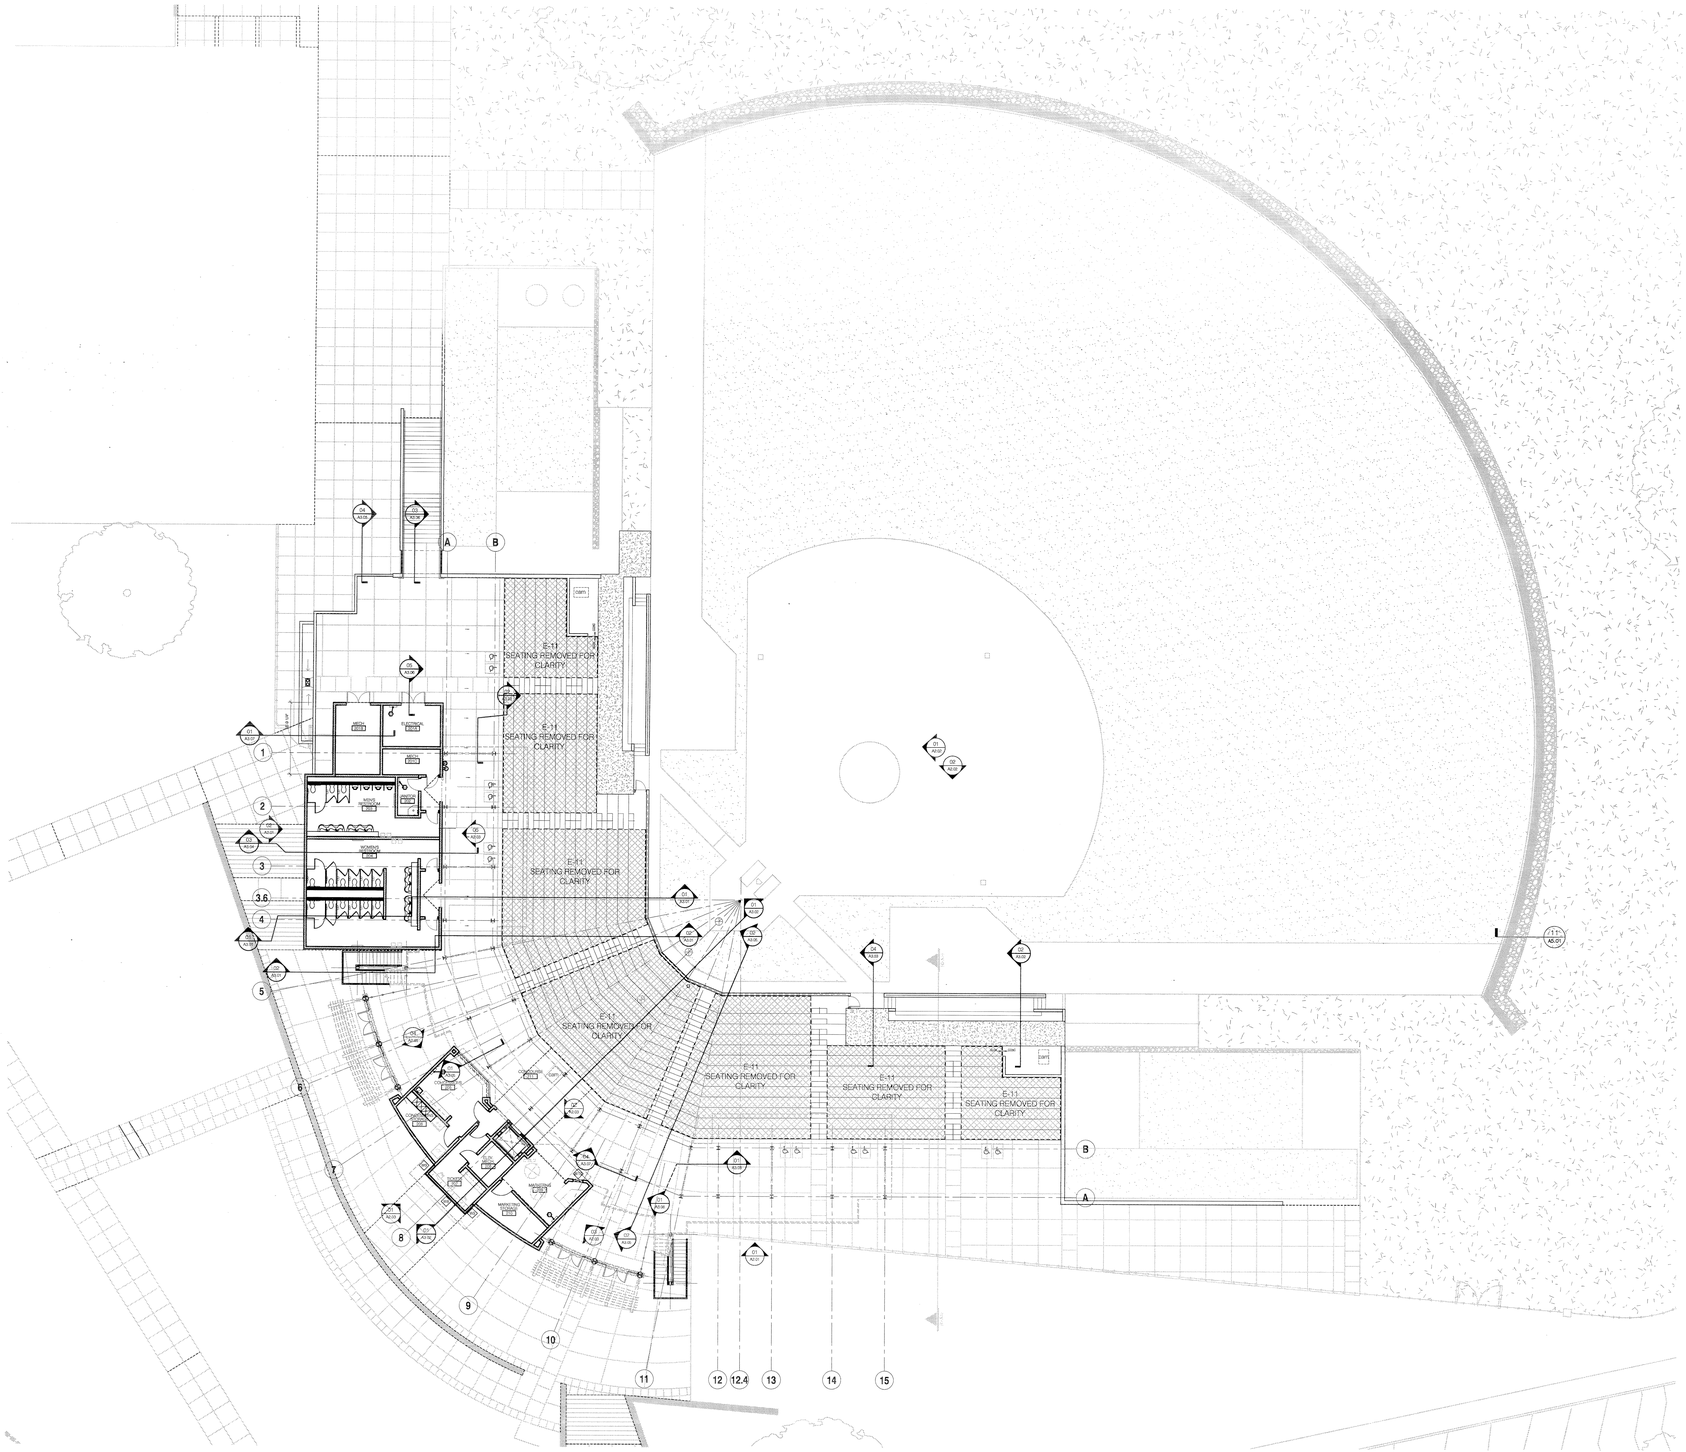

01 ORIENTATION PLAN
CONCOURSE LEVEL FLOOR PLAN
A1.03 1/16" = 1'-0"

BROWNING DAY MULLINS DIERDORF ARCHITECTS

Browning Day Mullins Dierdorf Architects
Architecture
Landscape Architecture
Planning

626 North Illinois Street
Indianapolis, Indiana 46204
P: 317.635.5030
F: 317.634.5409
E: dmcclaskey@bdmd.com

University of Arkansas Women's Athletics
Owner

101 Bev Lewis Center
Fayetteville, AR 72701
P: 479.575.5150
F: 479.575.2471
E: jcain@uark.edu

Nabholz Construction
Preconstruction Services

3301 North 2nd
Rogers, AR 72756
P: 479.636.5380
F: 479.636.3650
E: kent_doughty@nabholz.com

Engineering Consultants Inc
Structural Engineer

401 West Capitol, Suite 305
Little Rock, AR 72201
P: 501.376.3752
F: 501.376.7314
E: fallison@ecilr.com

TME, Inc.
MEP

5800 Evergreen Drive
Little Rock, AR 72205
P: 501.666.6776
F: 479.663.8888
E: hhabibi@tmecorp.com

McClelland Consulting Engineers
Civil

P.O. Box 1229
Fayetteville, AR 72702
P: 479.443.2377
F: 479.443.9241
E: wjones@mcclelland-engrs.com

JOHN M. DIERDORF REGISTERED ARCHITECT NO. 3337 ARKANSAS

CERTIFICATION

CONSTRUCTION DOCUMENTS


UNIVERSITY OF ARKANSAS
LADY'BACK YARD

FAYETTEVILLE, AR

Project No.: 05036/05L036
Drawn By:
Checked By: JRL
Scale: See Drawing
Issue Date: AUGUST 9, 2007
Revision # - Date of Issue:

CONCOURSE LEVEL ORIENTATION PLAN


A1.03

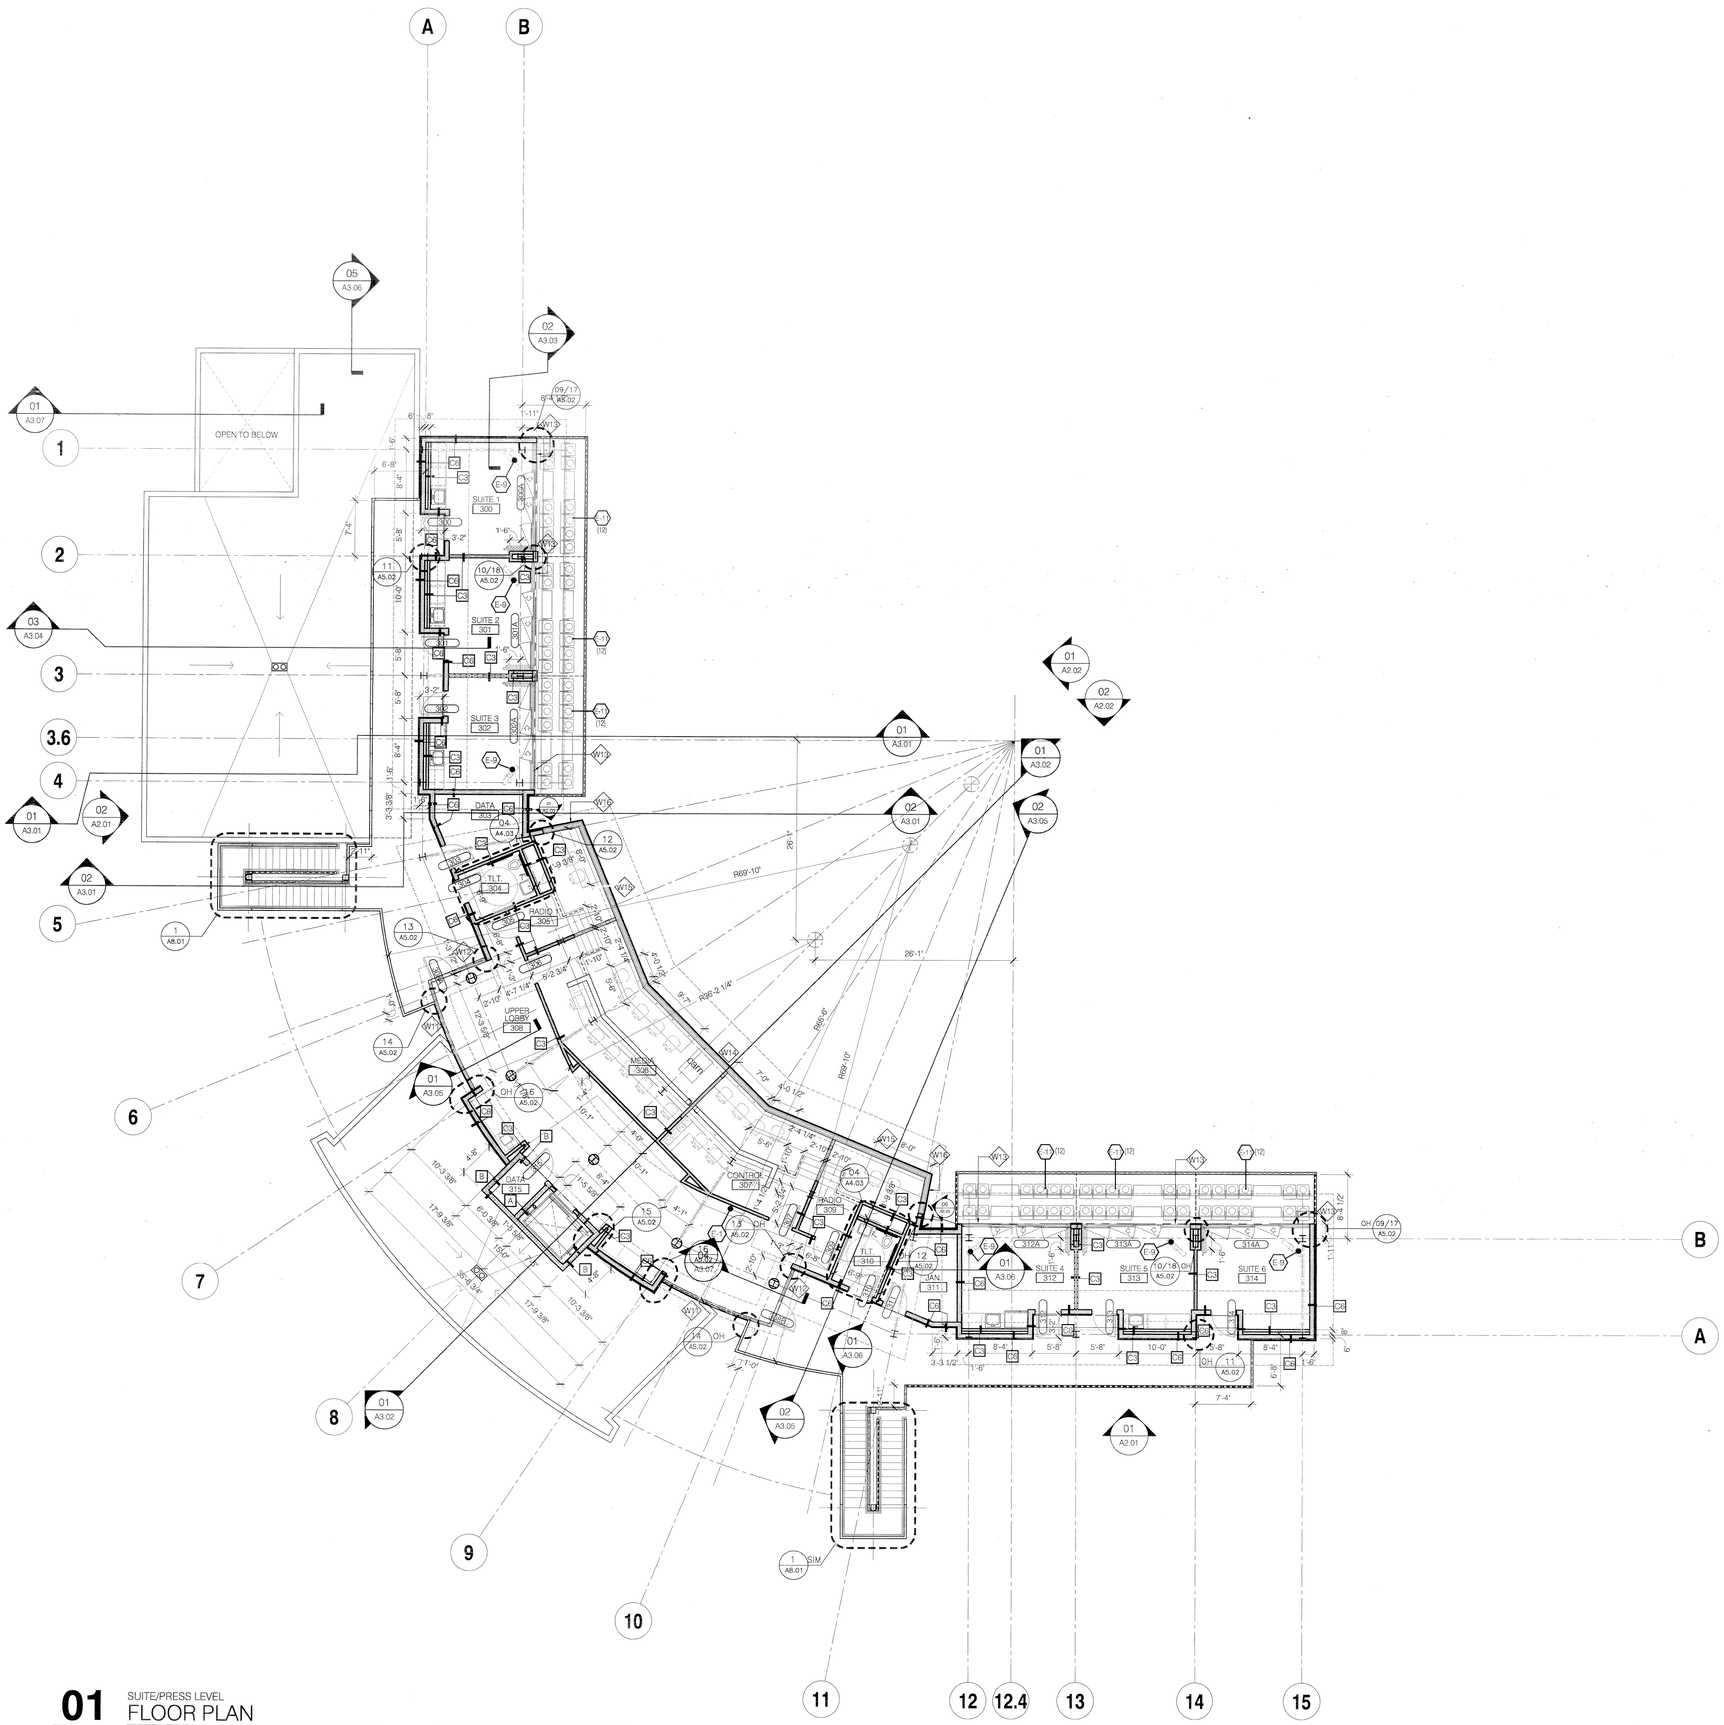

01 SUITE/PRESS LEVEL FLOOR PLAN

A1.05 1/8" = 1'-0"

WALL TYPES

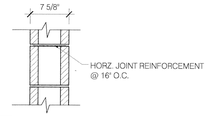

A - 8" CMU

A1 - 8" GLAZED CMU (GLAZE ON TOILET/SHOWER SIDE)

A2 - 8" GLAZED CMU GLAZED ON BOTH SIDES


A3 - 8" GFCMU

A4 - 4" GLAZED CMU


A5 - 4" GFCMU

NOTE: GFCMU TO HAVE TOOLED VERTICAL JOINTS AND RAKED HORIZONTAL JOINTS.

NOTE: REFER TO ROOM FINISH SCHEDULE FOR WALL FINISH STYLE SPECIFICS

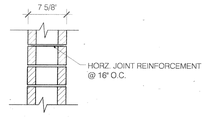


B - 8" CONCRETE STRUCTURAL BRICK

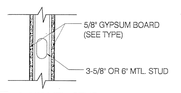

C5 - 3-5/8" MTL. STUD.
- 5/8" GYP. BOTH SIDES W/ SOUND INSULATION

C6 - 6" MTL. STUD
- 5/8" GYP. BOTH SIDES

C7 - 6" MTL. STUD
- 5/8" PLYWOOD W/ 2" FOAM PADDING
- 8'-0" HIGH

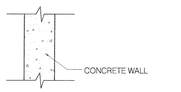

D - CONCRETE WALL (REFERENCE STRUCTURAL FOR THICKNESS) (ALL EXPOSED EDGES CHAMFERED)

GENERAL NOTE:
ALL EXPOSED INTERIOR C.I.P CONCRETE SHALL BE ARCHITECTURAL CAST-IN-PLACE CONCRETE

BROWNING DAY MULLINS DIERDORF ARCHITECTS

Browning Day Mullins Dierdorf Architects
Architecture
Landscape Architecture
Planning

606 North Illinois Street
Indianapolis, Indiana 46204
P: 317.635.5030
F: 317.634.5409
E: dmccloskey@bdmd.com

University of Arkansas Women's Athletics
Owner

101 Bev Lewis Center
Fayetteville, AR 72701
P: 479.575.5150
F: 479.575.2471
E: jcain@uark.edu

Nabholz Construction
Preconstruction Services

3301 North 2nd
Rogers, AR 72756
P: 479.636.5380
F: 479.636.3650
E: kent_doughty@nabholz.com

Engineering Consultants Inc
Structural Engineer

401 West Capitol, Suite 305
Little Rock, AR 72201
P: 501.376.3752
F: 501.376.7314
E: fallison@ecilr.com

TME, Inc.
MEP

5800 Evergreen Drive
Little Rock, AR 72205
P: 501.666.6776
F: 479.663.8888
E: hhabibi@tmecorp.com

McClelland Consulting Engineers
Civil

P.O. Box 1229
Fayetteville, AR 72702
P: 479.443.2377
F: 479.443.9241
E: wjones@mcclelland-engrs.com

JOHN M. DIERDORF REGISTERED ARCHITECT No. 1071 ARKANSAS

CERTIFICATION

CONSTRUCTION DOCUMENTS


UNIVERSITY OF ARKANSAS
LADY'BACK YARD

FAYETTEVILLE, AR


Project No.: 05036/05L036
Drawn By:
Checked By: JRL
Scale: See Drawing
Issue Date: AUGUST 9, 2007
Revision # - Date of Issue:

SUITE/PRESS LEVEL FLOOR PLAN

A1.05

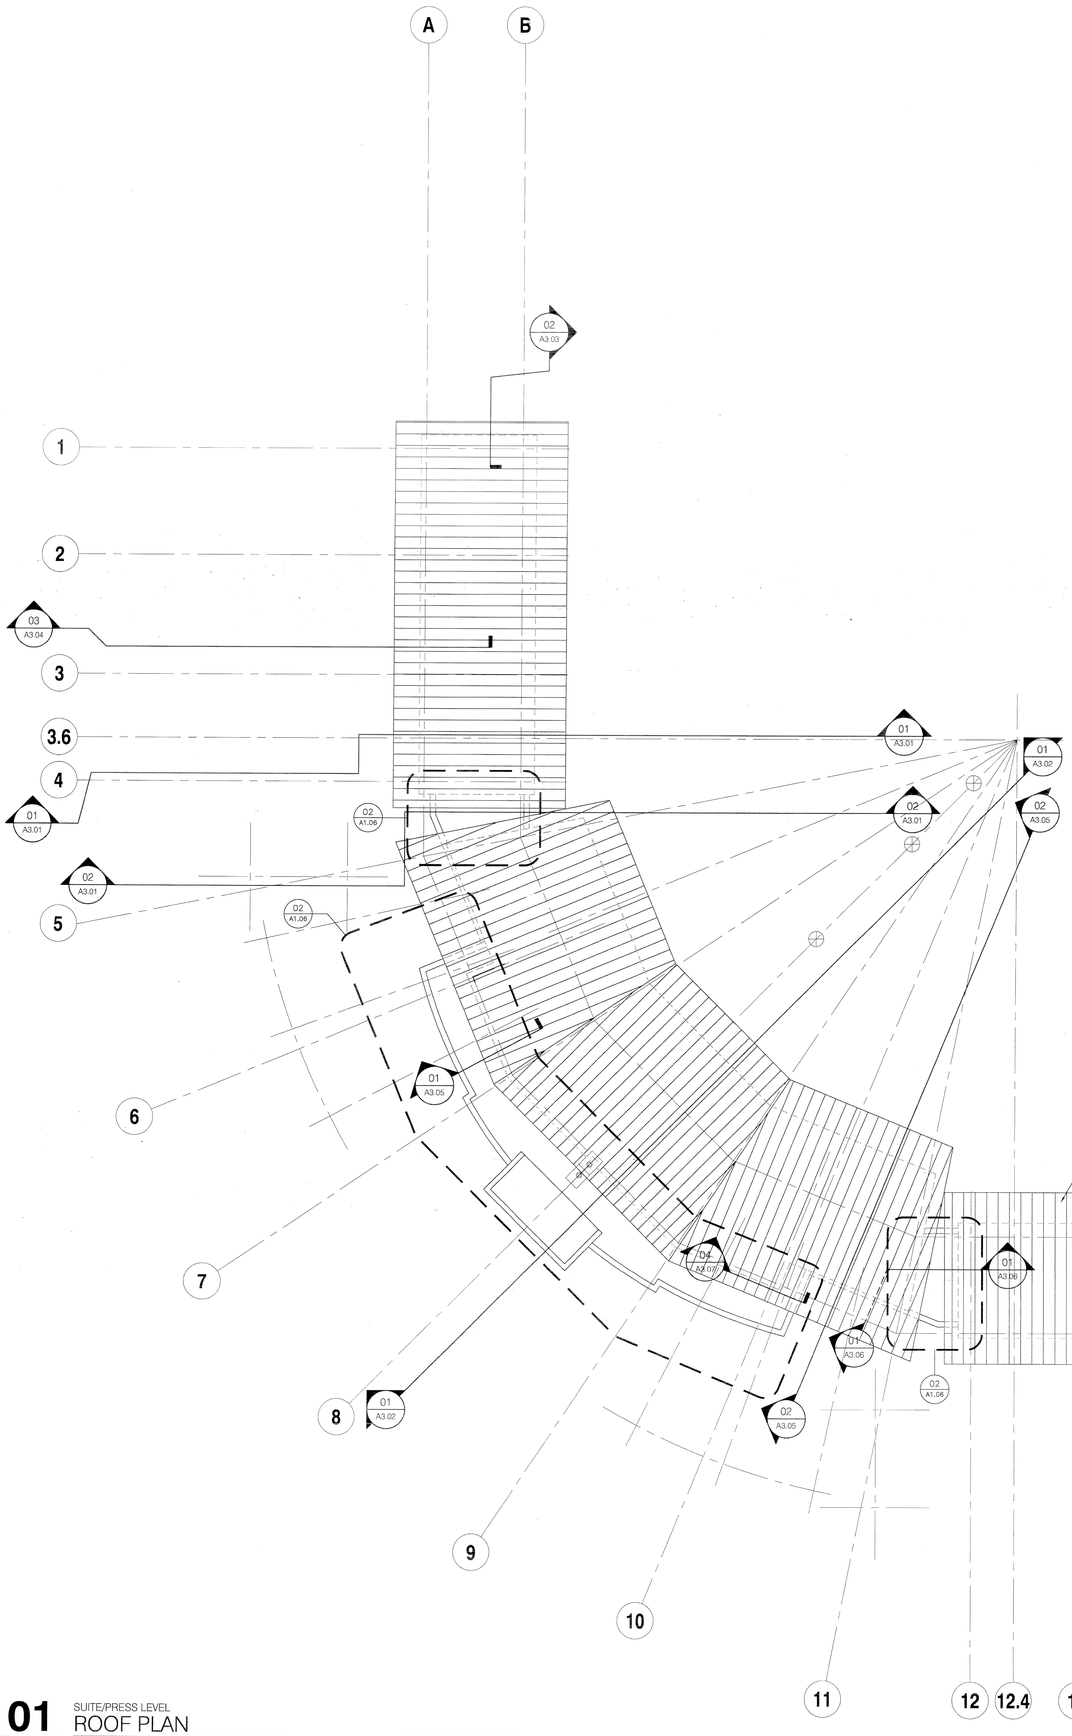

01 A1.06 SUITE/PRESS LEVEL
ROOF PLAN
1/8" = 1'-0"

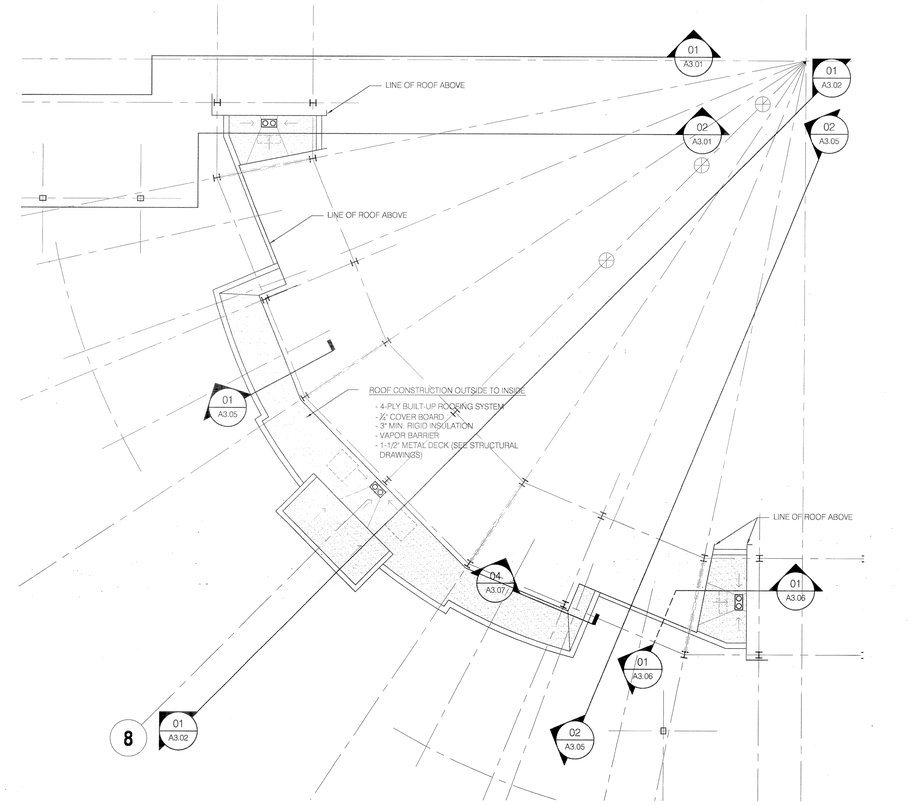

02 A1.06 SUITE/PRESS LEVEL
PARTIAL ROOF PLAN
1/8" = 1'-0"

BROWNING DAY MULLINS DIERDORF ARCHITECTS

Browning Day Mullins Dierdorf Architects
Architecture
Landscape Architecture
Planning

626 North Illinois Street
Indianapolis, Indiana 46204
P: 317.635.5030
F: 317.634.5409
E: dmcloskey@bdmd.com

University of Arkansas Women's Athletics
Owner

101 Bev Lewis Center
Fayetteville, AR 72701
P: 479.575.5150
F: 479.575.2471
E: jcain@uark.edu

Nabholz Construction
Preconstruction Services

3301 North 2nd
Rogers, AR 72756
P: 479.636.5380
F: 479.636.3650
E: kent_doughty@nabholz.com

Engineering Consultants Inc
Structural Engineer

401 West Capitol, Suite 305
Little Rock, AR 72201
P: 501.376.3752
F: 501.376.7314
E: fallison@ecllr.com

TME, Inc.
MEP

5800 Evergreen Drive
Little Rock, AR 72205
P: 501.666.6776
F: 479.663.8888
E: hhabibi@tmecorp.com

McClelland Consulting Engineers
Civil

P.O. Box 1229
Fayetteville, AR 72702
P: 479.443.2377
F: 479.443.9241
E: wjones@mcclelland-engrs.com

JOHN M. DIERDORF
REGISTERED ARCHITECT
No. 5371
ARKANSAS

CERTIFICATION

CONSTRUCTION DOCUMENTS


UNIVERSITY OF ARKANSAS
LADYBACK YARD

FAYETTEVILLE, AR

Project No.: 05036/05L036
Drawn By:
Checked By: JRL
Scale: See Drawing
Issue Date: AUGUST 9, 2007
Revision # - Date of Issue:


SUITE/PRESS LEVEL
ROOF PLAN

A1.06

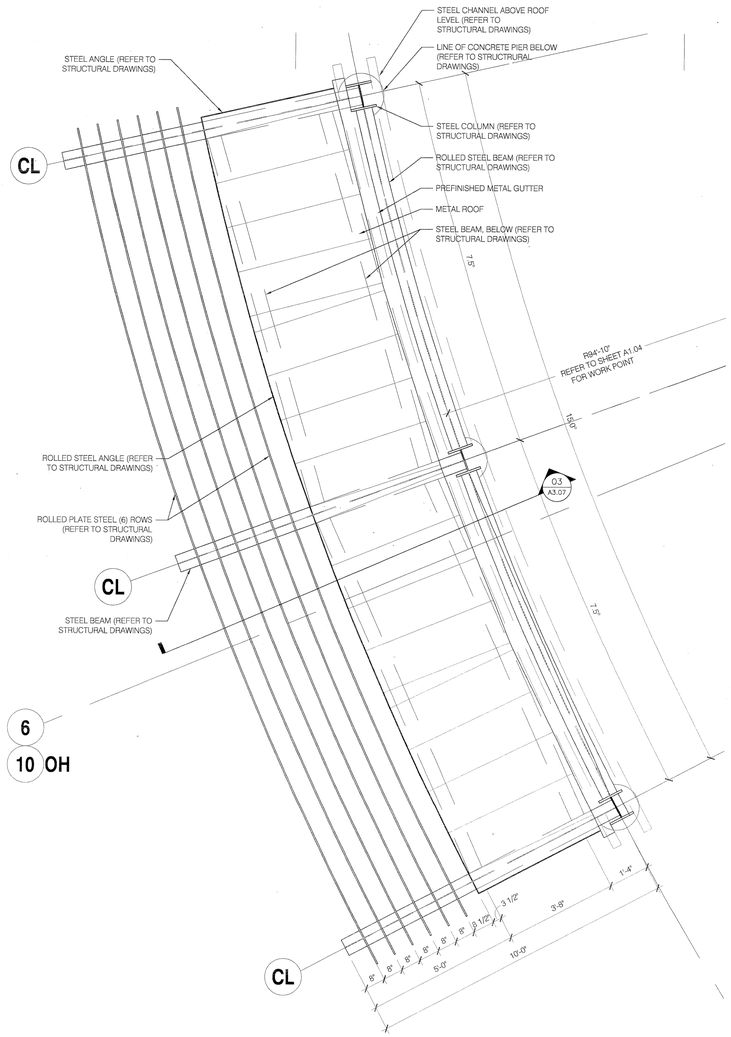

02 A1.07 ENTRY CANOPY ROOF PLAN

1/2" = 1'-0"

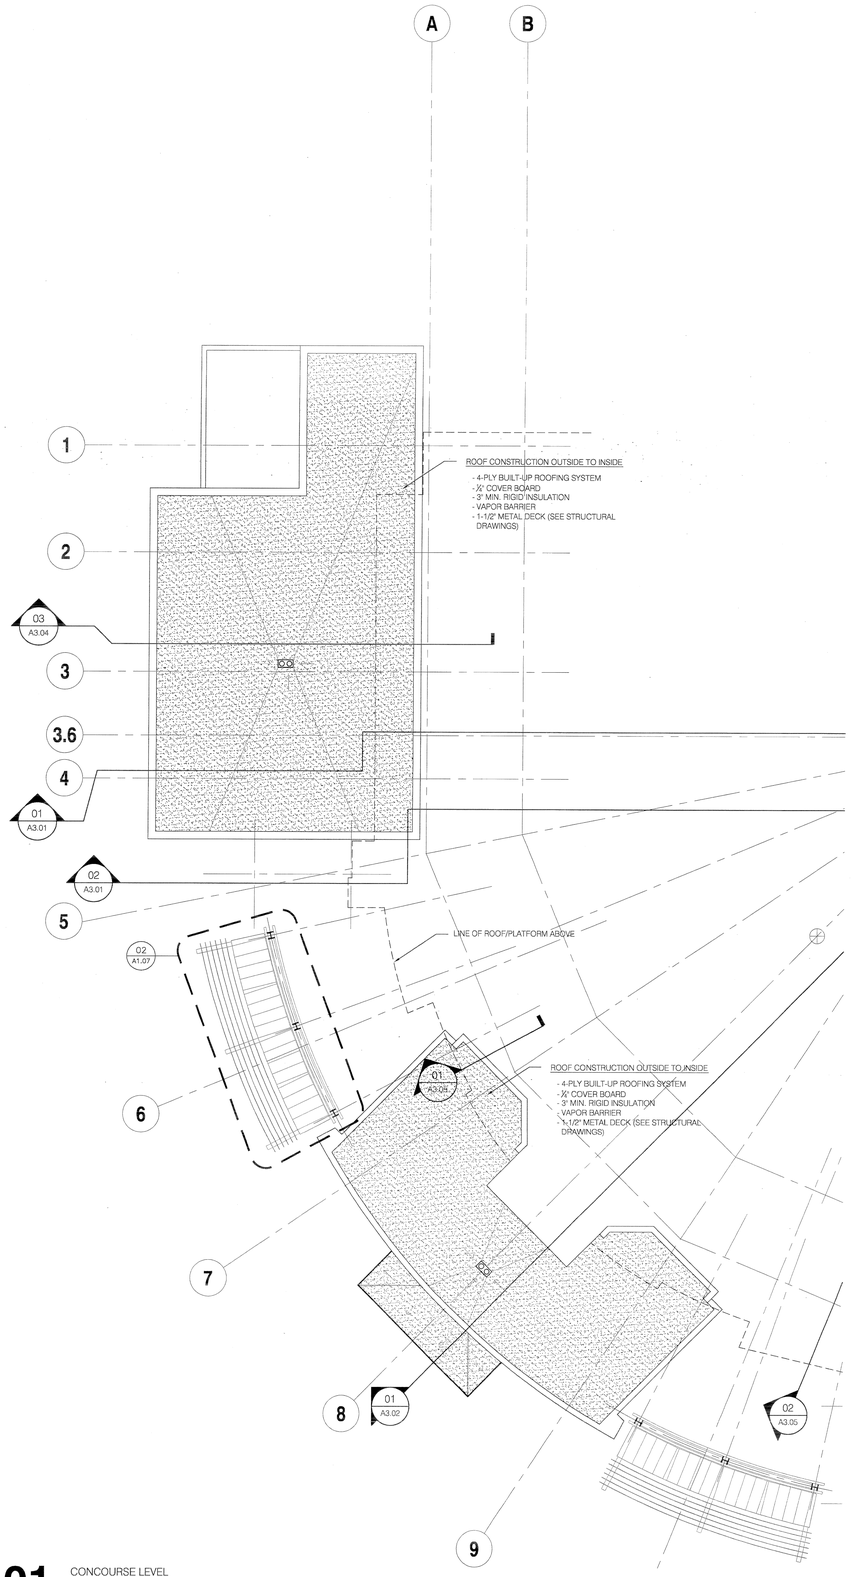

01 A1.07 CONCOURSE LEVEL ROOF PLAN

1/8" = 1'-0"

BROWNING DAY MULLINS DIERDORF ARCHITECTS

Browning Day Mullins Dierdorf Architects
Architecture
Landscape Architecture
Planning

626 North Illinois Street
Indianapolis, Indiana 46204
P: 317.635.5030
F: 317.634.5409
E: dmcloskey@bdmd.com

University of Arkansas Women's Athletics
Owner

101 Bev Lewis Center
Fayetteville, AR 72701
P: 479.575.5150
F: 479.575.2471
E: jcain@uark.edu

Nabholz Construction
Preconstruction Services

3301 North 2nd
Rogers, AR 72756
P: 479.636.5380
F: 479.636.3650
E: kent_doughty@nabholz.com

Engineering Consultants Inc
Structural Engineer

401 West Capitol, Suite 305
Little Rock, AR 72201
P: 501.376.3752
F: 501.376.7314
E: fallison@ecilr.com

TME, Inc.
MEP

5800 Evergreen Drive
Little Rock, AR 72205
P: 501.666.6776
F: 479.663.8888
E: hhalbibi@tmecorp.com

McClelland Consulting Engineers
Civil

P.O. Box 1229
Fayetteville, AR 72702
P: 479.443.2377
F: 479.443.8241
E: wjones@mcclelland-engrs.com

JOHN M. DIERDORF
REGISTERED ARCHITECT
No. 5077
ARKANSAS

CERTIFICATION

CONSTRUCTION DOCUMENTS

UNIVERSITY OF ARKANSAS
LADY'BACK YARD

FAYETTEVILLE, AR


Project No.: 05036/05L036
Drawn By:
Checked By: JRL
Scale: See Drawing
Issue Date: AUGUST 9, 2007
Revision # - Date of Issue:

SUITE/PRESS LEVEL ROOF PLAN

A1.07

DWG LOCATION -- *:\ACADDWGS\FO395 BOGLE PARK\CURRENT FLR PLANS\FO395-SMPLNS.DWG

LAST UPDATE -- 01/16/2018

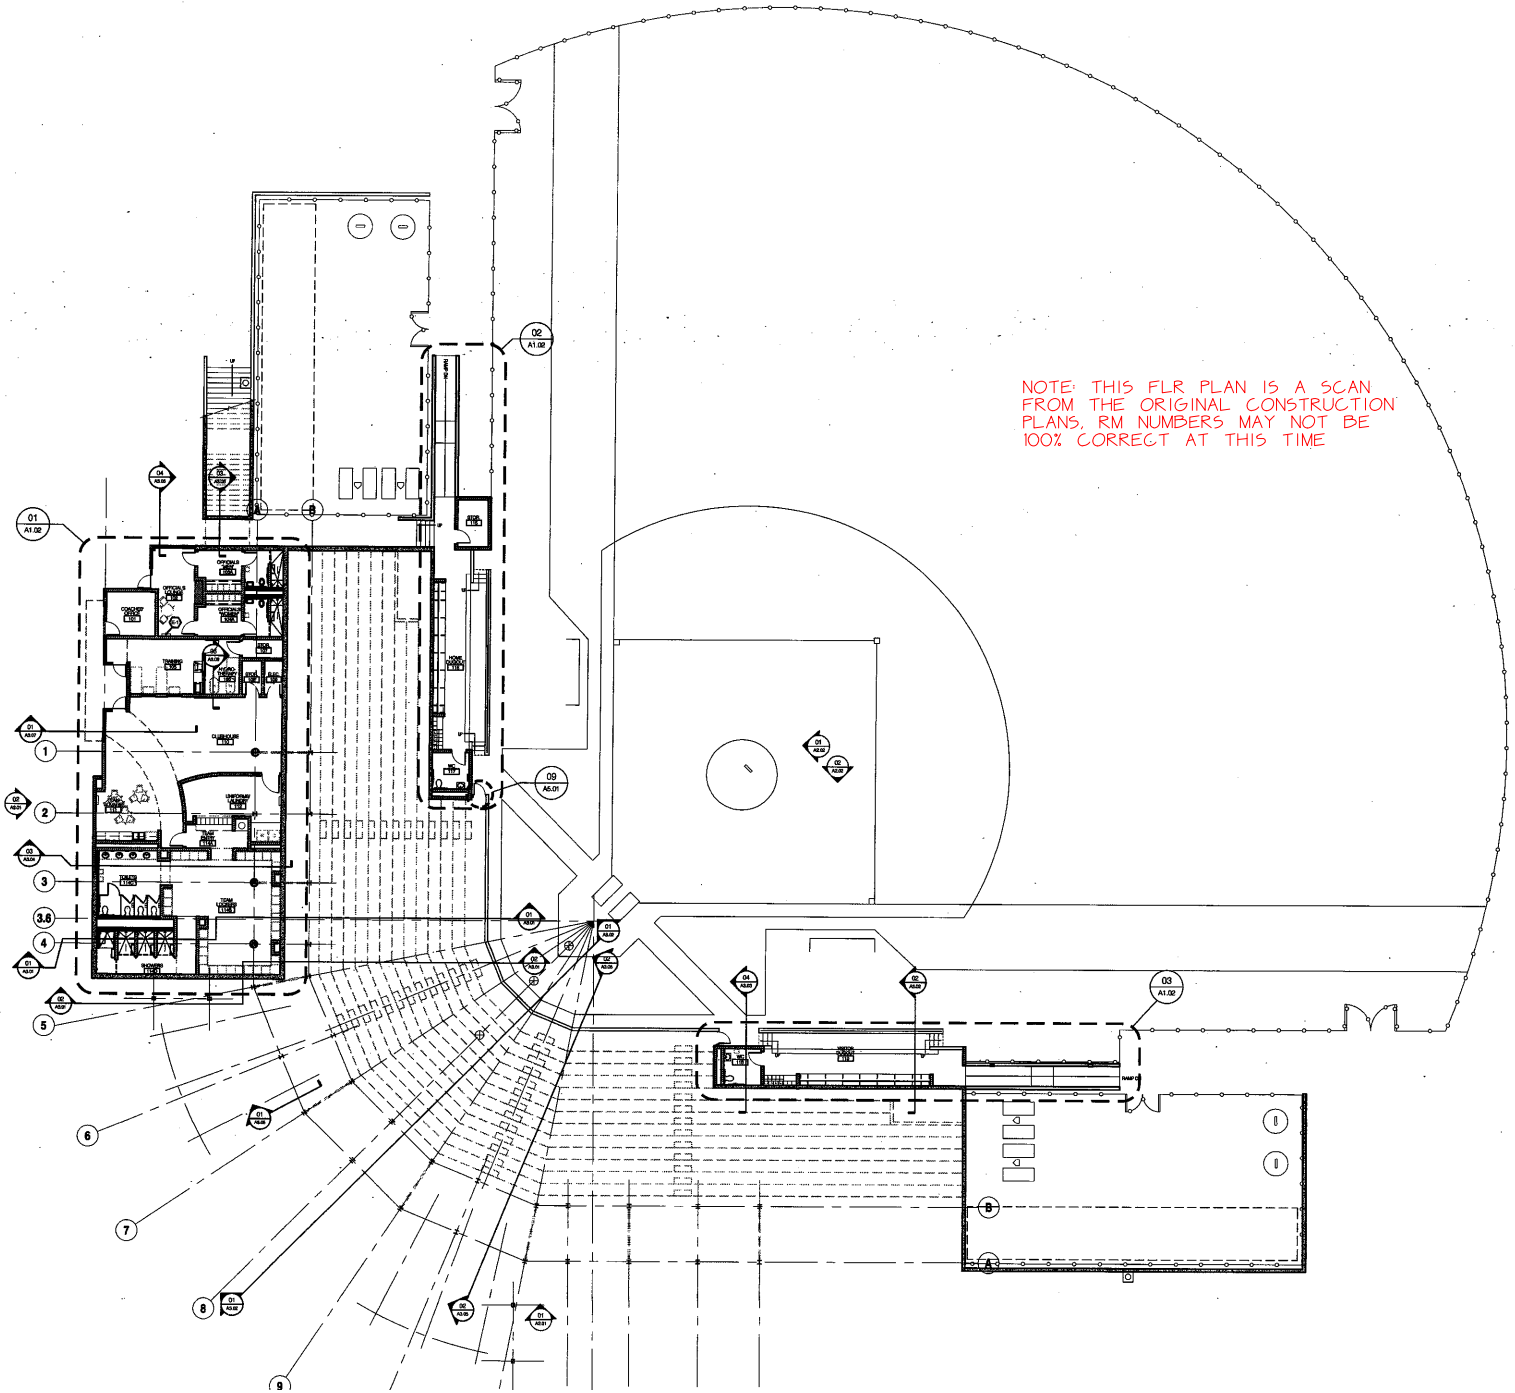


NOTE: THIS FLR PLAN IS A SCAN FROM THE ORIGINAL CONSTRUCTION PLANS, RM NUMBERS MAY NOT BE 100% CORRECT AT THIS TIME

NORTH

BOGLE PARK - CLUBHOUSE LEVEL

DWG LOCATION -- *:\ACADDWGS\FO395 BOGLE PARK\CURRENT FLR PLANS\FO395-SMPLNS.DWG


LAST UPDATE -- 01/16/2018

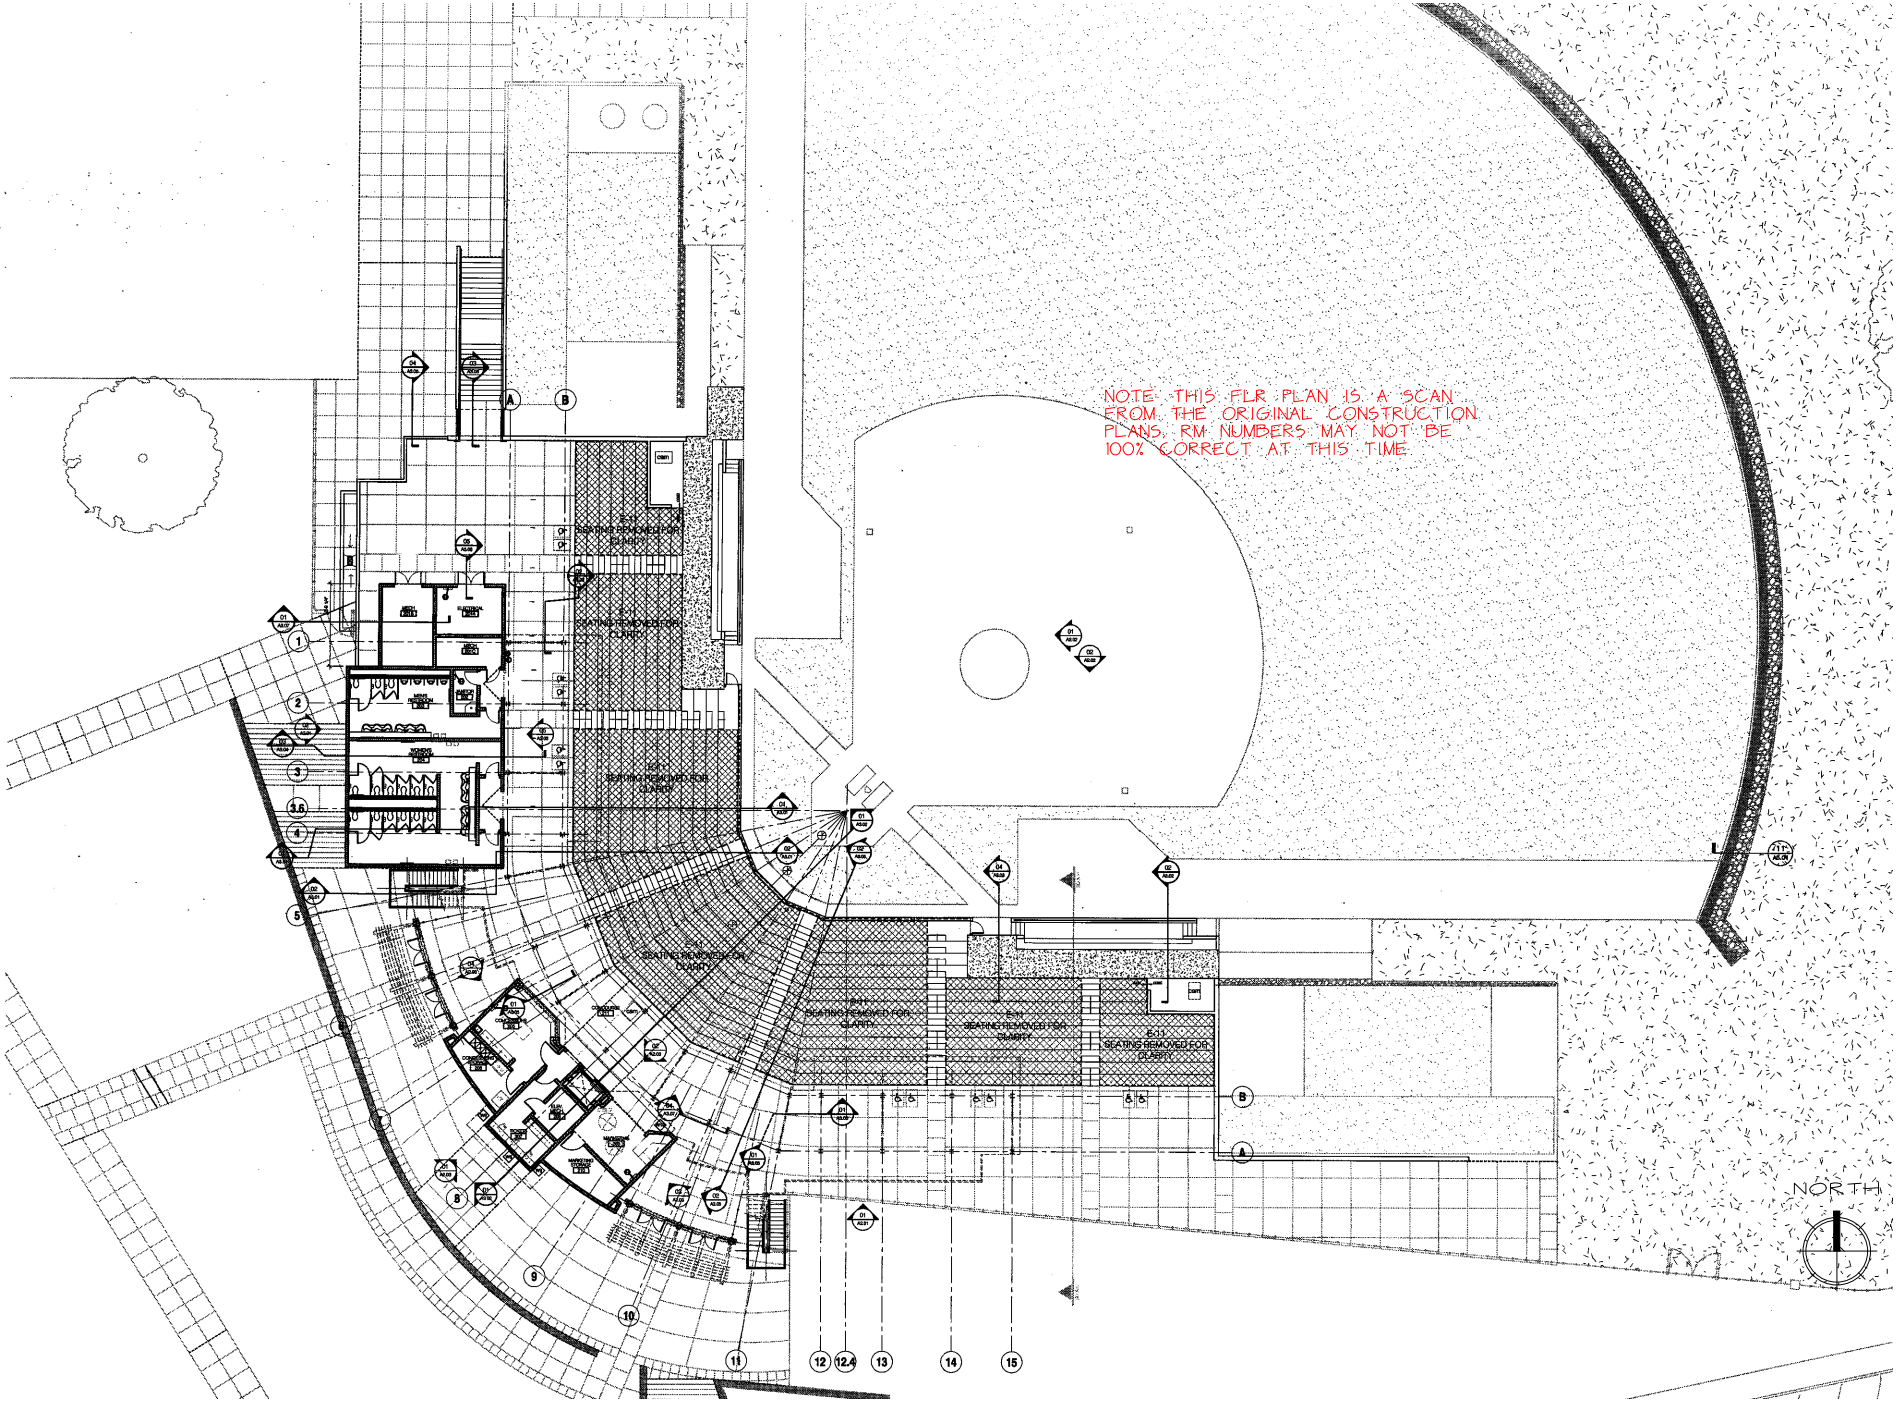

BOGLE PARK - CONCOURSE LEVEL


DWG LOCATION -- *:\ACADDWGS\FO395 BOGLE PARK\CURRENT FLR PLANS\FO395-SMPLNS.DWG

LAST UPDATE -- 01/16/2018

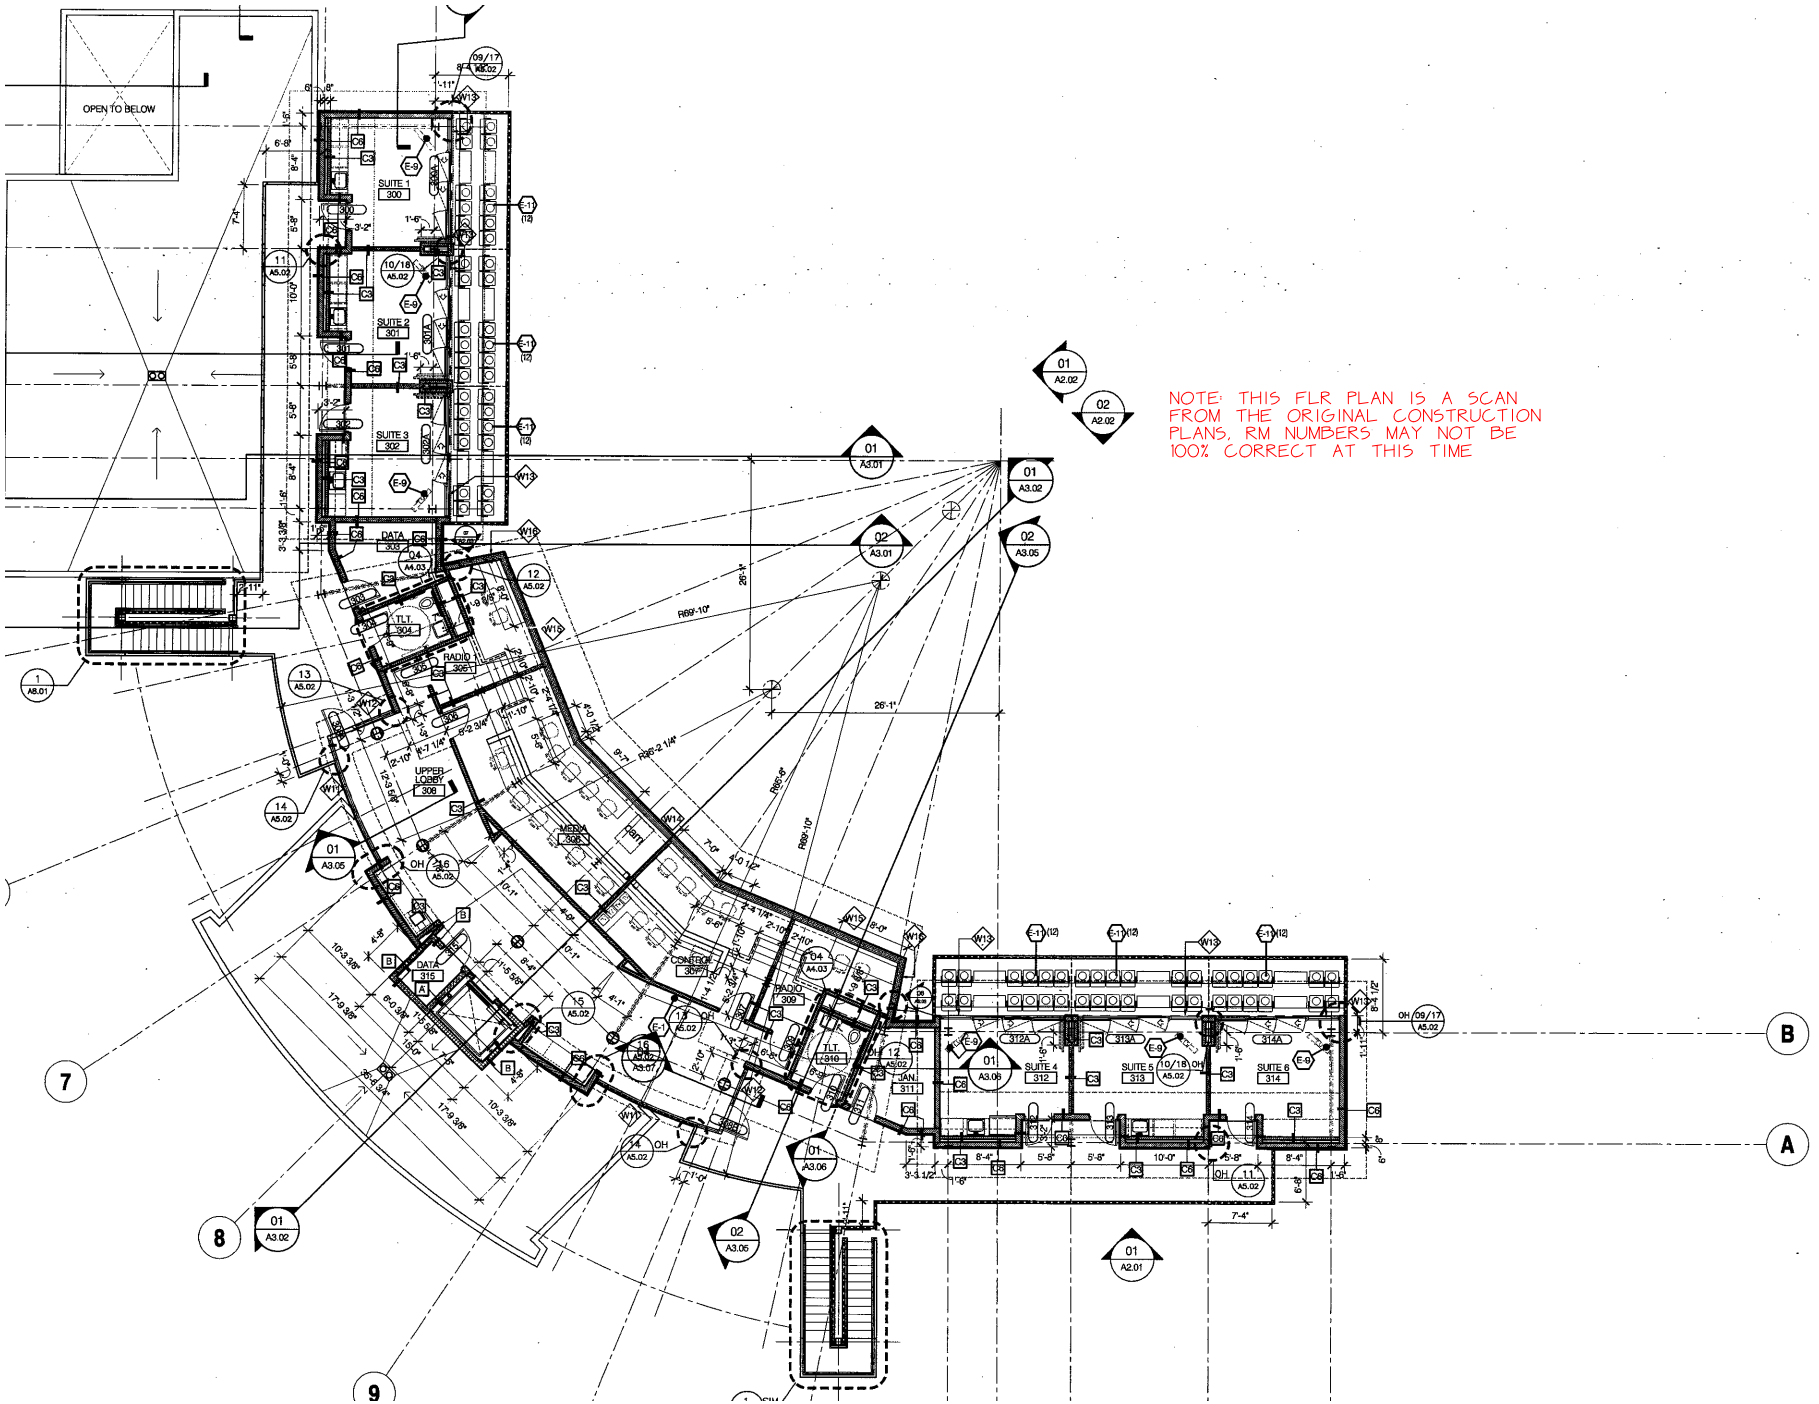


BOGLE PARK - SUIT + PRESS LEVEL


At this time we have not worked on master space or master dwg's, the files below are from the original construction dwg's set.

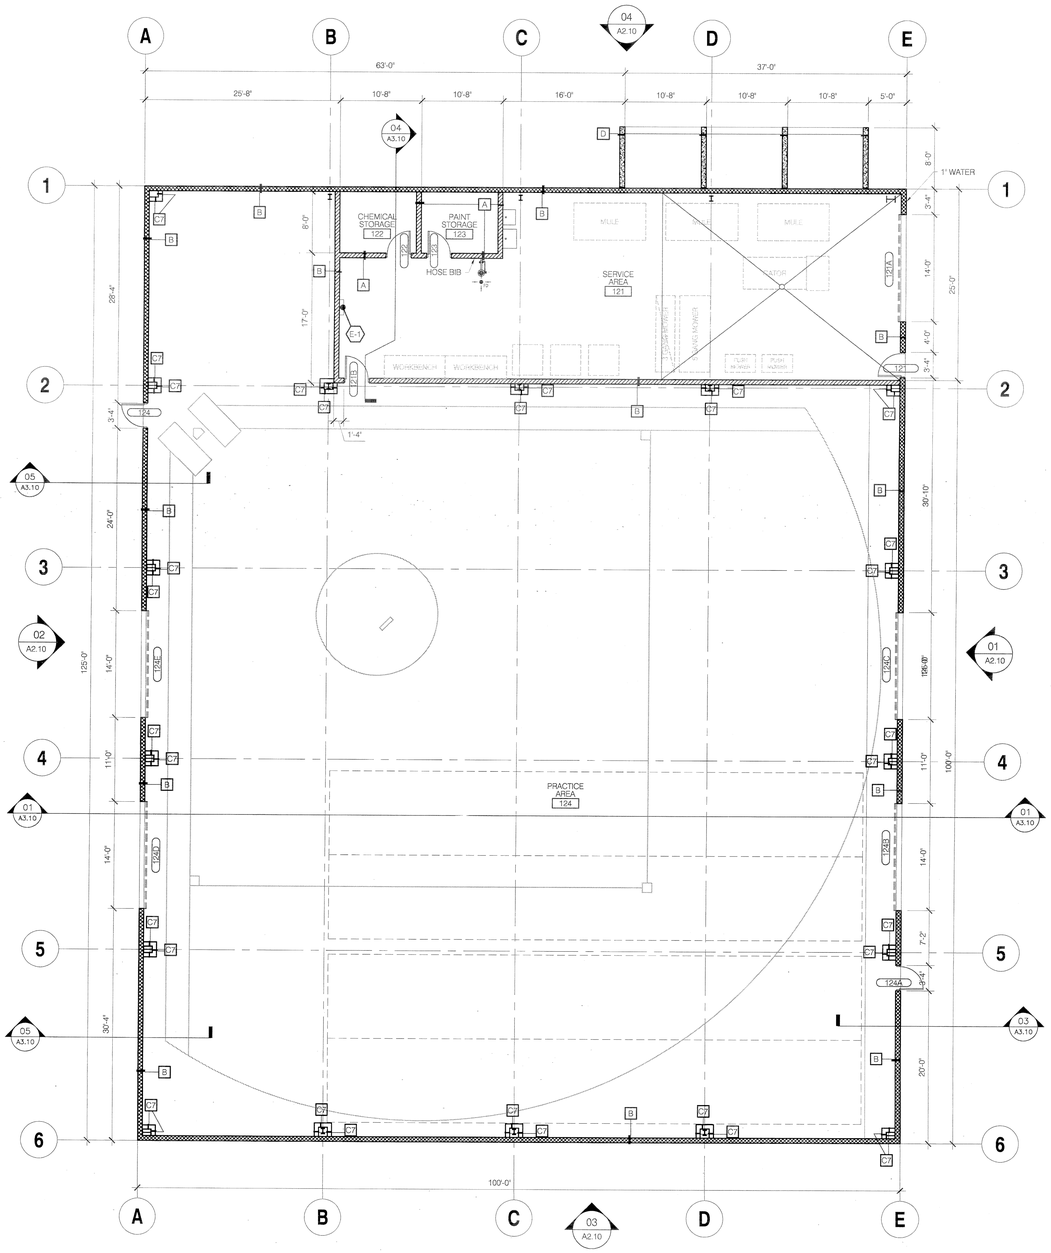

04 A1.02 PRACTICE FACILITY/MAINTENANCE
FLOOR PLAN
1/8" = 1'-0"

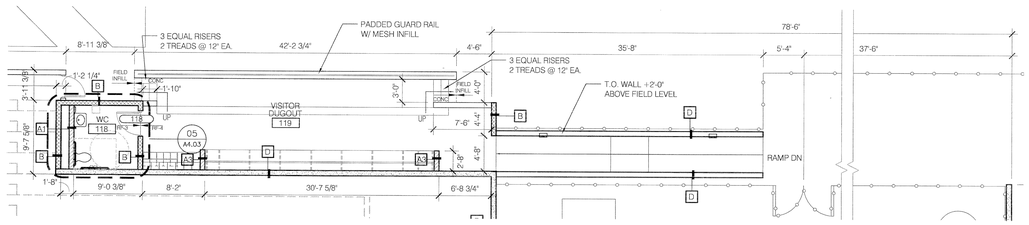


03 A1.02 ENLARGED FLOOR PLAN
VISTOR'S DUGOUT
1/8" = 1'-0"

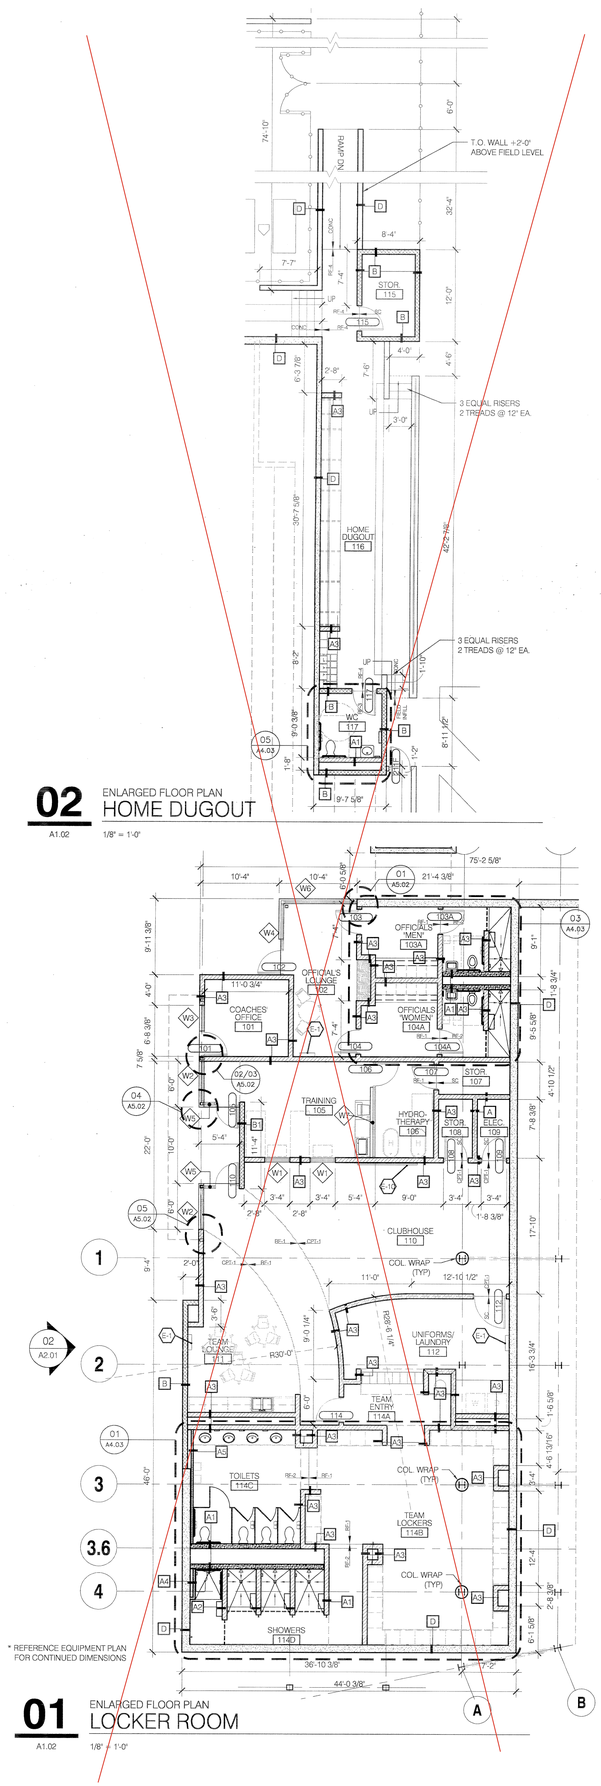

01 A1.02 ENLARGED FLOOR PLAN
LOCKER ROOM
1/8" = 1'-0"

WALL TYPES

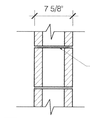

A - 8" CMU

A1 - 8" GLAZED CMU (GLAZE ON TOILET/SHOWER SIDE)

A2 - 8" GLAZED CMU GLAZED ON BOTH SIDES

A3 - 8" GFCMU

A4 - 4" GLAZED CMU


A5 - 4" GFCMU

NOTE: GFCMU TO HAVE TOOLED VERTICAL JOINTS AND RAKED HORIZONTAL JOINTS.

NOTE: REFER TO ROOM FINISH SCHEDULE FOR WALL FINISH STYLE SPECIFICS



B - 8" CONCRETE STRUCTURAL BRICK

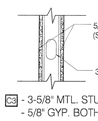

C6 - 3-5/8" MTL. STUD.
- 5/8" GYP. BOTH SIDES W/ SOUND INSULATION

C6 - 6" MTL. STUD
- 5/8" GYP. BOTH SIDES

C7 - 6" MTL. STUD
- 5/8" PLYWOOD W/ 2" FOAM PADDING
- 8'-0" HIGH



D - CONCRETE WALL (REFERENCE STRUCTURAL FOR THICKNESS) (ALL EXPOSED EDGES CHAMFERED)

GENERAL NOTE:
ALL EXPOSED INTERIOR C.I.P CONCRETE SHALL BE ARCHITECTURAL CAST-IN-PLACE CONCRETE

BROWNING DAY MULLINS DIERDORF ARCHITECTS

Browning Day Mullins Dierdorf Architects
Architecture
Landscape Architecture
Planning

626 North Illinois Street
Indianapolis, Indiana 46204
P: 317.635.5030
F: 317.634.5409
E: dmcloskey@bdmd.com

University of Arkansas Women's Athletics
Owner

101 Bev Lewis Center
Fayetteville, AR 72701
P: 479.575.5150
F: 479.575.2471
E: jcain@uark.edu

Nabholz Construction
Preconstruction Services

3301 North 2nd
Rogers, AR 72756
P: 479.636.5380
F: 479.636.3650
E: kent_doughty@nabholz.com

Engineering Consultants Inc
Structural Engineer

401 West Capitol, Suite 305
Little Rock, AR 72201
P: 501.376.3752
F: 501.376.7314
E: fallison@ecilr.com

TME, Inc.
MEP

5800 Evergreen Drive
Little Rock, AR 72205
P: 501.666.6776
F: 479.663.8888
E: hhabibi@tmecorp.com

McClelland Consulting Engineers
Civil

P.O. Box 1229
Fayetteville, AR 72702
P: 479.443.2377
F: 479.443.9241
E: wjones@mcclelland-engrs.com

JOHN M. DIERDORF
REGISTERED ARCHITECT
No. 5377
ARKANSAS

CERTIFICATION
CONSTRUCTION DOCUMENTS

UNIVERSITY OF ARKANSAS
LADY'BACK YARD


FAYETTEVILLE, AR

Project No.: 05036/05L036
Drawn By: JRL
Checked By: JRL
Scale: See Drawing
Issue Date: AUGUST 9, 2007
Revision # - Date of Issue:

CLUBHOUSE LEVEL
ENLARGED FLOOR PLANS

A1.02

DWG LOCATION -- *:\ACADDWGS\F0406 BOGLE PARK INDOOR FACILITY\CURRENT FLR PLANS\F0406-SMPLNS.DWG LAST UPDATE -- 01/16/2018

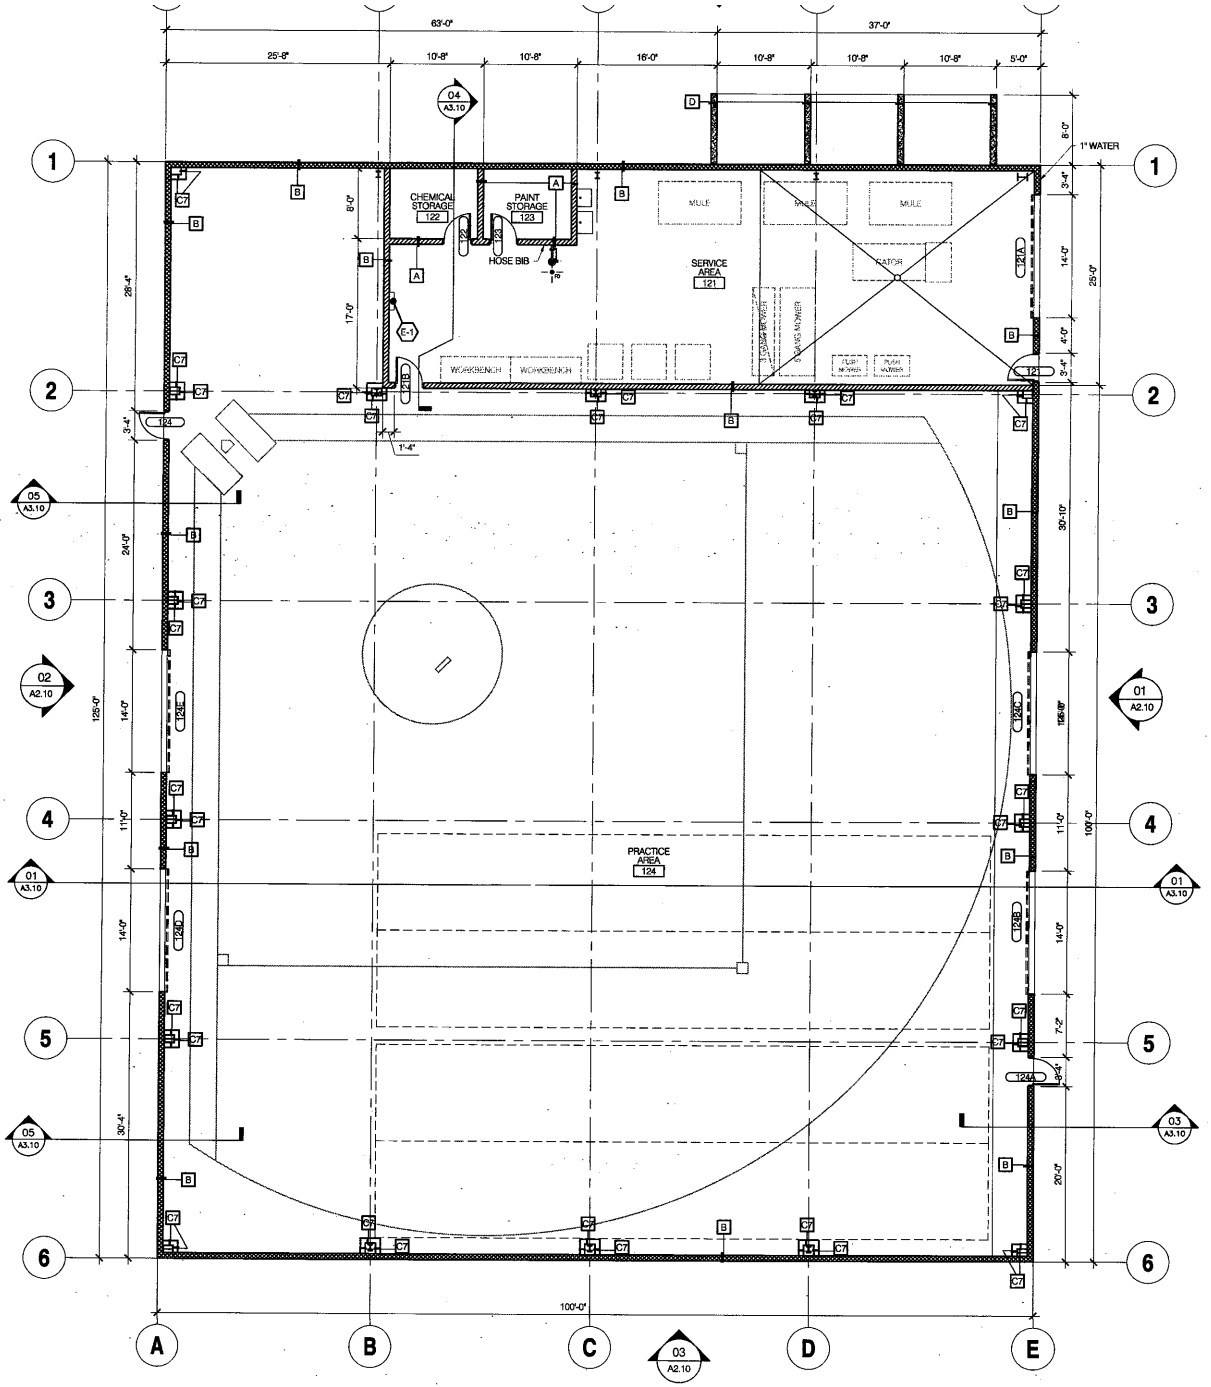


NOTE: THIS FLR PLAN IS A SCAN FROM THE ORIGINAL CONSTRUCTION PLANS, RM NUMBERS MAY NOT BE 100% CORRECT AT THIS TIME

NORTH

BOGLE PARK INDOOR FACILITY

At this time we have not worked on master space or master dwg's, the files below are from the original construction dwg's set are not updated, we have had a couple of renovations to this bldg.

10/14/2011 8:01:43 PM

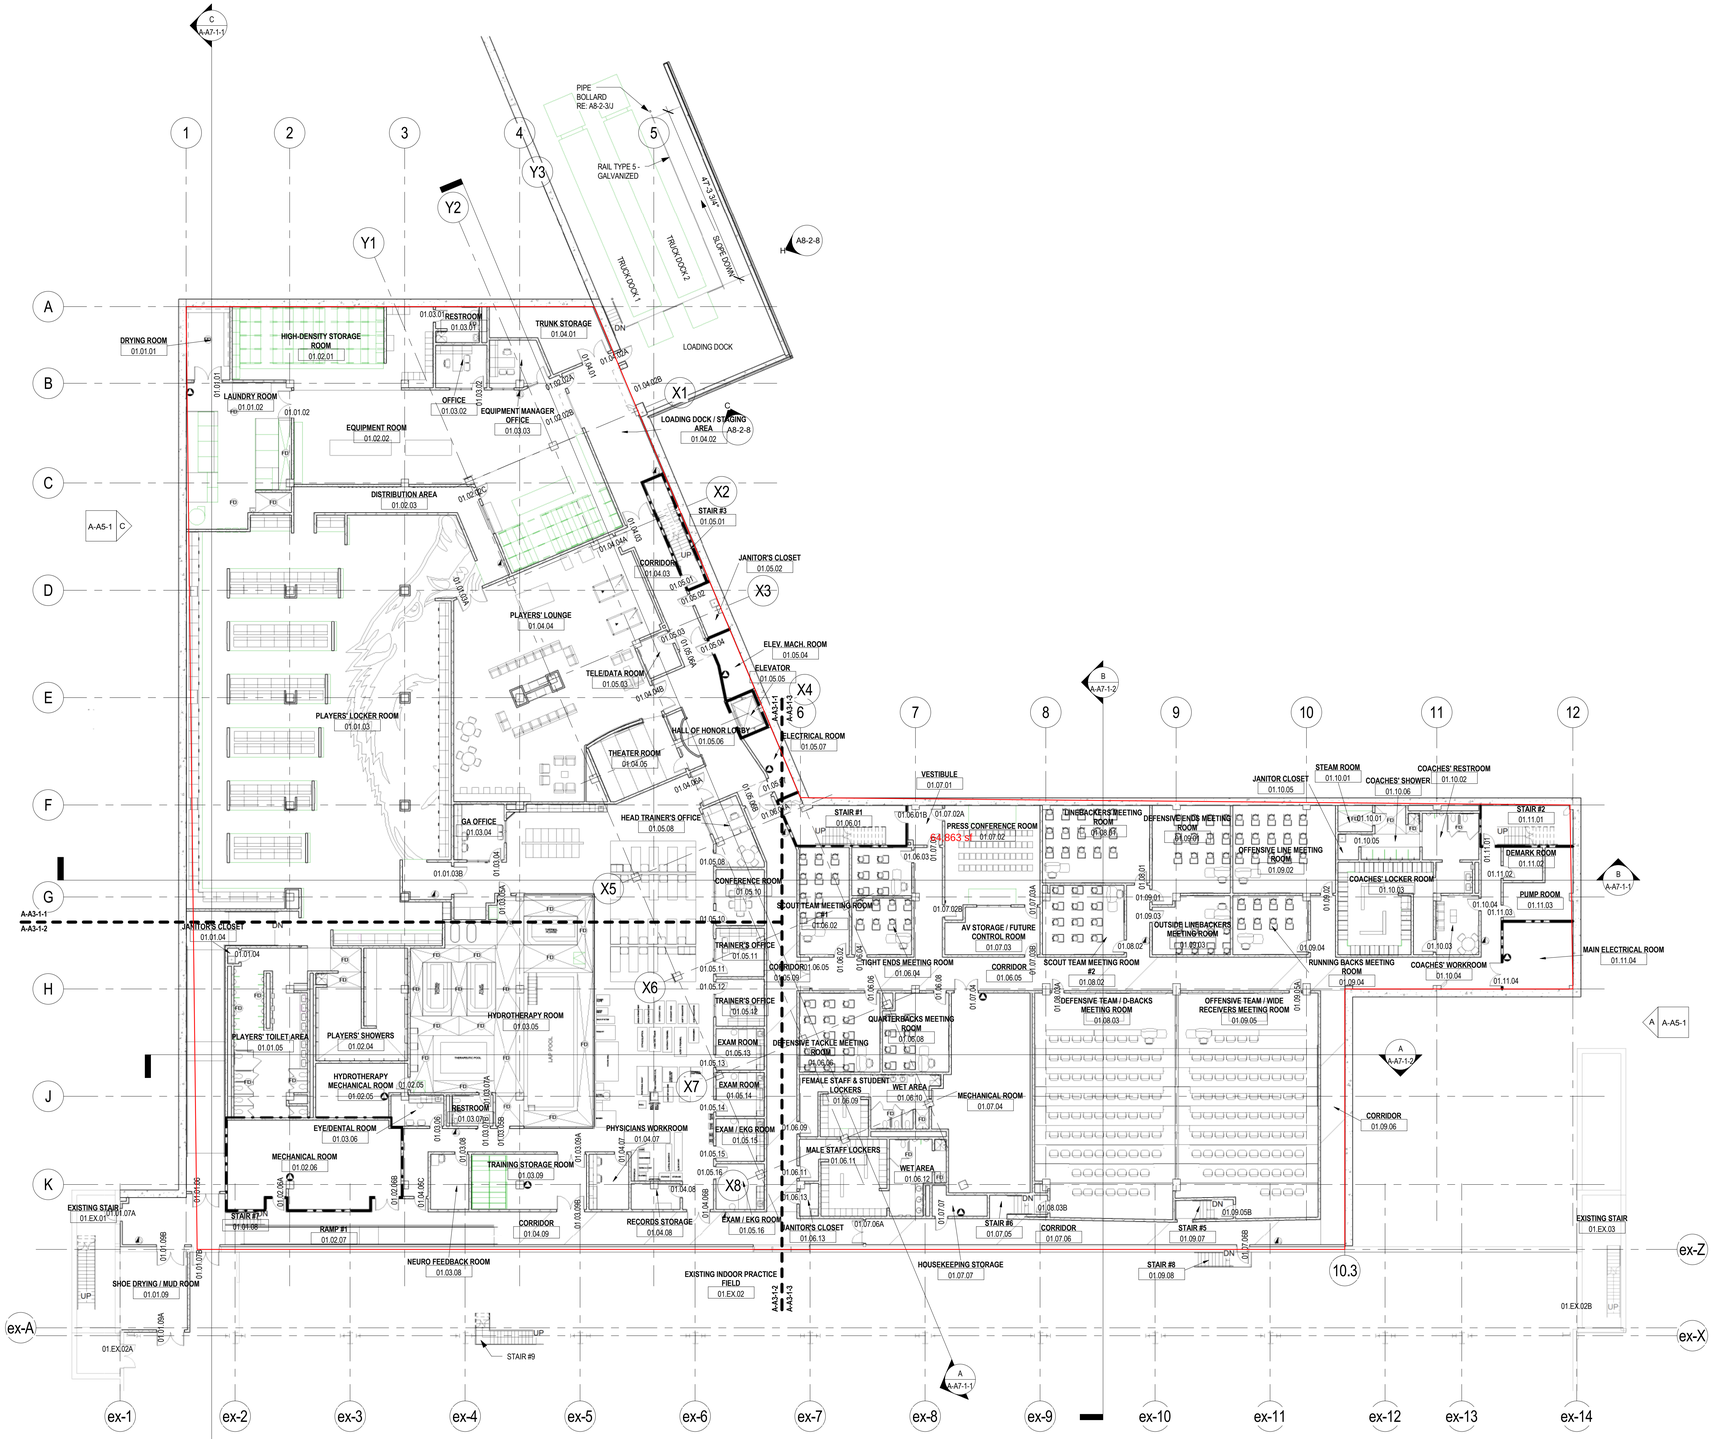

A Reference Plan - First Floor Area A

1/16" = 1'-0"

GENERAL NOTES:

1. AREA A DRAWINGS REPRESENT THE NEW NORTH TRAINING FACILTY BUILDING AND MINOR RENNOVATIONS TO THE NORTH SIDE OF THE EXISTING WALKER PAVILION AND STRENGTH CENTER. AREA B DRAWINGS REPRESENT THE NEW SOUTH PRACTICE FIELDS AND PARKING GARAGE AS WELL AS MINOR RENNOVATIONS TO THE SOUTH SIDE OF THE EXISTING WALKER PAVILION.

2. REFER TO A2 SERIES AND A3 SERIES DRAWINGS FOR THE LOCATIONS OF ALL FIRE RATED WALLS. REFER TO LS SERIES FOR THE LOCATIONS OF ALL SMOKE RATED PARTITIONS.

3. REFER TO SHEET A0-2A FOR THE PARTITION TYPE LEGEND. PARTITION TYPES ARE SHOWN ON THE A3 SERIES SHEETS. THE COMPLETE WALL ASSEMBLY FOR ALL PARTITIONS ARE TO EXTEND TO STRUCTURE ABOVE UNLESS NOTED OTHERWISE.

4. REFER TO THE A2 SERIES AND A3 SERIES DRAWINGS FOR ALL DOOR NUMBERS, WINDOW NUMBERS & LOUVER NUMBERS.

PROJECT NORTH

POPULOUS

POPULOUS® Inc.
Architecture, Planning,
Interiors, Programming
300 Wyandotte, Suite 200
Kansas City, Missouri 64105
816/ 221-1500

Associate Architect
POLK STANLEY WILCOX

Structural Engineer
KJA ENGINEERING

Mechanical, Electrical & Plumbing Engineer
HENDERSON ENGINEERING

Civil Engineer & Landscape Architect
DEVELOPMENT CONSULTANTS INC.

Audio-Visual Consultant
XOS DIGITAL, INC.

REGISTERED ARCHITECT
Robert B. Spencer
License Number 6473
STATE OF ARKANSAS

UNIVERSITY OF ARKANSAS
FOOTBALL CENTER
FAYETTEVILLE, ARKANSAS

CONSTRUCTION DOCUMENTS

REVISIONS

NO.	DATE	DESCRIPTION

A
B


PROJECT NO. 10.3216.22
ISSUED BY: POPULOUS
ISSUED DATE: 10/14/11

SHEET TITLE:
First Floor Reference Plan - Area A

DISCIPLINE - CATEGORY - SUB CATEGORY - SHEET
A-A2-1

Copyright 2011 © POPULOUS®

4/1/2013 8:10:01 PM

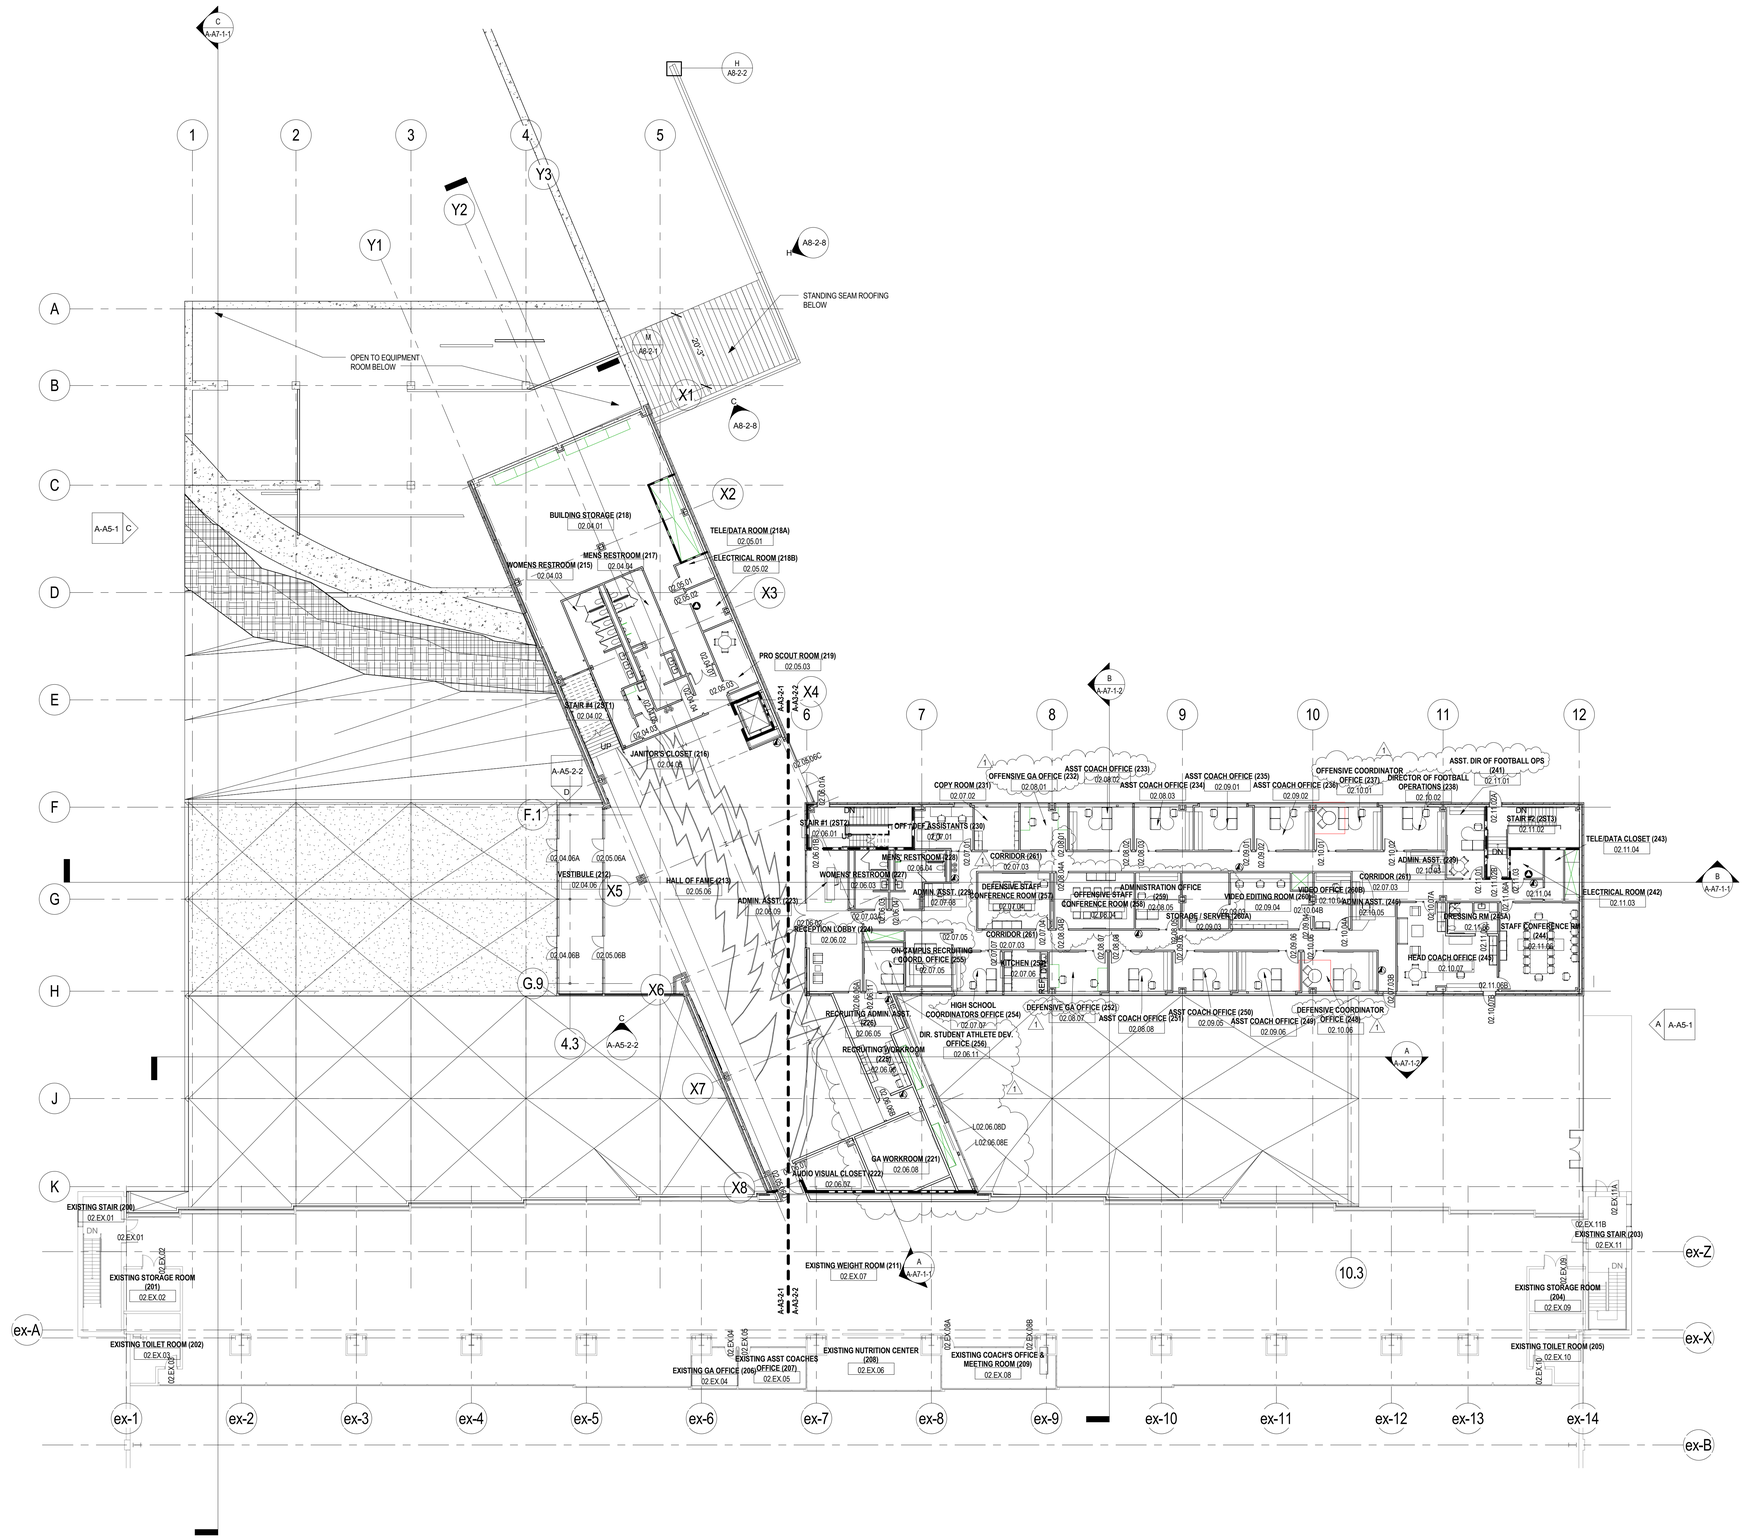

A Reference Plan - Second Floor Area A

1/16" = 1'-0"

PROJECT NORTH

GENERAL NOTES:

1. AREA A DRAWINGS REPRESENT THE NEW NORTH TRAINING FACILTY BUILDING AND MINOR RENNOVATIONS TO THE NORTH SIDE OF THE EXISTING WALKER PAVILION AND STRENGTH CENTER. AREA B DRAWINGS REPRESENT THE NEW SOUTH PRACTICE FIELDS AND PARKING GARAGE AS WELL AS MINOR RENNOVATIONS TO THE SOUTH SIDE OF THE EXISTING WALKER PAVILION.

2. REFER TO A2 SERIES AND A3 SERIES DRAWINGS FOR THE LOCATIONS OF ALL FIRE RATED WALLS. REFER TO L5 SERIES FOR THE LOCATIONS OF ALL SMOKE RATED PARTITIONS.

3. REFER TO SHEET A0-2A FOR THE PARTITION TYPE LEGEND. PARTITION TYPES ARE SHOWN ON THE A3 SERIES SHEETS. THE COMPLETE WALL ASSEMBLY FOR ALL PARTITIONS ARE TO EXTEND TO STRUCTURE ABOVE UNLESS NOTED OTHERWISE.

4. REFER TO THE A2 SERIES AND A3 SERIES DRAWINGS FOR ALL DOOR NUMBERS, WINDOW NUMBERS & LOUVER NUMBERS.

POPULOUS

POPULOUS® Inc.
Architecture, Planning, Interiors, Programming
300 Wyandotte, Suite 200
Kansas City, Missouri 64105
816/ 221-1500

Associate Architect
POLK STANLEY WILCOX

Structural Engineer
KJA ENGINEERING

Mechanical, Electrical & Plumbing Engineer
HENDERSON ENGINEERING

Civil Engineer & Landscape Architect
DEVELOPMENT CONSULTANTS INC.

Audio-Visual Consultant
XOS DIGITAL, INC.

REGISTERED ARCHITECT
Robert D. Spencer
License Number 4477
STATE OF ARKANSAS

UNIVERSITY OF ARKANSAS
FOOTBALL CENTER
FAYETTEVILLE, ARKANSAS

CONSTRUCTION DOCUMENTS

REVISIONS

NO.	DATE	DESCRIPTION
1	03-07-13	PR #33


PROJECT NO: 10.3216.22
ISSUED BY: POPULOUS
ISSUED DATE: 10/14/11

SHEET TITLE:
Second Floor Reference Plan - Area A

DISCIPLINE - CATEGORY - SUB CATEGORY - SHEET
A-A2-2

Copyright 2012 © POPULOUS®

10/14/2011 8:02:11 PM

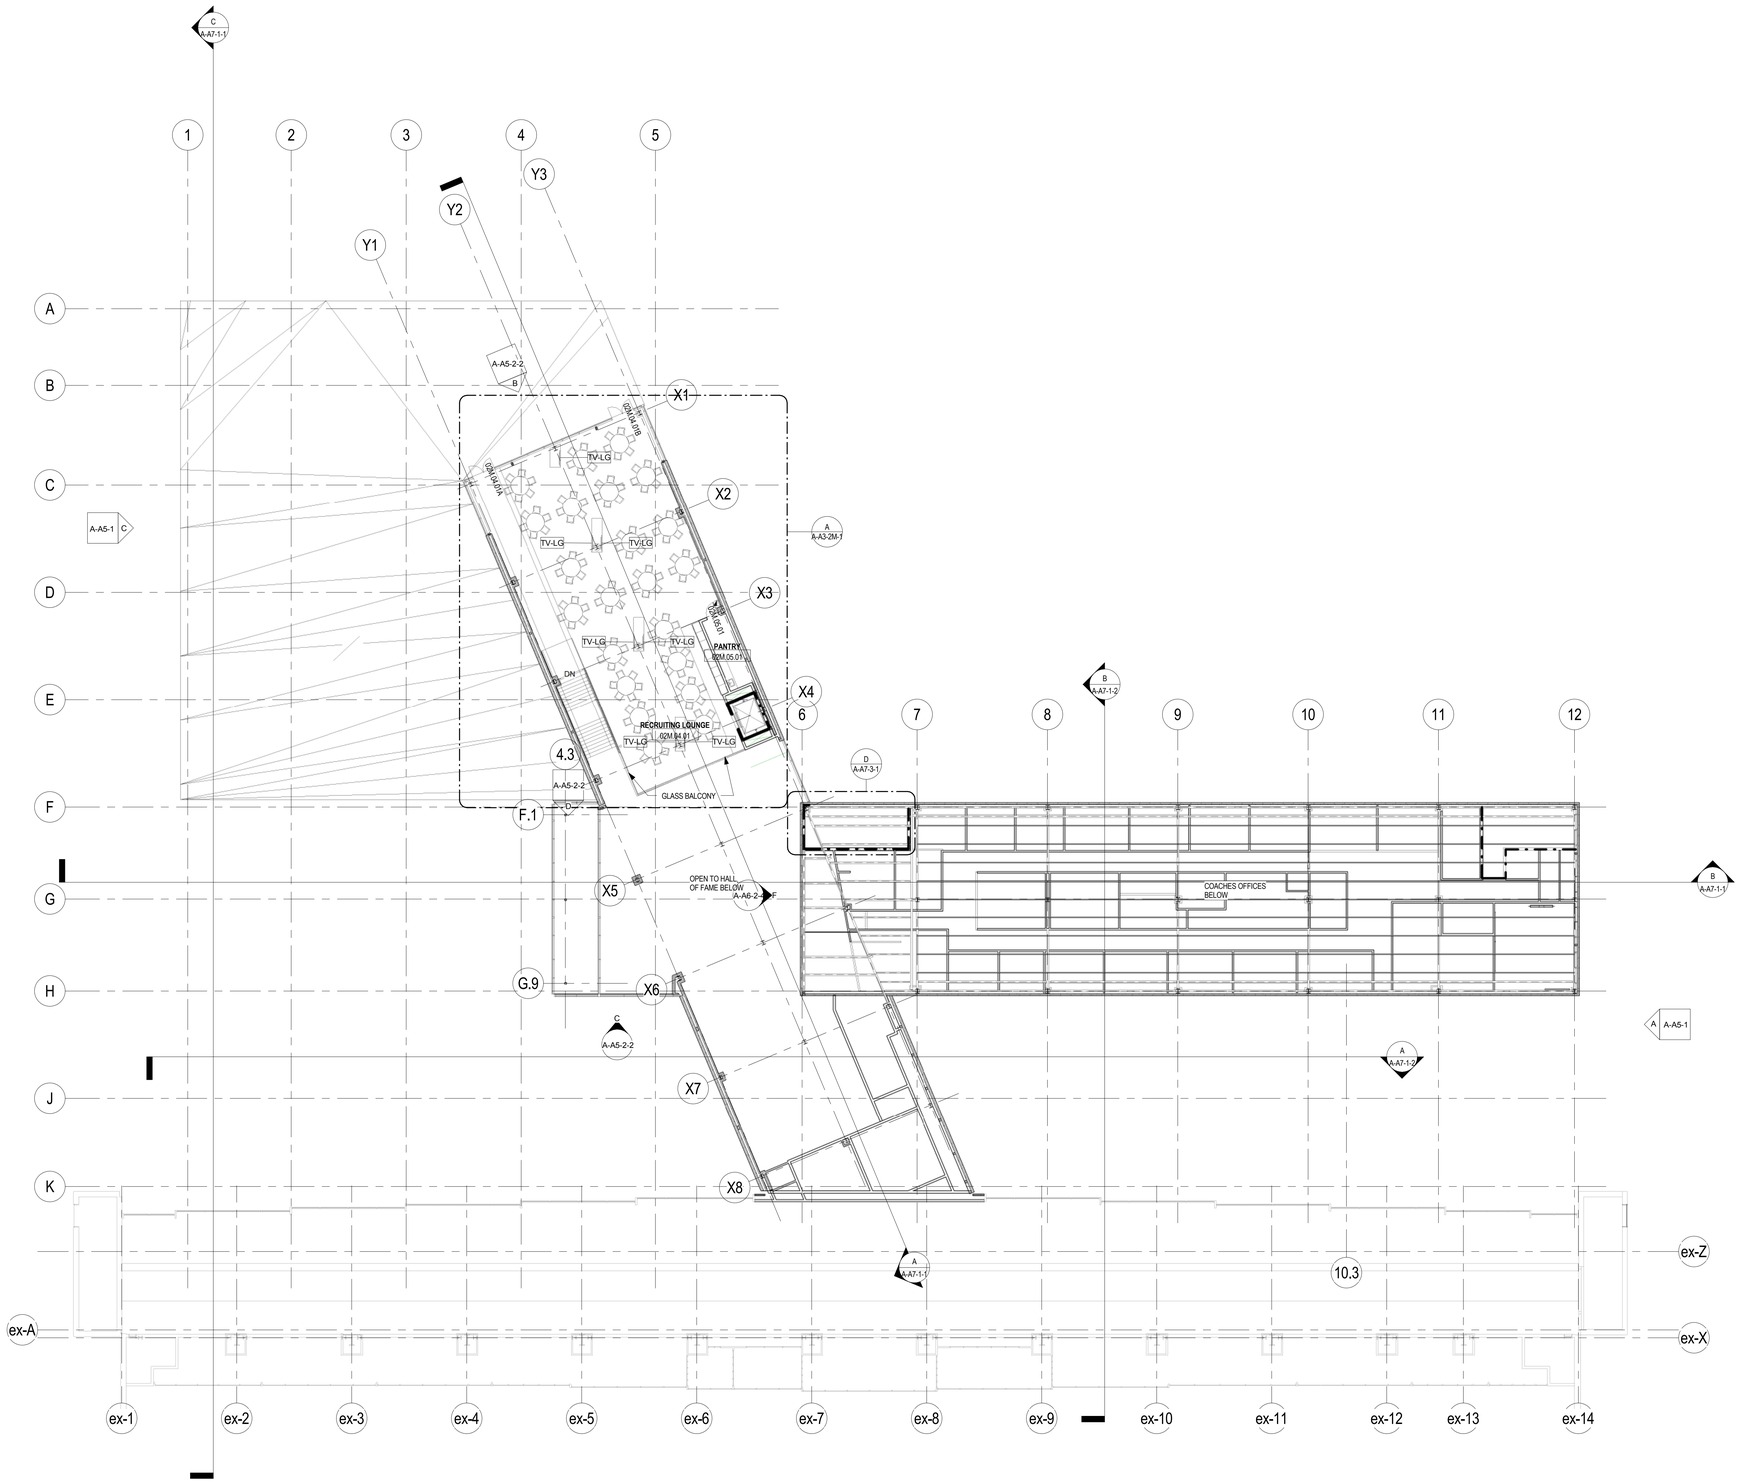

A Reference Plan - Second Floor Mezz Area A

1/16" = 1'-0"

GENERAL NOTES:

1. AREA A DRAWINGS REPRESENT THE NEW NORTH TRAINING FACILTY BUILDING AND MINOR RENNOVATIONS TO THE NORTH SIDE OF THE EXISTING WALKER PAVILION AND STRENGTH CENTER. AREA B DRAWINGS REPRESENT THE NEW SOUTH PRACTICE FIELDS AND PARKING GARAGE AS WELL AS MINOR RENNOVATIONS TO THE SOUTH SIDE OF THE EXISTING WALKER PAVILION.

2. REFER TO A2 SERIES AND A3 SERIES DRAWINGS FOR THE LOCATIONS OF ALL FIRE RATED WALLS. REFER TO LS SERIES FOR THE LOCATIONS OF ALL SMOKE RATED PARTITIONS.

3. REFER TO SHEET A0-2A FOR THE PARTITION TYPE LEGEND. PARTITION TYPES ARE SHOWN ON THE A3 SERIES SHEETS. THE COMPLETE WALL ASSEMBLY FOR ALL PARTITIONS ARE TO EXTEND TO STRUCTURE ABOVE UNLESS NOTED OTHERWISE.

4. REFER TO THE A2 SERIES AND A3 SERIES DRAWINGS FOR ALL DOOR NUMBERS, WINDOW NUMBERS & LOUVER NUMBERS.

PROJECT NORTH

POPULOUS

POPULOUS® Inc.
Architecture, Planning,
Interiors, Programming
300 Wyandotte, Suite 200
Kansas City, Missouri 64105
816/ 221-1500

Associate Architect
POLK STANLEY WILCOX

Structural Engineer
KJA ENGINEERING

Mechanical, Electrical & Plumbing Engineer
HENDERSON ENGINEERING

Civil Engineer & Landscape Architect
DEVELOPMENT CONSULTANTS INC.

Audio-Visual Consultant
XOS DIGITAL, INC.

REGISTERED ARCHITECT
Robert B. Spencer
License Number 4473
STATE OF ARKANSAS

UNIVERSITY OF ARKANSAS
FOOTBALL CENTER
FAYETTEVILLE, ARKANSAS

CONSTRUCTION DOCUMENTS

REVISIONS

NO.	DATE	DESCRIPTION

A
B


PROJECT NO. 10.3216.22
ISSUED BY POPULOUS
ISSUED DATE: 10/14/11

SHEET TITLE:
Second Floor Mezzanine Reference Plan - Area A

DISCIPLINE - CATEGORY - SUB CATEGORY - SHEET
A-A2-2M

Copyright 2011 © POPULOUS®

11/2/2011 12:54:06 AM

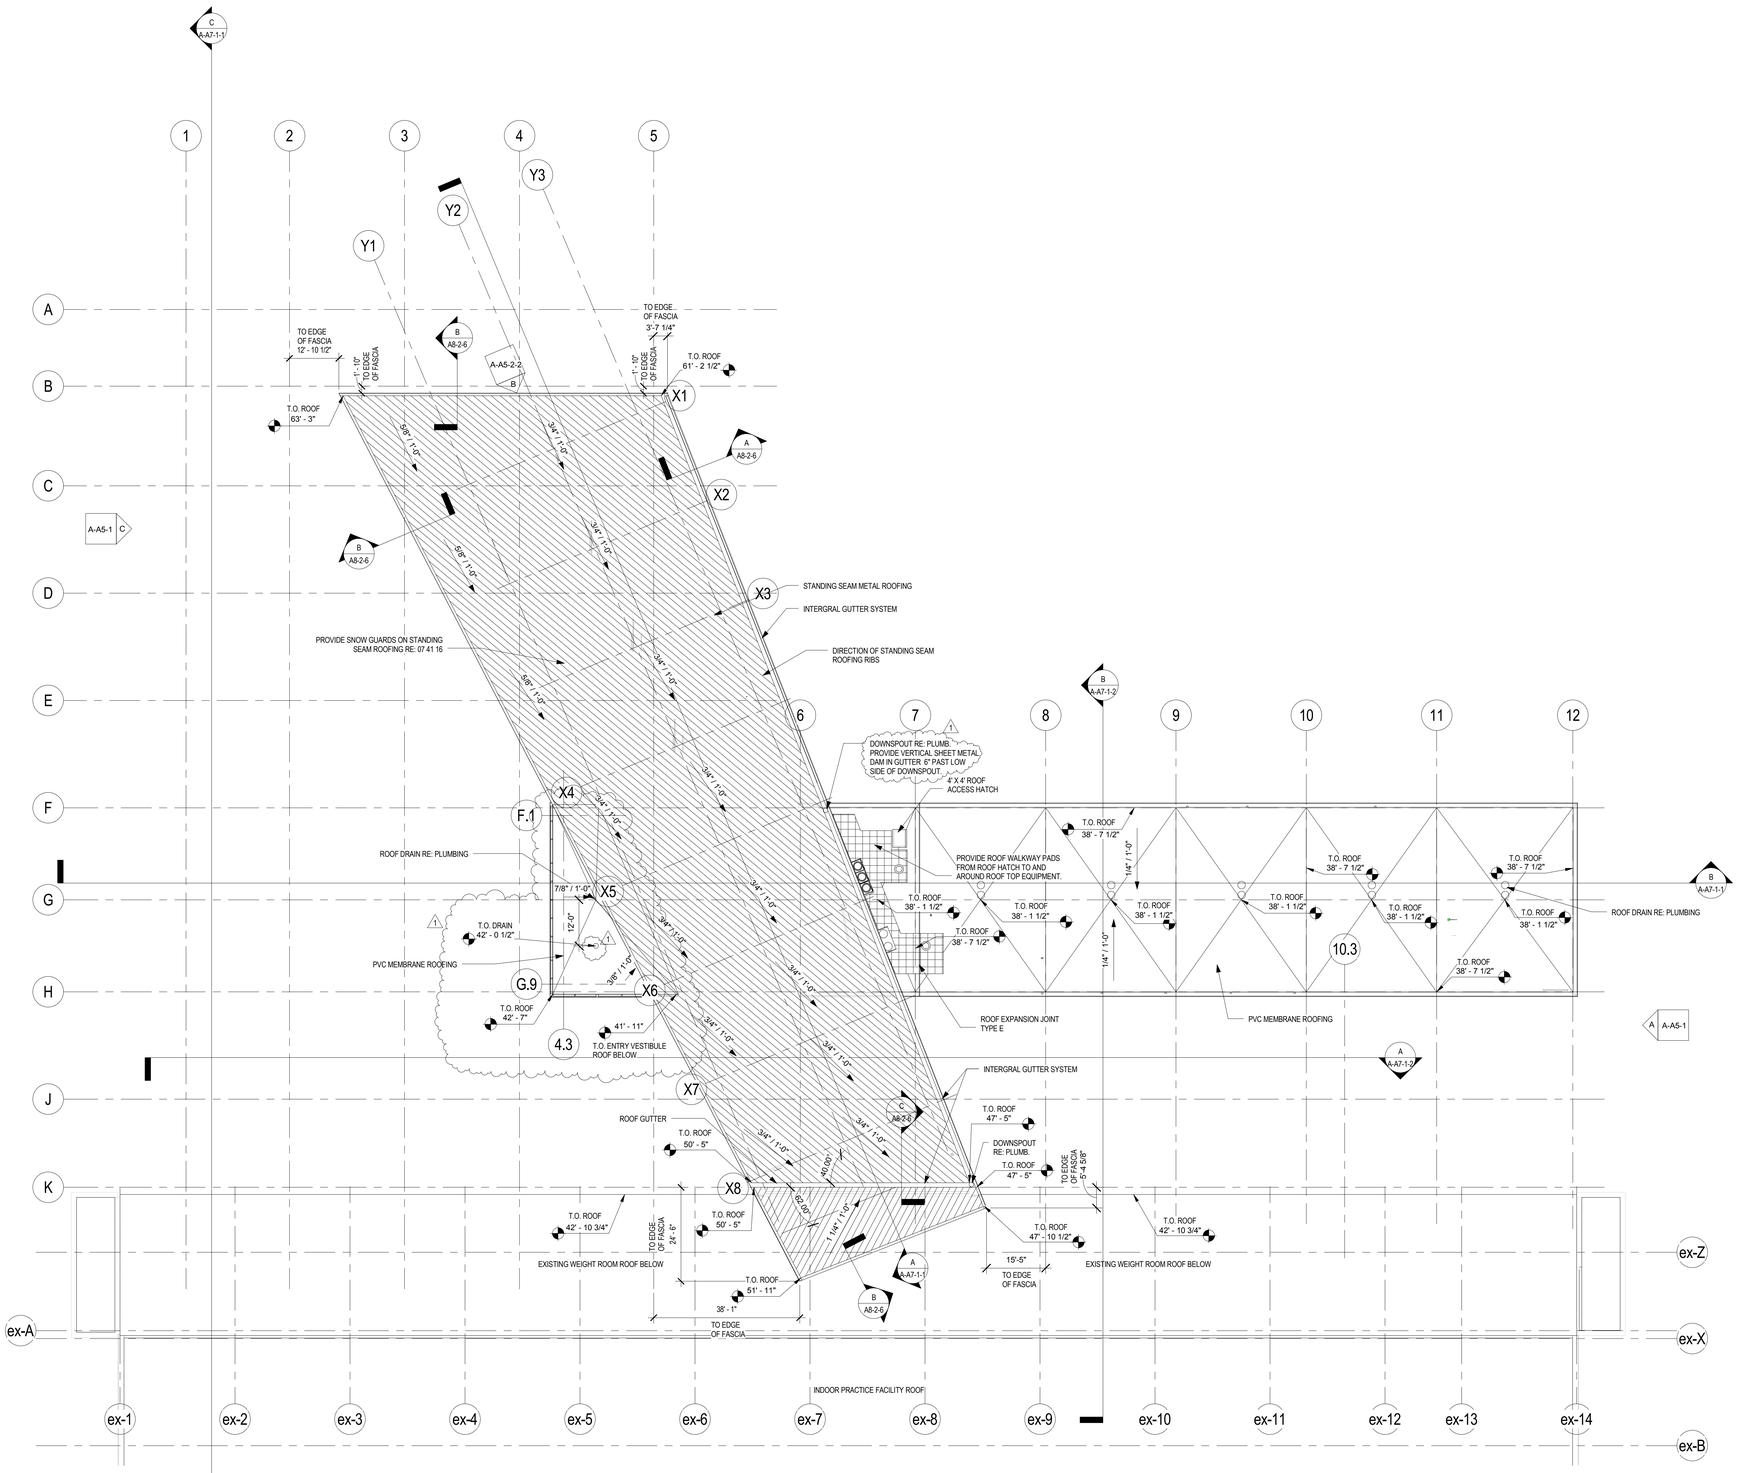

A Reference Plan - Roof Area A

1/16" = 1'-0"

PROJECT NORTH

GENERAL NOTES:

1. AREA A DRAWINGS REPRESENT THE NEW NORTH TRAINING FACILTY BUILDING AND MINOR RENNOVATIONS TO THE NORTH SIDE OF THE EXISTING WALKER PAVILION AND STRENGTH CENTER. AREA B DRAWINGS REPRESENT THE NEW SOUTH PRACTICE FIELDS AND PARKING GARAGE AS WELL AS MINOR RENNOVATIONS TO THE SOUTH SIDE OF THE EXISTING WALKER PAVILION.

2. REFER TO A2 SERIES AND A3 SERIES DRAWINGS FOR THE LOCATIONS OF ALL FIRE RATED WALLS. REFER TO LS SERIES FOR THE LOCATIONS OF ALL SMOKE RATED PARTITIONS.

3. REFER TO SHEET A0-2A FOR THE PARTITION TYPE LEGEND. PARTITION TYPES ARE SHOWN ON THE A3 SERIES SHEETS. THE COMPLETE WALL ASSEMBLY FOR ALL PARTITIONS ARE TO EXTEND TO STRUCTURE ABOVE UNLESS NOTED OTHERWISE.

4. REFER TO THE A2 SERIES AND A3 SERIES DRAWINGS FOR ALL DOOR NUMBERS, WINDOW NUMBERS & LOUVER NUMBERS.

POPULOUS

POPULOUS® Inc.
Architecture, Planning, Interiors, Programming
300 Wyandotte, Suite 200
Kansas City, Missouri 64105
816/ 221-1500

Associate Architect
POLK STANLEY WILCOX

Structural Engineer
KJA ENGINEERING

Mechanical, Electrical & Plumbing Engineer
HENDERSON ENGINEERING

Civil Engineer & Landscape Architect
DEVELOPMENT CONSULTANTS INC.

Audio-Visual Consultant
XOS DIGITAL, INC.

REGISTERED ARCHITECT
Robert B. Spencer
License Number 4473
STATE OF ARKANSAS

UNIVERSITY OF ARKANSAS
FOOTBALL CENTER
FAYETTEVILLE, ARKANSAS

CONSTRUCTION DOCUMENTS

REVISIONS

NO.	DATE	DESCRIPTION
1	11-01-11	Addendum #1

A
B

PROJECT NO: 10.3216.22
ISSUED BY: POPULOUS
ISSUED DATE: 10/14/11

SHEET TITLE:
Roof Level Reference Plan - Area A

DISCIPLINE - CATEGORY - SUB CATEGORY - SHEET
A-A2-3


Copyright 2011 © POPULOUS®

DWG LOCATION -- *:\ACADDWGS\FO432 FOOTBALL CENTER\CURRENT FLR PLANS\FO432-SMPLNS.DWG

LAST UPDATE -- 01/02/2018

Rm Number Plan for Football Center
by Facilities Management
Design & Construction Services (07/24/2013)

First Floor

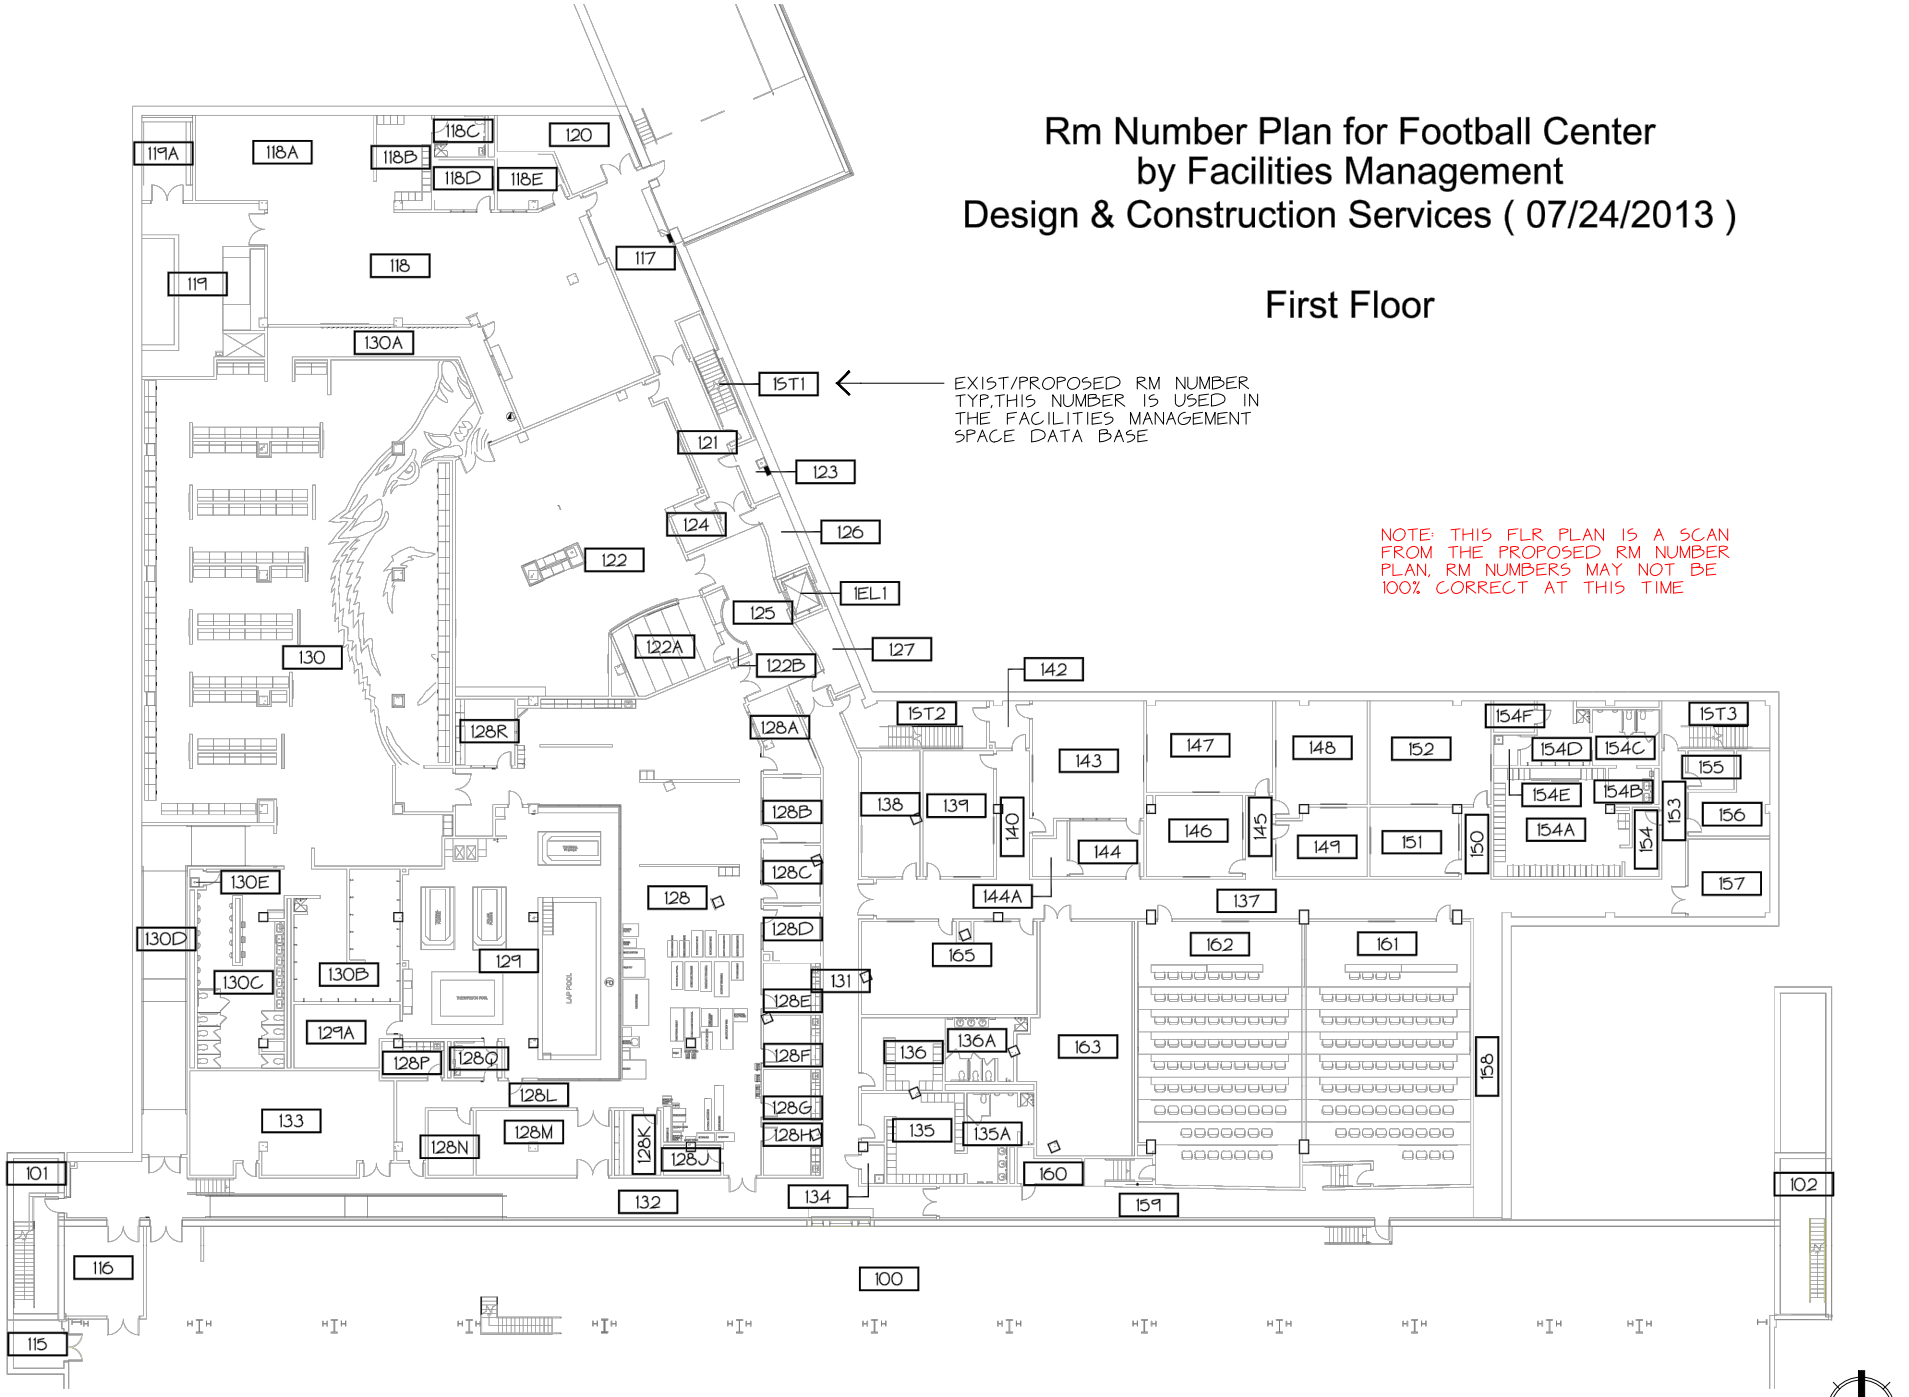


FRED W. SMITH FOOTBALL CENTER

DWG LOCATION -- *:\ACADDWGS\F0432 FOOTBALL CENTER\CURRENT FLR PLANS\F0432-SMPLNS.DWG LAST UPDATE -- 01/02/2018

Rm Number Plan for Football Center
by Facilities Management
Design & Construction Services (07/24/2013)

Second Floor

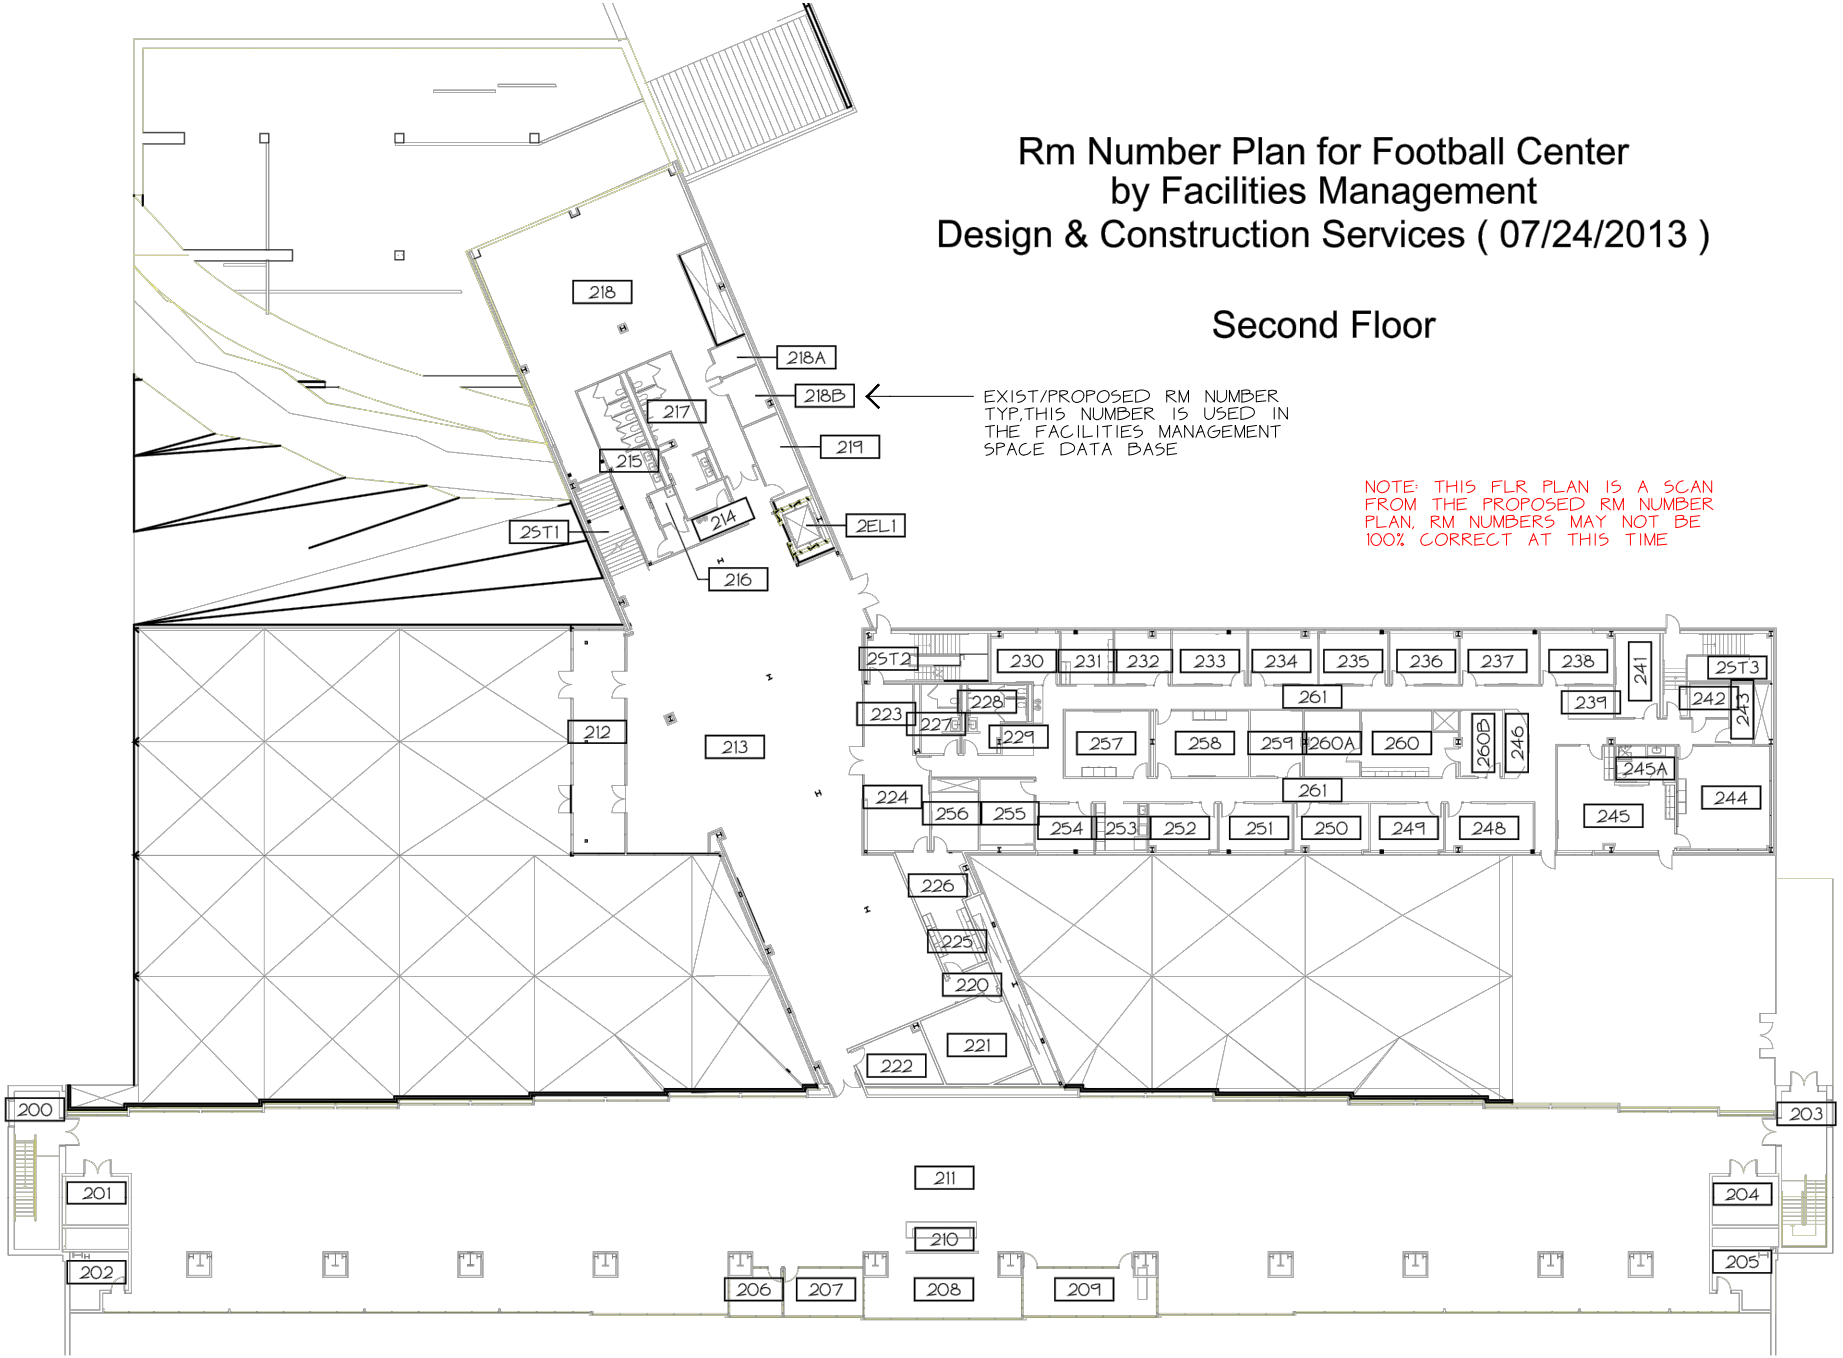


FRED W. SMITH FOOTBALL CENTER

DWG LOCATION -- *:\ACADDWGS\F0432 FOOTBALL CENTER\CURRENT FLR PLANS\F0432-SMPLNS.DWG

LAST UPDATE -- 01/02/2018

Rm Number Plan for Football Center
by Facilities Management
Design & Construction Services (07/24/2013)

Third Floor

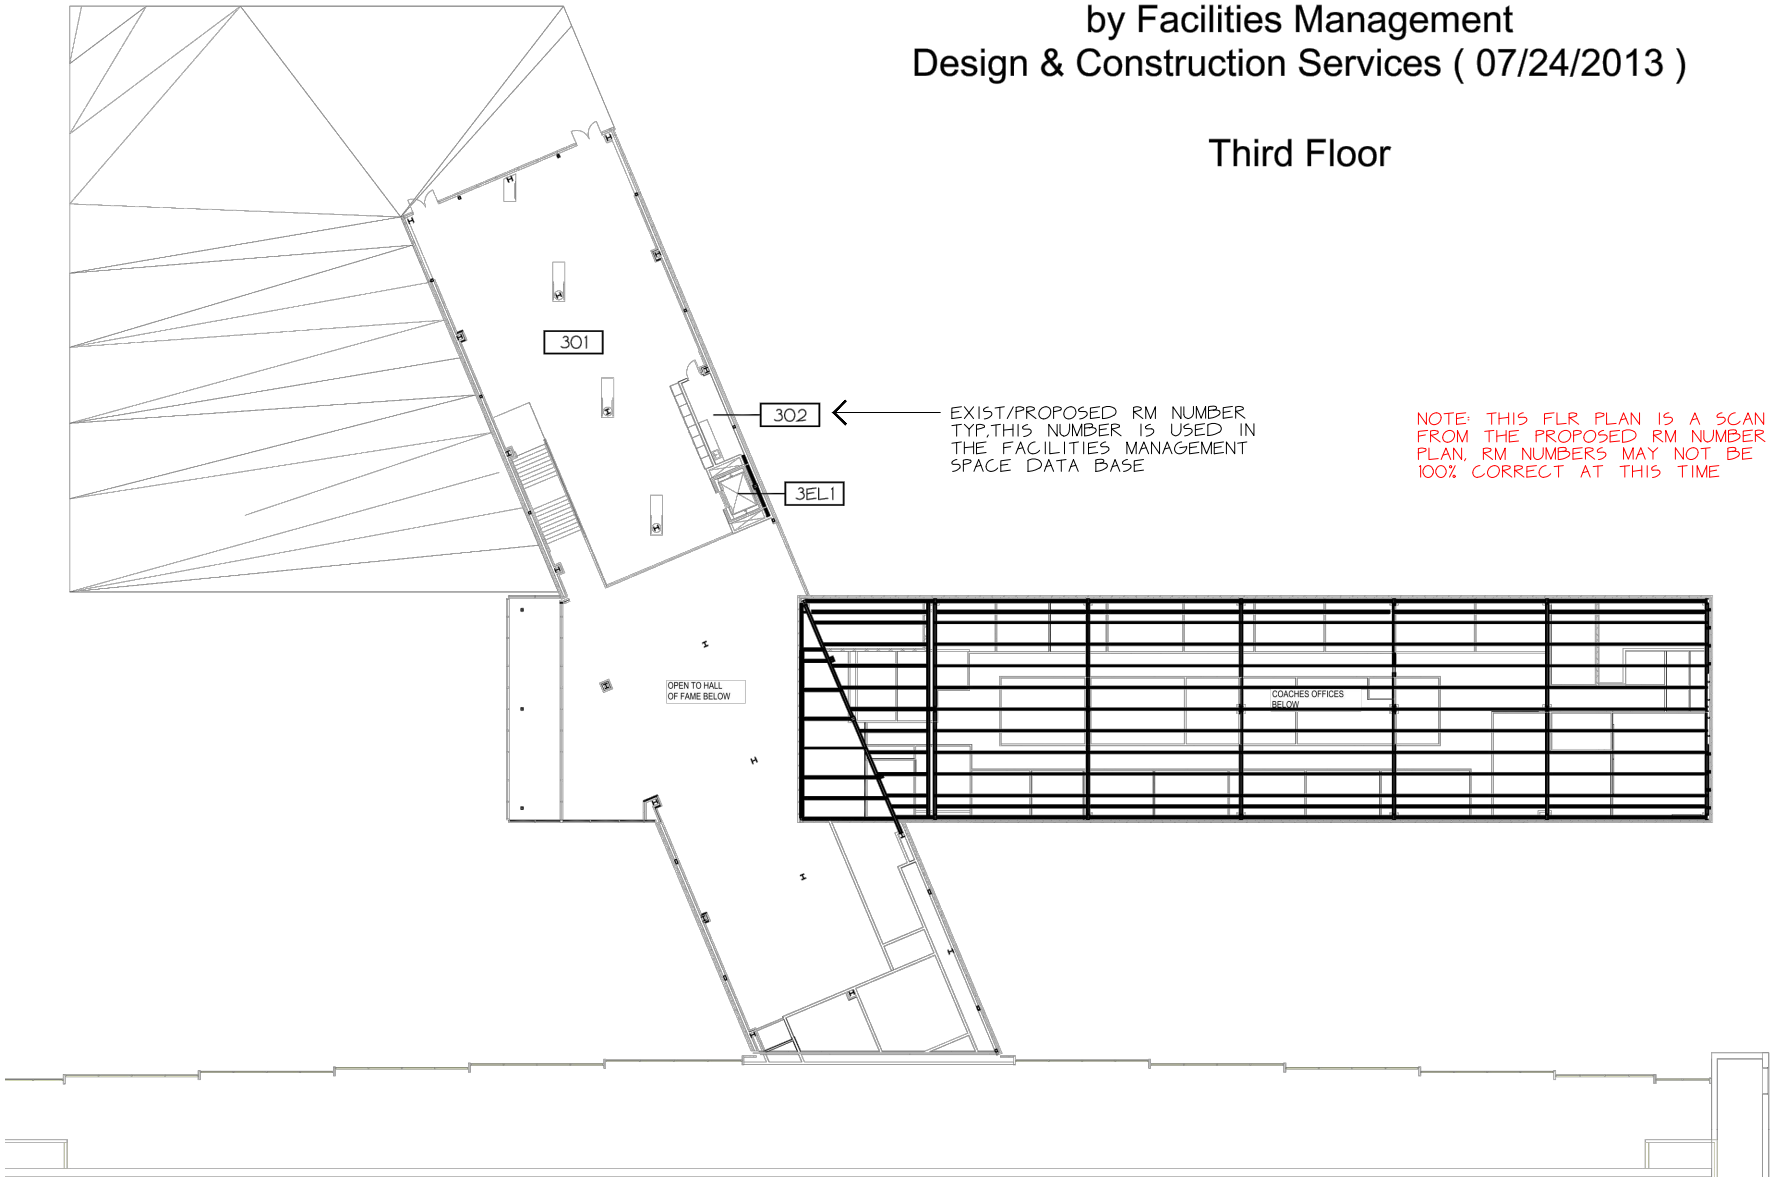


NOTE: THIS FLR PLAN IS A SCAN FROM THE PROPOSED RM NUMBER PLAN, RM NUMBERS MAY NOT BE 100% CORRECT AT THIS TIME

FRED W. SMITH FOOTBALL CENTER

At this time this bldg may not be the most updated version, have not worked on master dwg's or master space dwg's at this time.

10/4/2013 4:05:37 PM

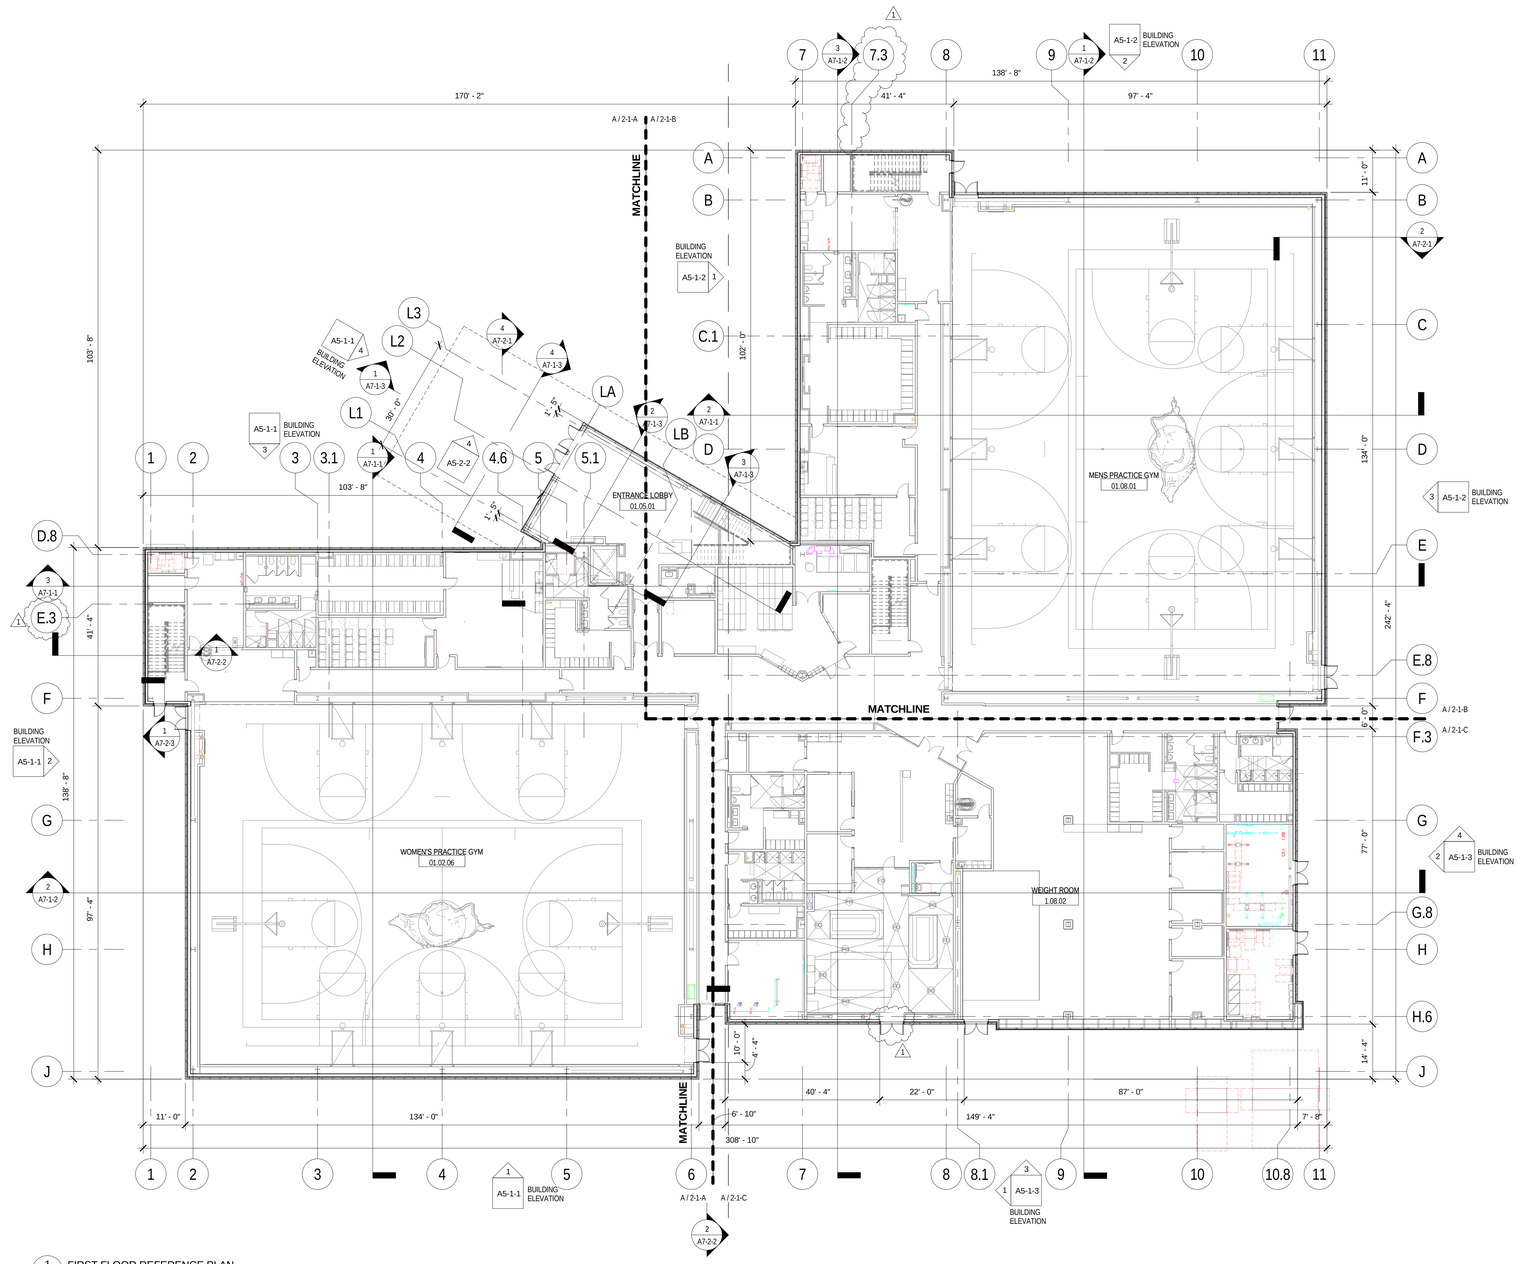

1 A1-1 FIRST FLOOR REFERENCE PLAN
1/16" = 1'-0"

RECORD

PROJECT NORTH

POPULOUS

POPULOUS
Architecture, Planning, Interiors, Programming
300 Wyandotte, Suite 200
Kansas City, Missouri 64105
816/ 221-1500

ASSOCIATE ARCHITECT
MAHG Architecture
6400 Riley Park Drive
Fort Smith, Arkansas 72916
479/782-1051

STRUCTURAL ENGINEER
Walter P Moore
920 Main Street, Tenth Floor
Kansas City, Missouri 64105
816/701-2100

MECHANICAL, ELECTRICAL, PLUMBING, & FIRE PROTECTION ENGINEER
Henderson Engineering
8345 Lenexa Drive, Suite 300
Lenexa, Kansas 66214
913/742-5000

CIVIL ENGINEER & LANDSCAPE ARCHITECT
Development Consultants, Inc.
2200 North Rodney Parham Road, Suite 220
Little Rock, Arkansas 72212
501/221-7880

ACOUSTICAL & AUDIO VIDEO DESIGNER
Wrightson, Johnson, Haddon & Williams, Inc.
4801 Spring Valley Road, Suite 113
Dallas, Texas 75244
972/934-3700

MAHG ARCHITECTURE, INC. REGISTERED ARCHITECT NO. C-93 ARKANSAS 10.7.2013

© 2013 MAHG ARCHITECTURE INC.


UNIVERSITY OF ARKANSAS BASKETBALL PRACTICE FACILITY

FAYETTEVILLE, ARKANSAS

CONSTRUCTION DOCUMENTS

REVISIONS

NO.	DATE	DESCRIPTION
1	10-07-13	Addendum #1

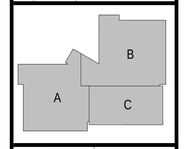

PROJECT NO: 12-16 ISSUED BY: mahgarchitecture


ISSUED DATE: 07/29/13

SHEET TITLE: First Floor Reference Plan

DISCIPLINE - CATEGORY - SUB CATEGORY - SHEET: A1-1

Copyright 2013 © POPULOUS

10/4/2013 4:06:13 PM

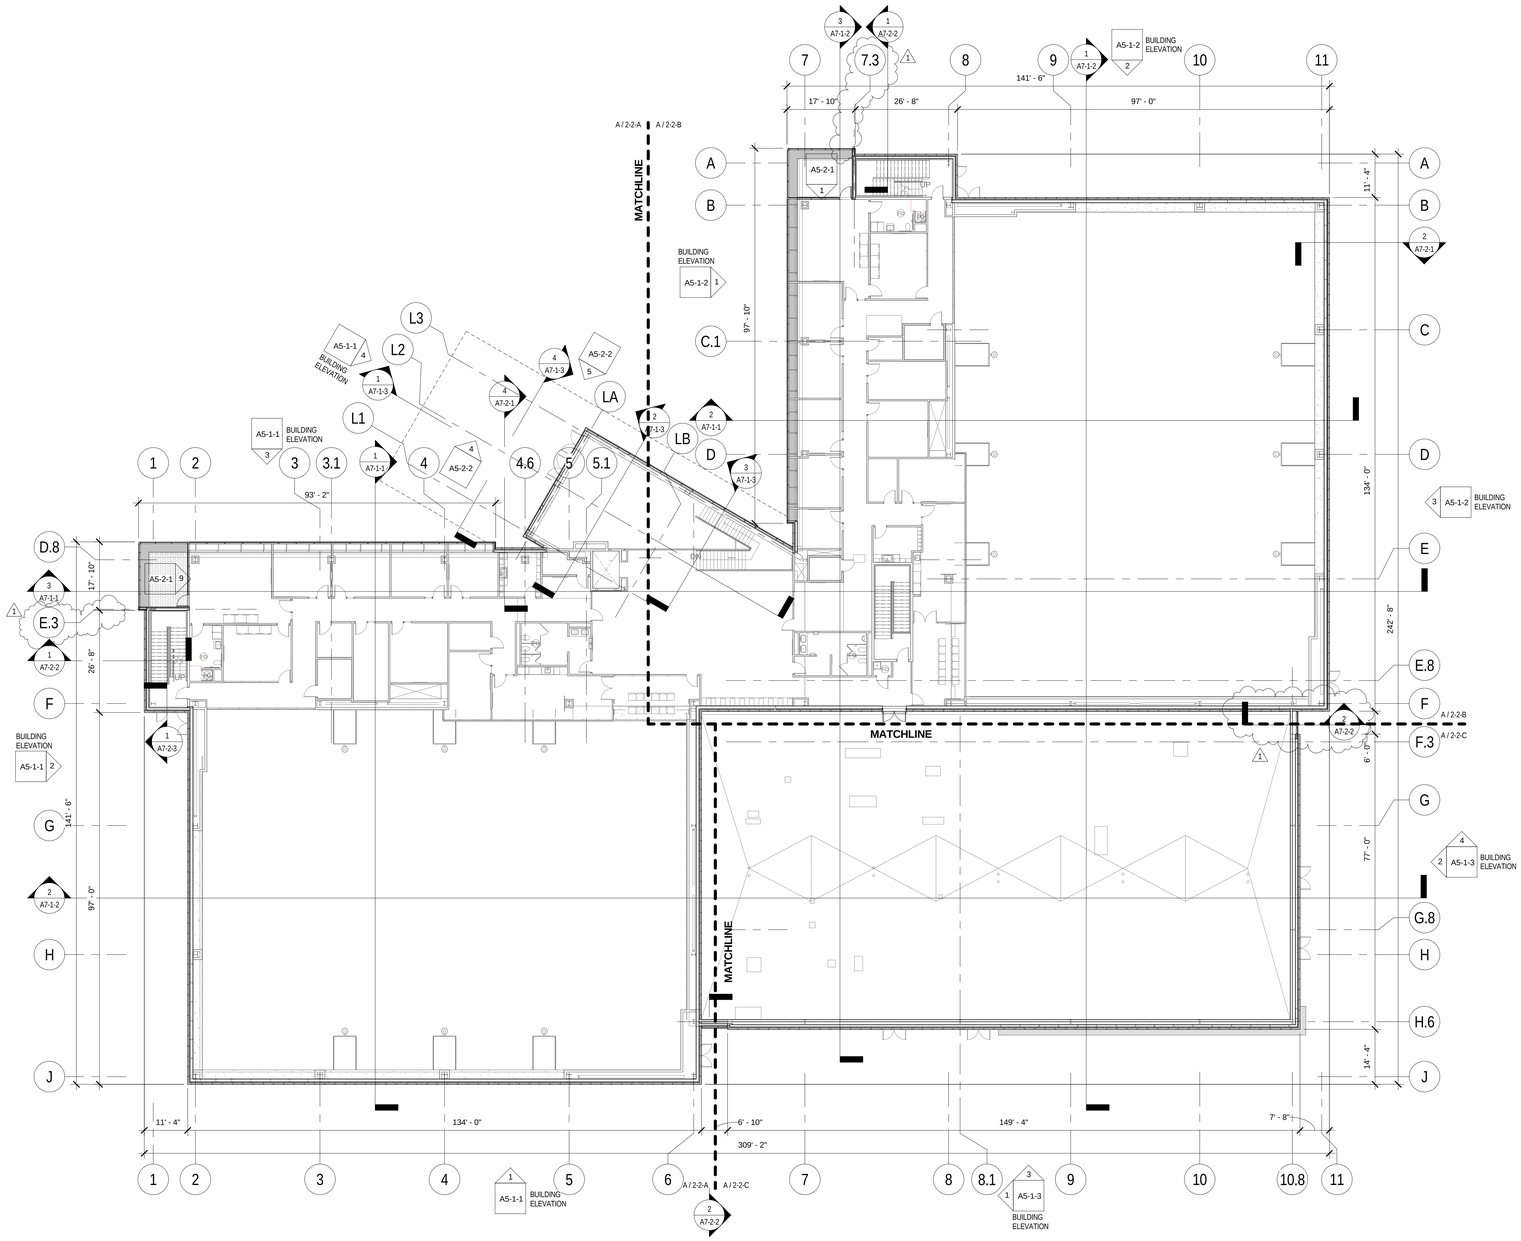

1 A1-2 SECOND FLOOR REFERENCE PLAN
1/16" = 1'-0"

PROJECT NORTH

RECORD

POPULOUS

POPULOUS
Architecture, Planning,
Interiors, Programming
300 Wyandotte, Suite 200
Kansas City, Missouri 64105
816/ 221-1500

ASSOCIATE ARCHITECT
MAHG Architecture
6400 Riley Park Drive
Fort Smith, Arkansas 72916
479/782-1051

STRUCTURAL ENGINEER
Walter P Moore
920 Main Street, Tenth Floor
Kansas City, Missouri 64105
816/701-2100

MECHANICAL, ELECTRICAL, PLUMBING, & FIRE PROTECTION ENGINEER
Henderson Engineering
8345 Lenexa Drive, Suite 300
Lenexa, Kansas 66214
913/742-5000

CIVIL ENGINEER & LANDSCAPE ARCHITECT
Development Consultants, Inc.
2200 North Rodney Parham Road, Suite 220
Little Rock, Arkansas 72212
501/221-7880

ACOUSTICAL & AUDIO VIDEO DESIGNER
Wrightson, Johnson, Haddon & Williams, Inc.
4801 Spring Valley Road, Suite 113
Dallas, Texas 75244
972/934-3700

MAHG ARCHITECTURE, INC. REGISTERED ARCHITECT NO. C-93 ARKANSAS 10.7.2013

© 2013 MAHG ARCHITECTURE INC.


UNIVERSITY OF ARKANSAS BASKETBALL PRACTICE FACILITY

FAYETTEVILLE, ARKANSAS

CONSTRUCTION DOCUMENTS

REVISIONS


NO.	DATE	DESCRIPTION
1	10-07-13	Addendum #1

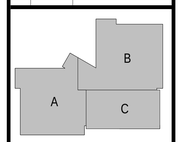

PROJECT NO. 12-16
ISSUED BY: mahgarchitecture
ISSUED DATE: 07/29/13
SHEET TITLE: Second Floor Reference Plan
DISCIPLINE - CATEGORY - SUB CATEGORY - SHEET
A1-2

Copyright 2013 © POPULOUS

10/4/2013 4:06:34 PM

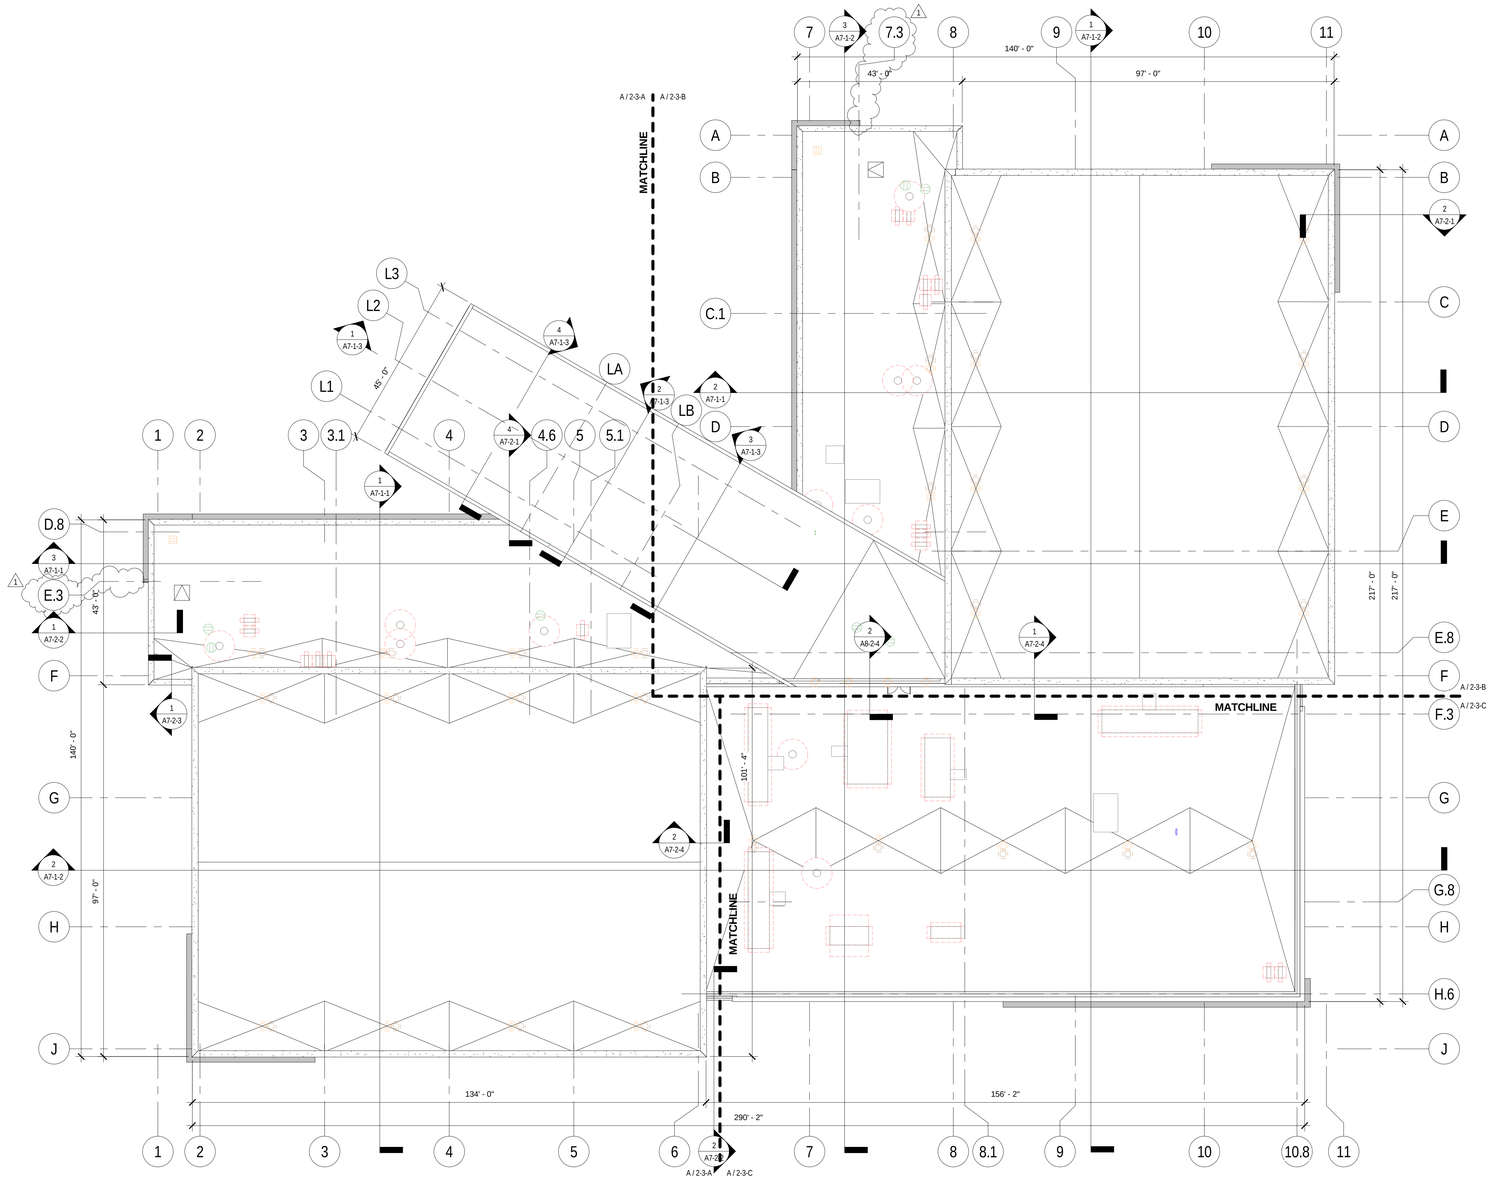

1 A1-3 ROOF REFERENCE PLAN
1/16" = 1'-0"

PROJECT NORTH

RECORD

POPULOUS

POPULOUS
Architecture, Planning,
Interiors, Programming
300 Wyandotte, Suite 200
Kansas City, Missouri 64105
816/ 221-1500

ASSOCIATE ARCHITECT
MAHG Architecture
6400 Riley Park Drive
Fort Smith, Arkansas 72916
479/782-1051

STRUCTURAL ENGINEER
Walter P Moore
920 Main Street, Tenth Floor
Kansas City, Missouri 64105
816/701-2100

MECHANICAL, ELECTRICAL, PLUMBING, & FIRE PROTECTION ENGINEER
Henderson Engineering
8345 Lenexa Drive, Suite 300
Lenexa, Kansas 66214
913/742-5000

CIVIL ENGINEER & LANDSCAPE ARCHITECT
Development Consultants, Inc.
2200 North Rodney Parham Road, Suite 220
Little Rock, Arkansas 72212
501/221-7880

ACOUSTICAL & AUDIO VIDEO DESIGNER
Wrightson, Johnson, Haddon & Williams, Inc.
4801 Spring Valley Road, Suite 113
Dallas, Texas 75244
972/934-3700

MAHG ARCHITECTURE, INC.
REGISTERED ARCHITECT
NO. C-93
ARKANSAS
10.7.2013

© 2013 MAHG ARCHITECTURE INC.


UNIVERSITY OF ARKANSAS BASKETBALL PRACTICE FACILITY

FAYETTEVILLE, ARKANSAS

CONSTRUCTION DOCUMENTS


REVISIONS

NO.	DATE	DESCRIPTION
1	10-07-13	Addendum #1

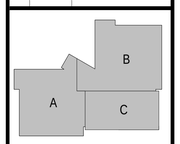



PROJECT NO.: 12-16
ISSUED BY: mahgarchitecture
ISSUED DATE: 07/29/13
SHEET TITLE: Roof Reference Plan
DISCIPLINE - CATEGORY - SUB CATEGORY - SHEET: A1-3

Copyright 2013 © POPULOUS

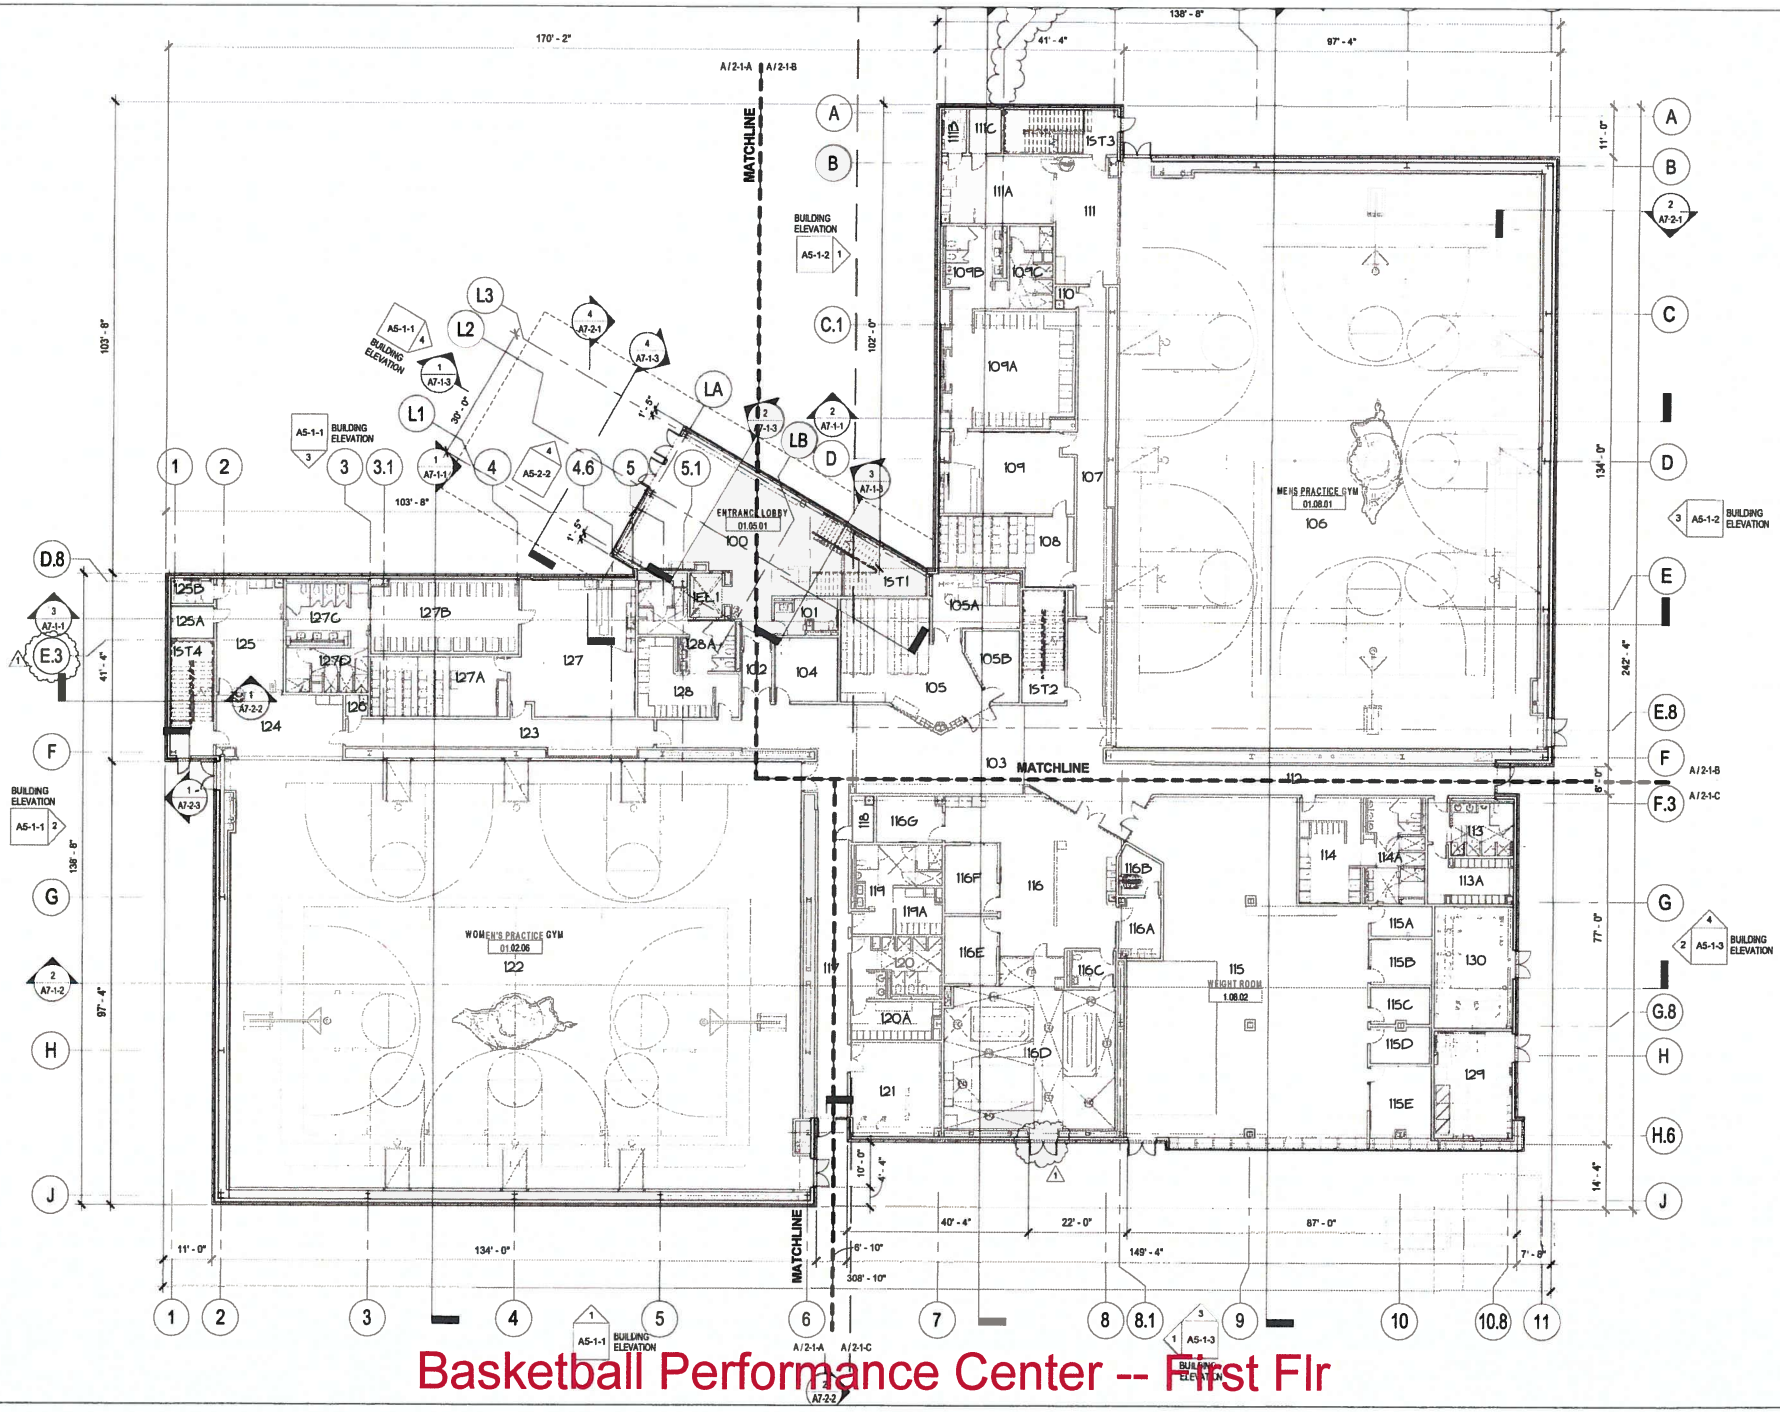

Basketball Performance Center -- First Flr

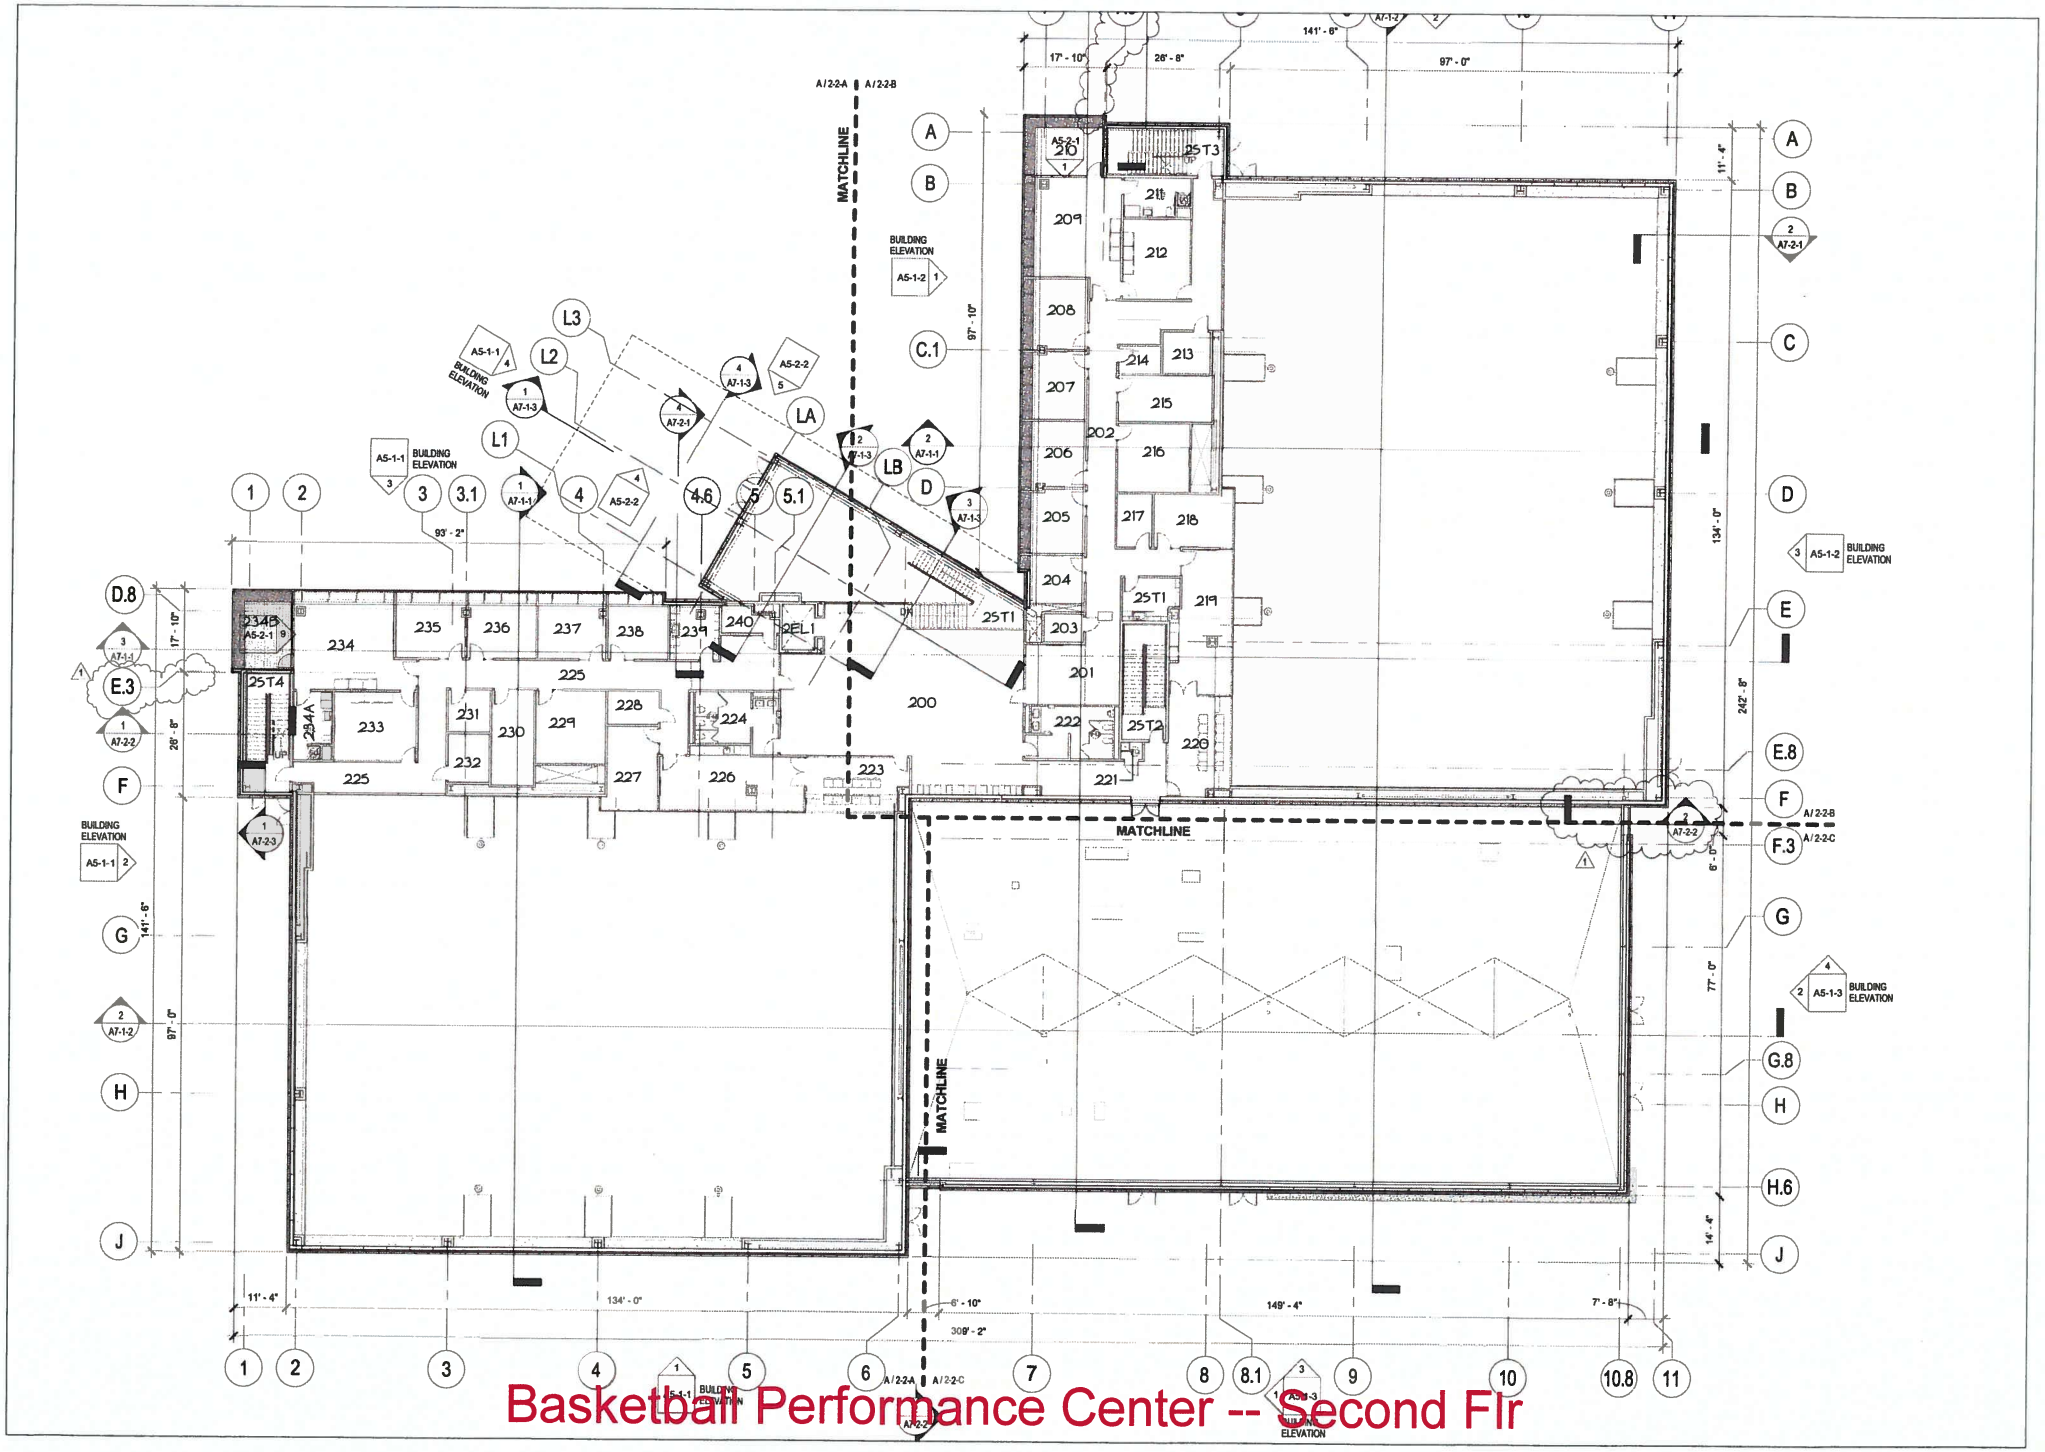
MATCHLINE
MATCHLINE
MATCHLINE
BUILDING ELEVATION
A5-1-1
A5-1-2
A5-1-3
A5-2-1
A5-2-2
A7-1-1
A7-1-2
A7-1-3
A7-2-1
A7-2-2
A7-2-3
A/2-2-A
A/2-2-B
A/2-2-C
200
201
202
203
204
205
206
207
208
209
210
211
212
213
214
215
216
217
218
219
220
221
222
223
224
225
226
227
228
229
230
231
232
233
234
234A
234B
235
236
237
238
239
240
25T1
25T2
25T3
25T4
2EL1
L1
L2
L3
LA
LB
97' - 0"
134' - 0"
93' - 2"
149' - 4"
309' - 2"
Basketball Performance Center -- Second Flr

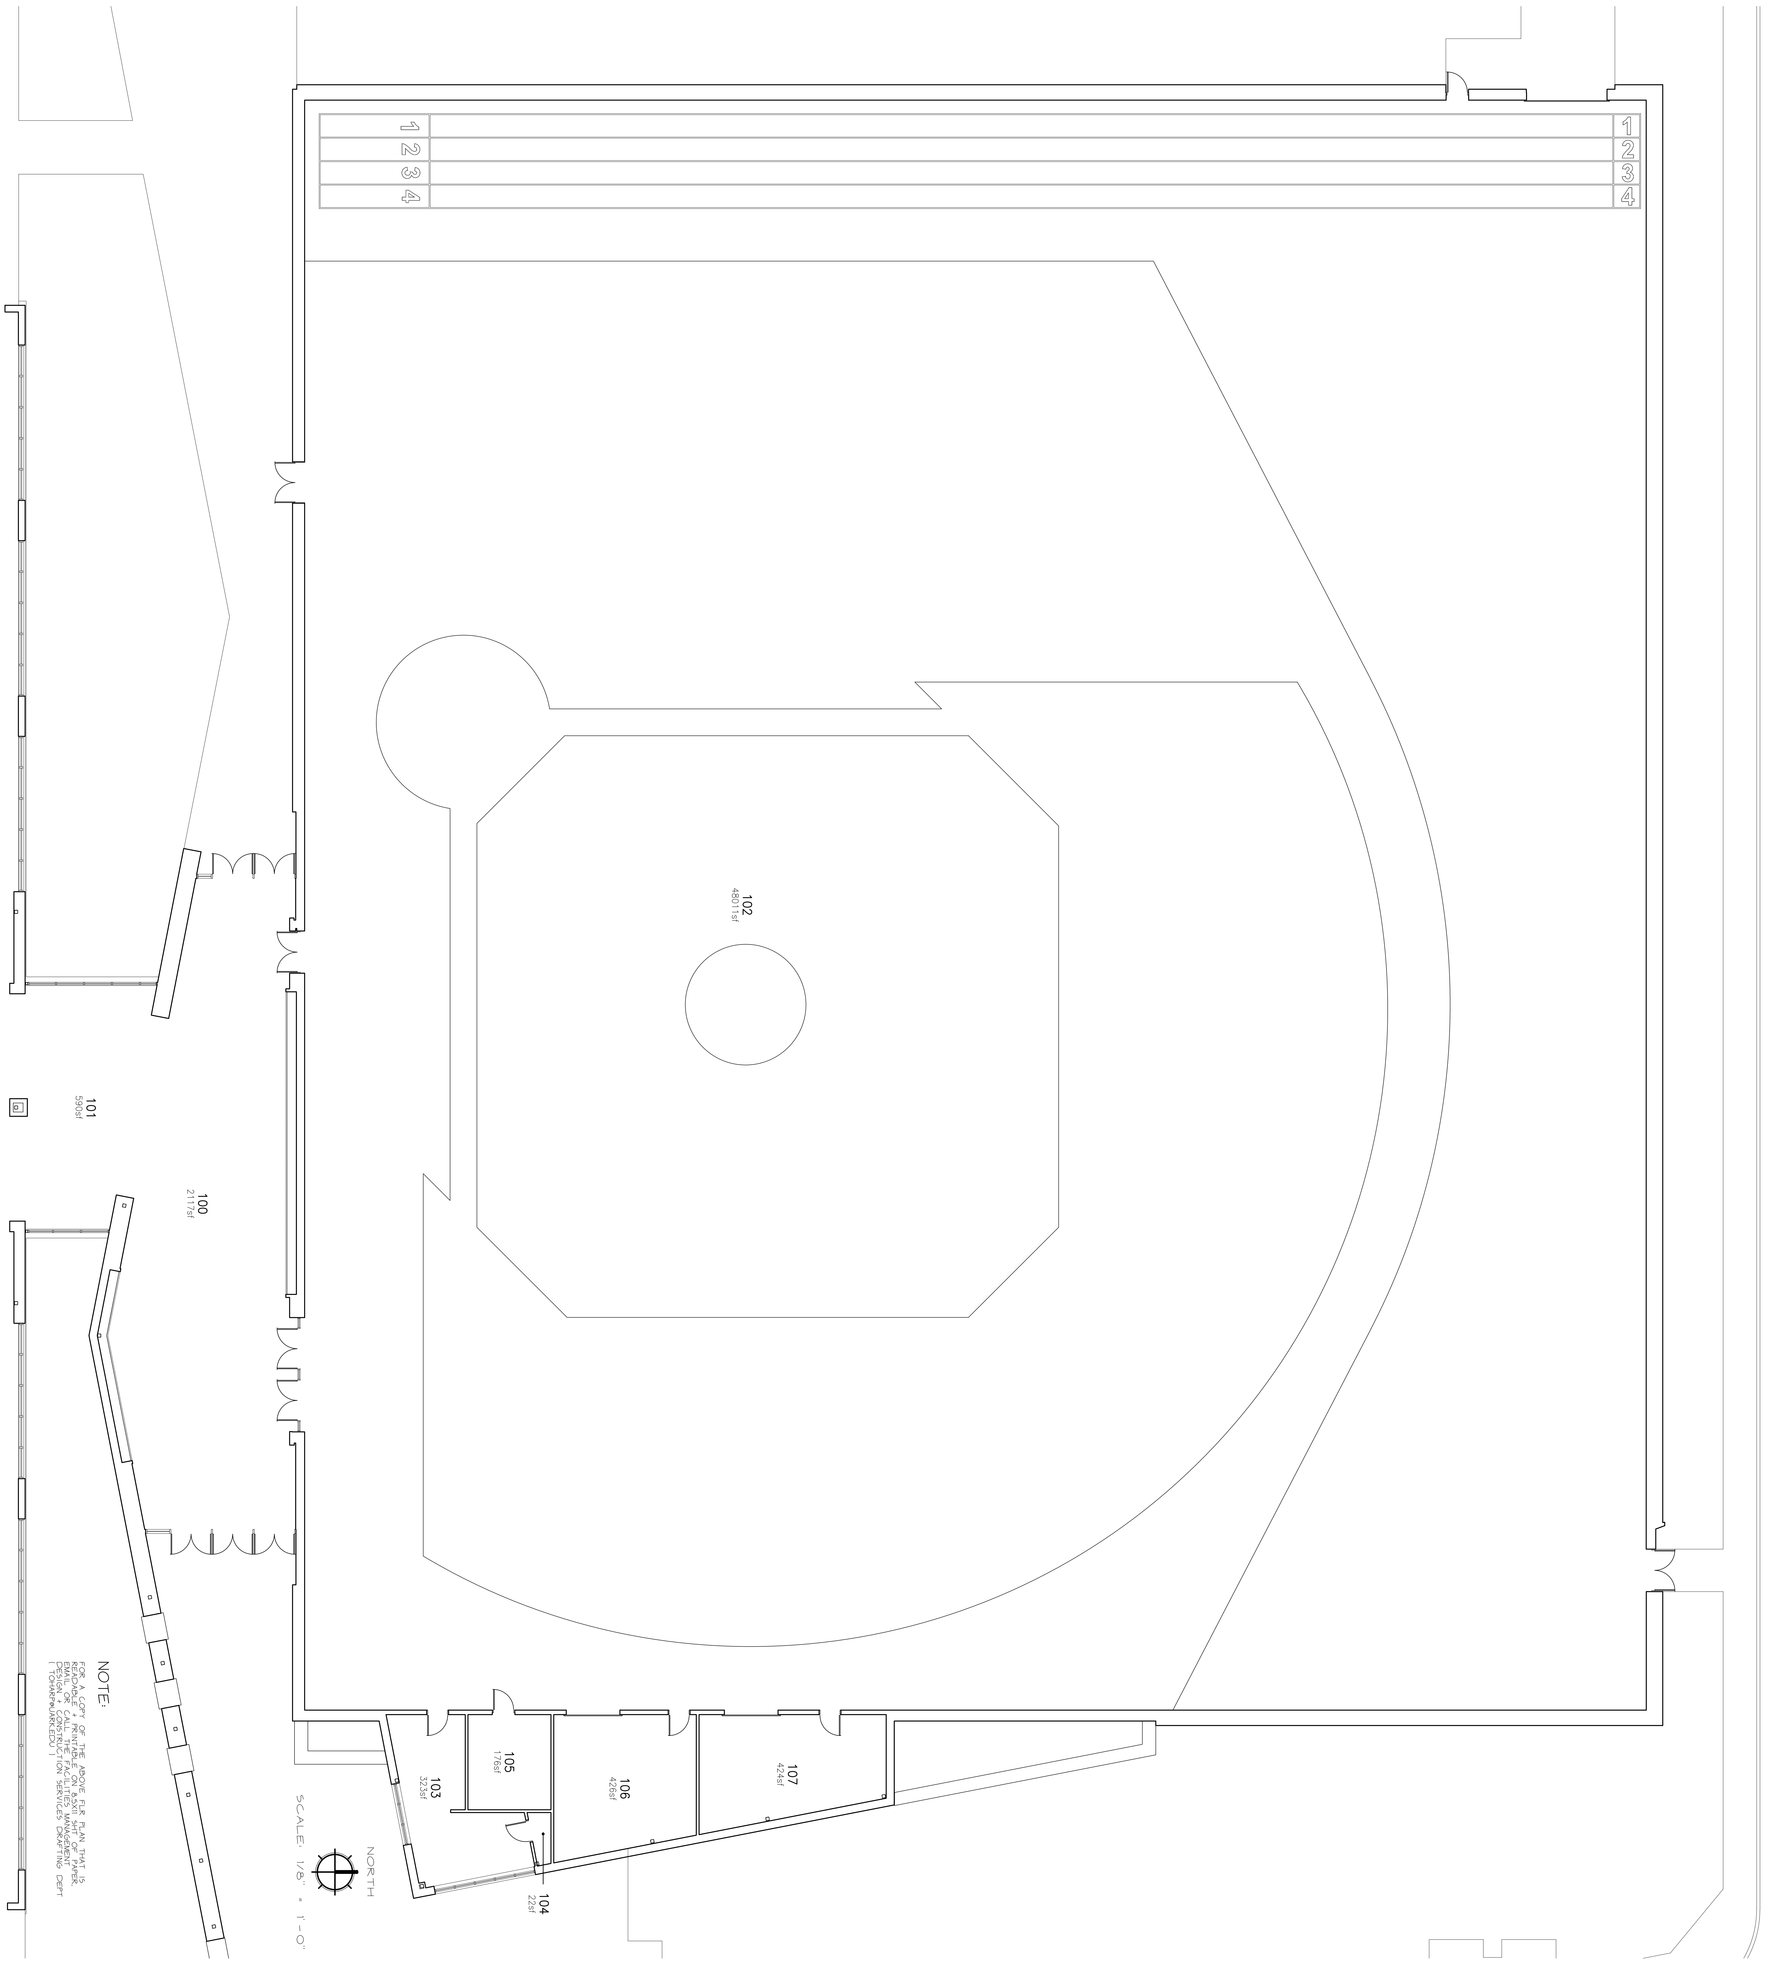

SPACE MASTER DWG'S -- FLR PLAN

BASEBALL + TRACK TRAINING CENTER

" FOWLER FAMILY BASEBALL + TRACK TRAINING CENTER "

UNIVERSITY OF ARKANSAS
FACILITIES MANAGEMENT
DESIGN & CONSTRUCTION SERVICES


SP1

F0448.-4
PRJ. NO.

T.R.H.C.A.D. 10/08/2014
DRAWN BY: DATE

REVISIONS
NO. DESCRIPTION

LAST UPDATE -- 10/08/2014 -- TRH

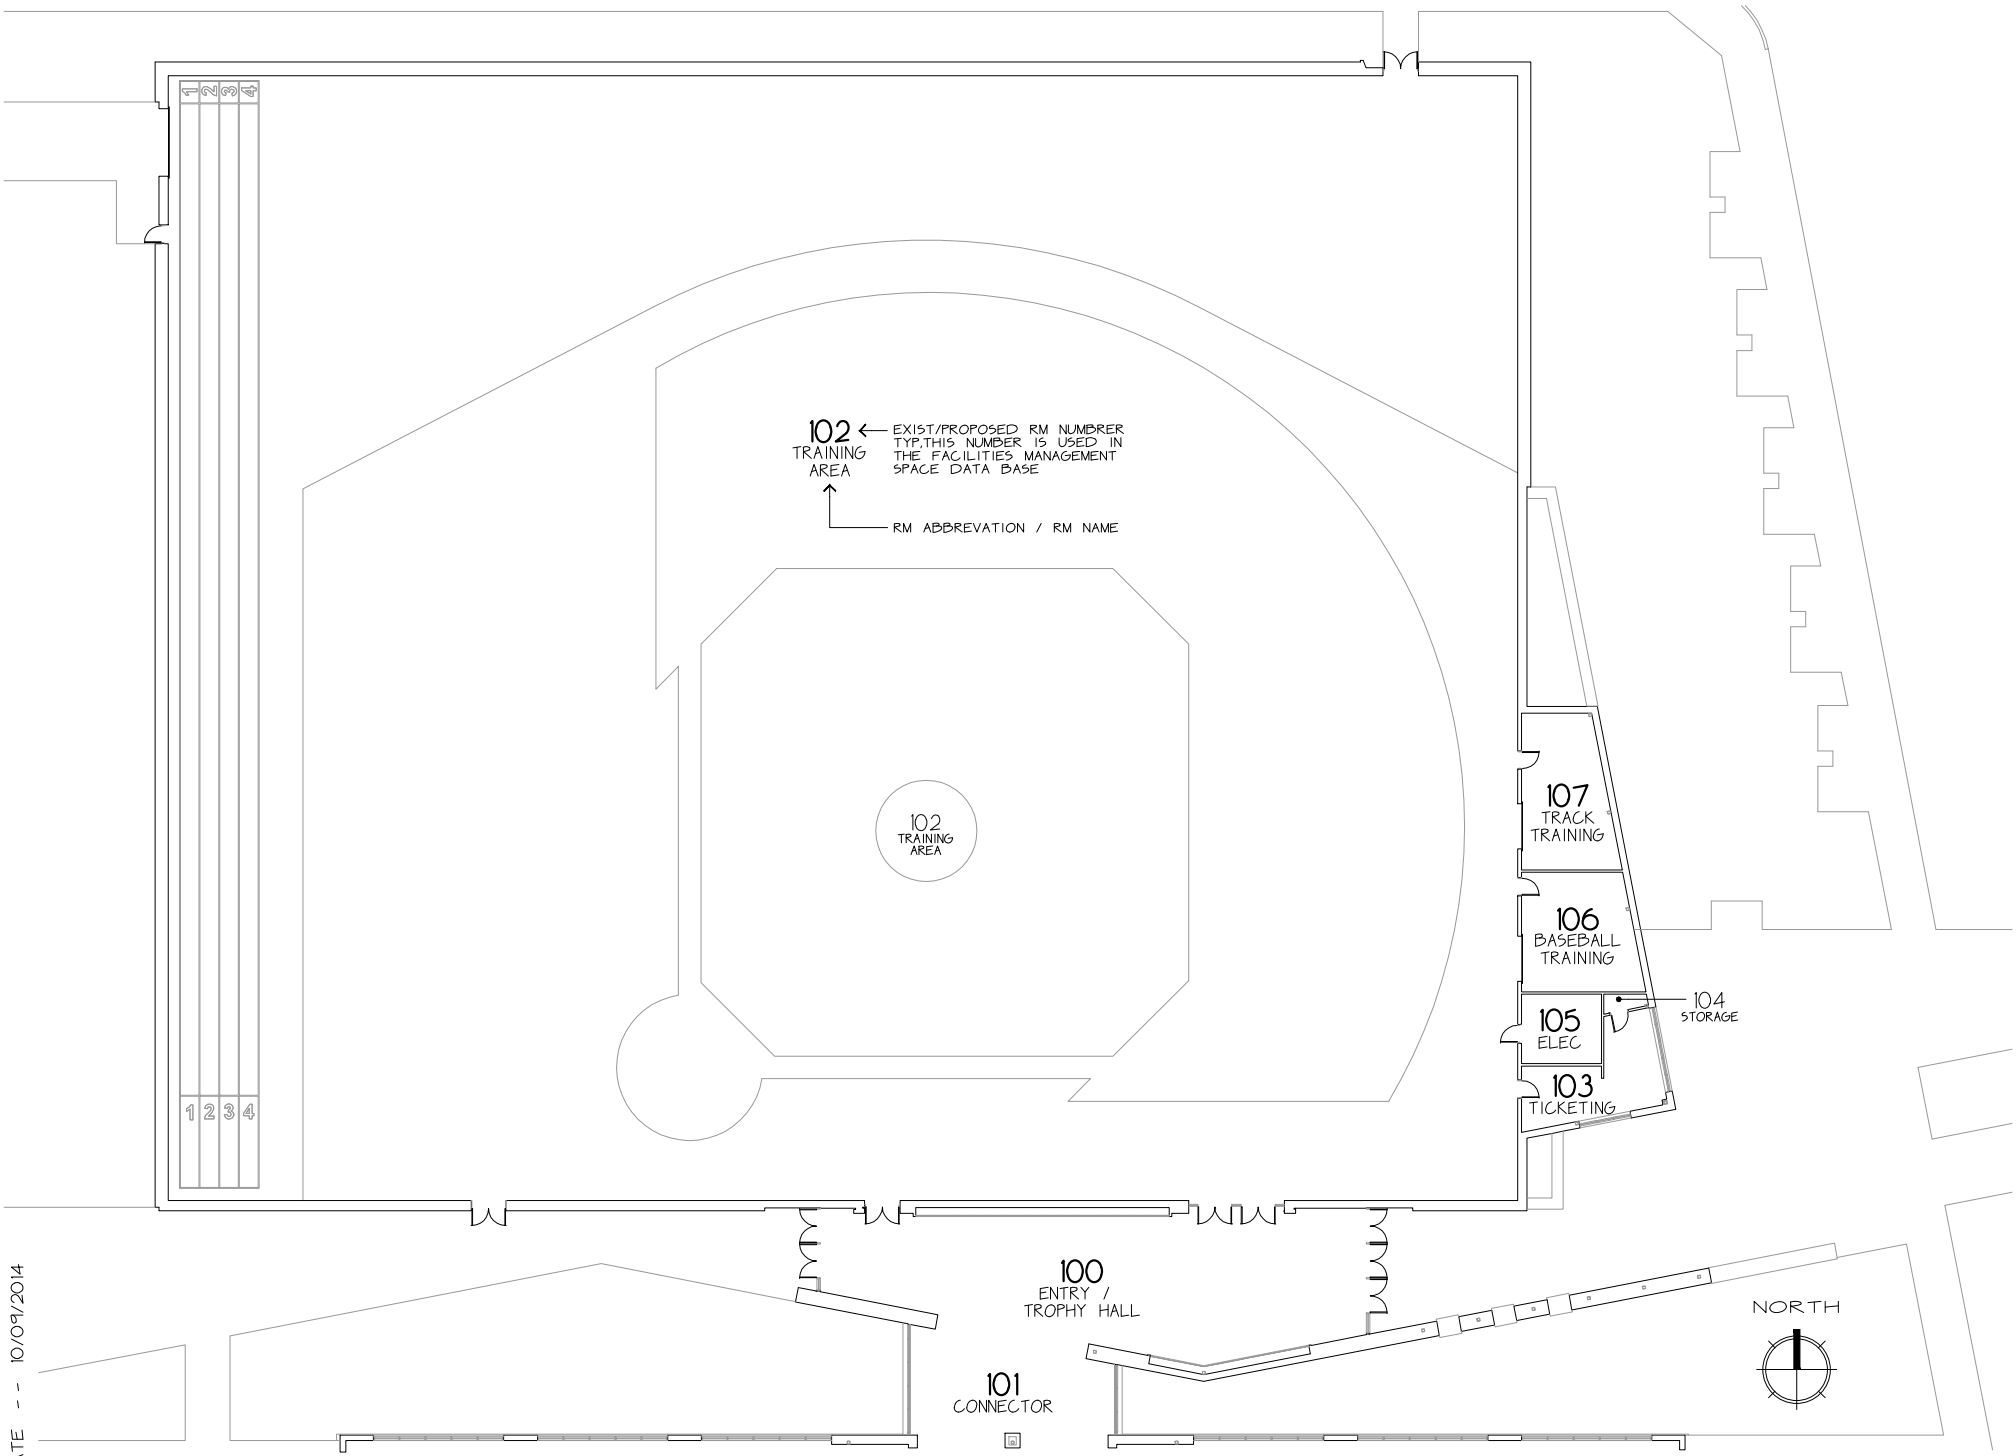

DWG LOCATION -- *:\ACADDWGS\FO448 BASEBALL + TRACK TRAINING CENTER\CURRENT FLR PLANS\FO448-SMPLNS.DWG

LAST UPDATE -- 10/09/2014

BASEBALL + TRACK TRAINING CENTER

" FOWLER FAMILY BASEBALL + TRACK TRAINING CENTER "



FIRST FLOOR PLAN

SCALE: 3/32" = 1'-0"

NOTE:

FOR FLR PLAN THAT IS READABLE + PRINTABLE ON 8.5X11IN SHT OF PAPER, CLICK ON THE PDF BOOKMARK + CLICK ON F0449-SMPLN51 1ST FLR 109-29-2017

LAST UPDATE: 09/29/2017 -- T.R.H

REVISIONS

NO.	DATE

F0449-3

T.R.H.CAD 08/23/2017

PLANNING & DESIGN APPROVAL

FACILITIES MANAGEMENT APPROVAL

DEPARTMENTAL APPROVAL

MASTER SPACE PLAN DWG'S -- FLR PLAN

JONES STUDENT-ATHLETE CENTER

JERRY + GENE JONES FAMILY STUDENT-ATHLETE SUCCESS CENTER / ATHLETE ACADEMIC + DINING FACILITY

UNIVERSITY OF ARKANSAS
FACILITIES MANAGEMENT
PLANNING & DESIGN

SP1

•\ACADDWGS\F0449 JONES STUDENT-ATHLETE CENTER\SPACE DWGS\SPF0449-FIDWG



NOTE:

FOR FLR PLAN THAT IS READABLE + PRINTABLE ON 8.5X11IN SHT OF PAPER, CLICK ON THE PDF BOOKMARK + CLICK ON F0449-SMPLN1 2ND FLR 09-29-2017

SECOND FLOOR PLAN

SCALE: 3/32" = 1'-0"

LAST UPDATE: 09/29/2017 -- T.R.H

SP2

REVISIONS

NO.	DATE

F0449-3

T.R.H.CAD 08/XX/2017

PLANNING & DESIGN APPROVAL

FACILITIES MANAGEMENT APPROVAL

DEPARTMENTAL APPROVAL


MASTER SPACE DWG'S -- FLR PLAN

JONES STUDENT-ATHLETE CENTER

JERRY + GENE JONES FAMILY STUDENT-ATHLETE SUCCESS CENTER / ATHLETE ACADEMIC + DINING FACILITY

UNIVERSITY OF ARKANSAS
FACILITIES MANAGEMENT
PLANNING & DESIGN

N:\ACADDWGS\F0449 JONES STUDENT-ATHLETE CENTER\SPACE DWGS\SPF0449-F2.DWG

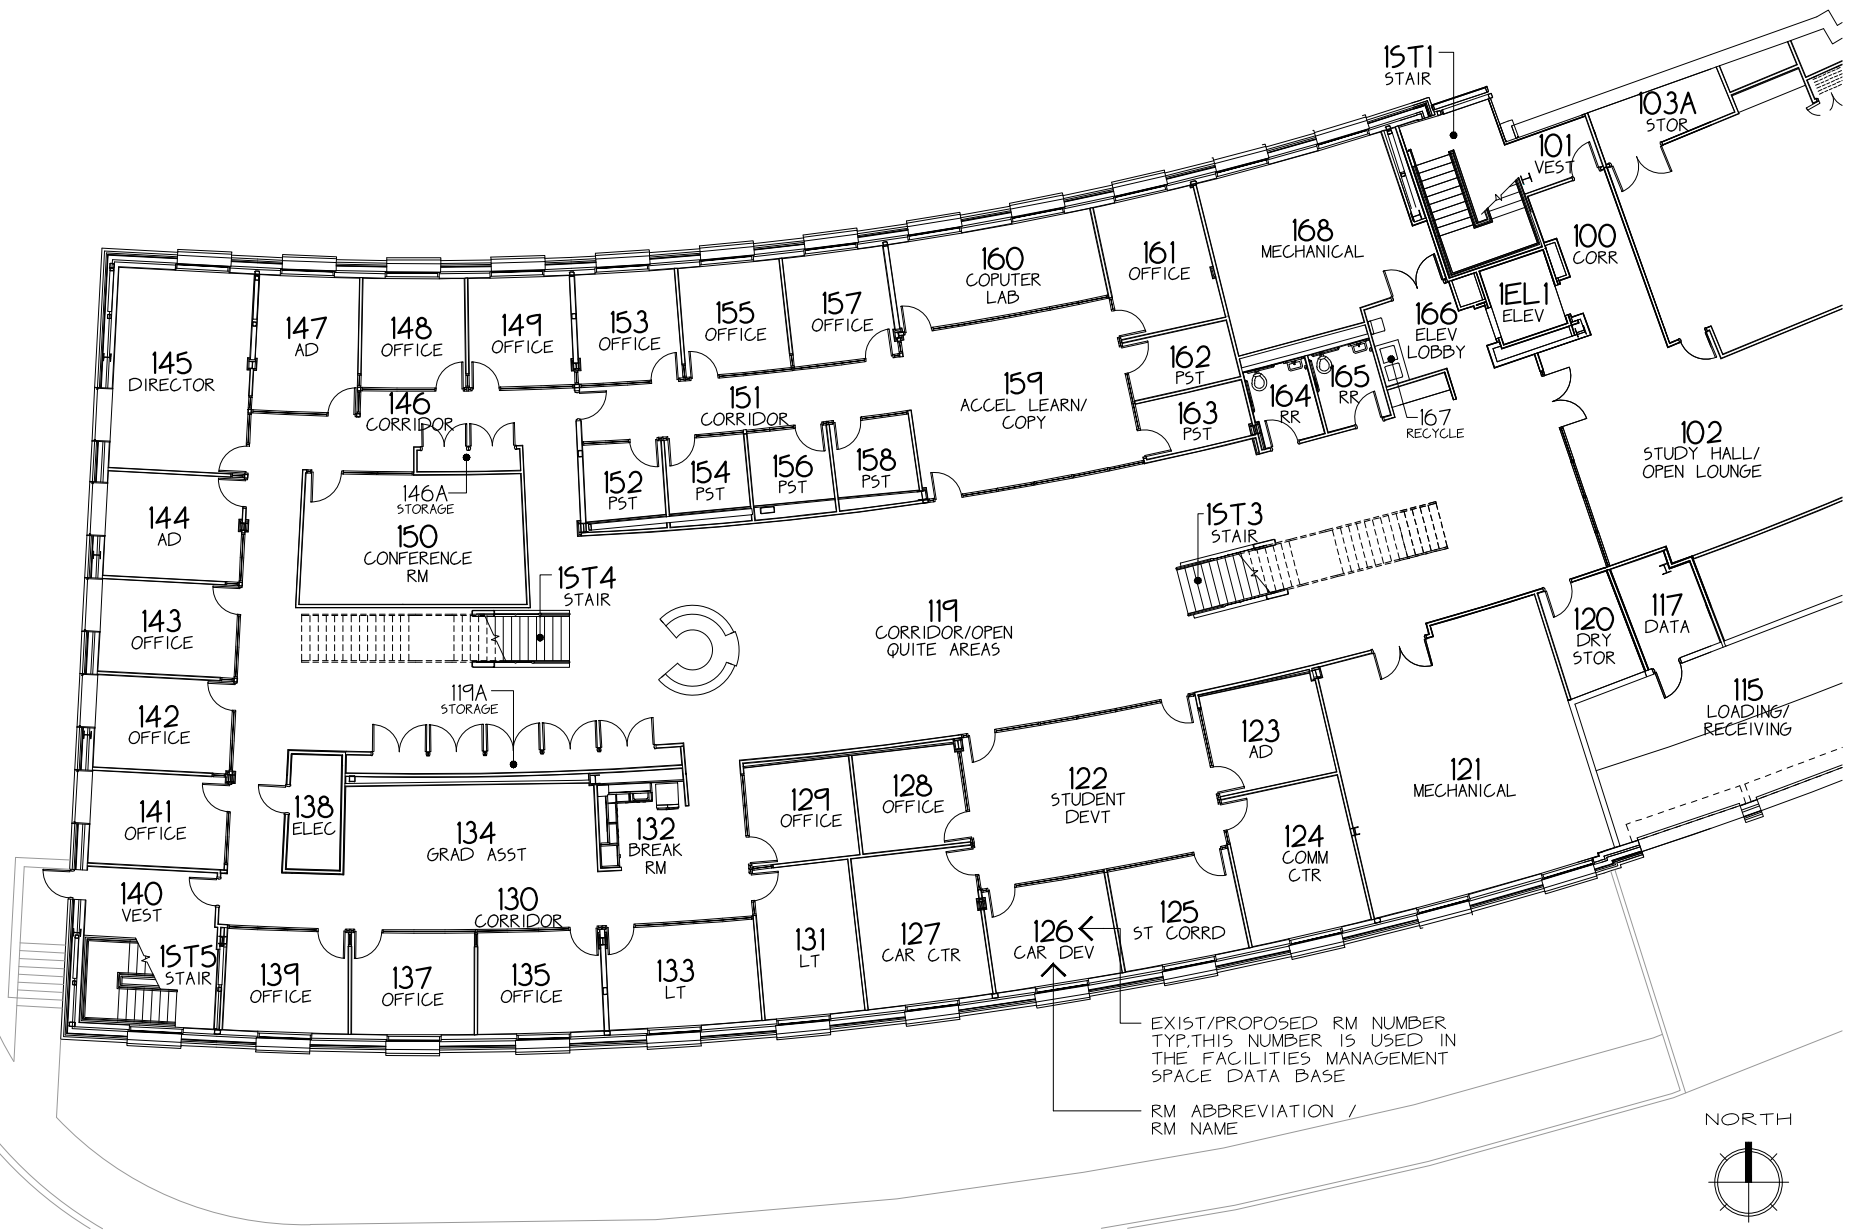


JONES STUDENT-ATHLETE CENTER

" JERRY + GENE JONES FAMILY STUDENT-ATHLETE SUCCESS CENTER / ATHLETE ACADEMIC + DINING FACILITY "

FIRST FLR

DWG LOCATION -- N:\ACADDWGS\F0449 JONES STUDENT-ATHLETE CENTER\CURRENT FLR PLANS\F0449-SMPLNS.DWG
LAST UPDATE -- 09/29/2017

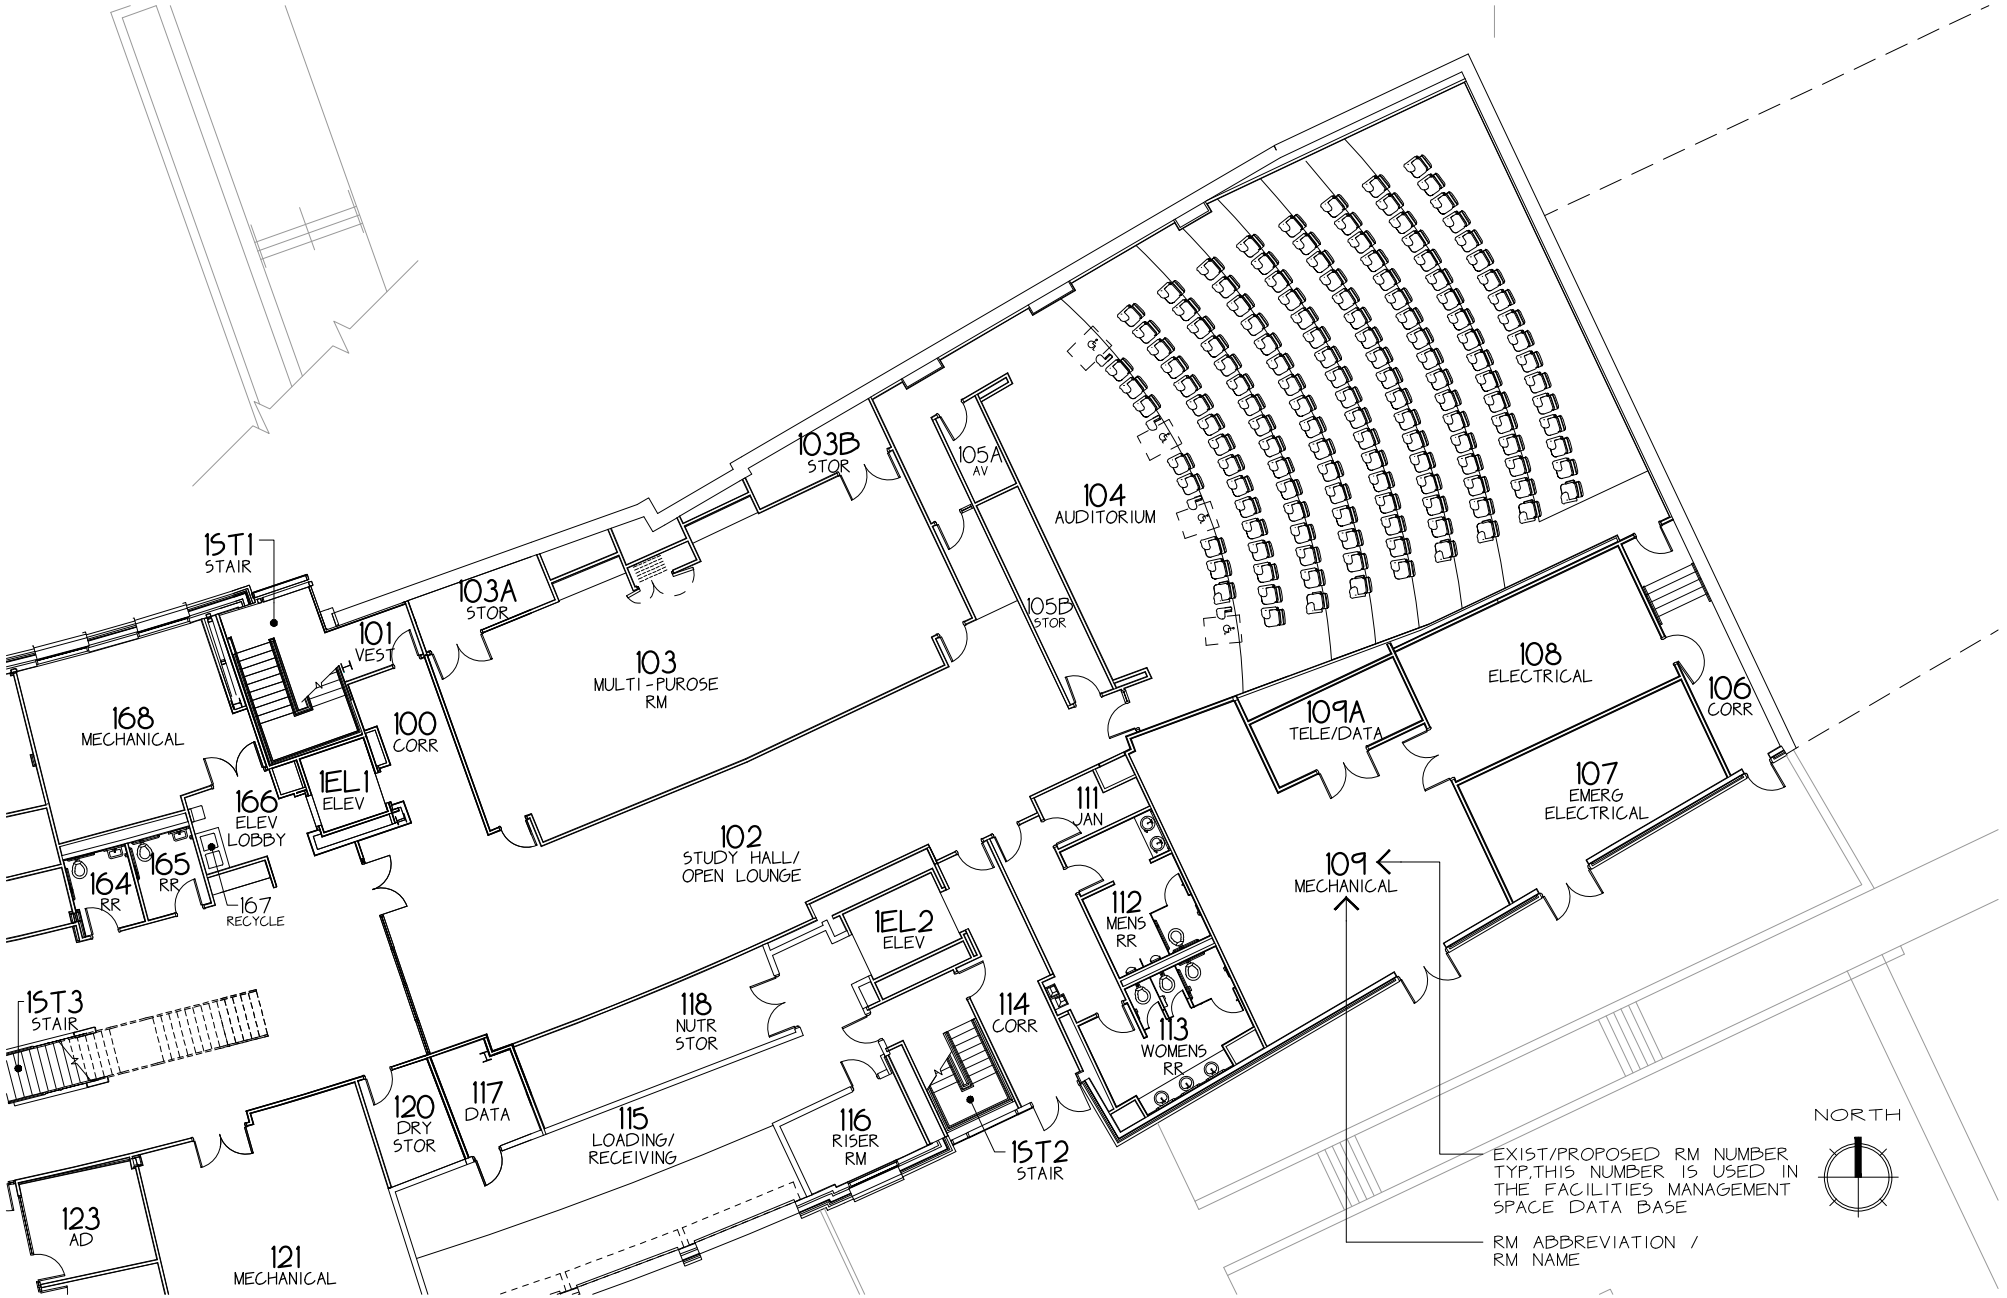


JONES STUDENT-ATHLETE CENTER

" JERRY + GENE JONES FAMILY STUDENT-ATHLETE SUCCESS CENTER /
ATHLETE ACADEMIC + DINING FACILITY "

FIRST FLR

DWG LOCATION -- N:\ACADDWGS\F0449 JONES STUDENT-ATHLETE CENTER\CURRENT FLR PLANS\F0449-SMPLNS.DWG
LAST UPDATE -- 09/28/2017

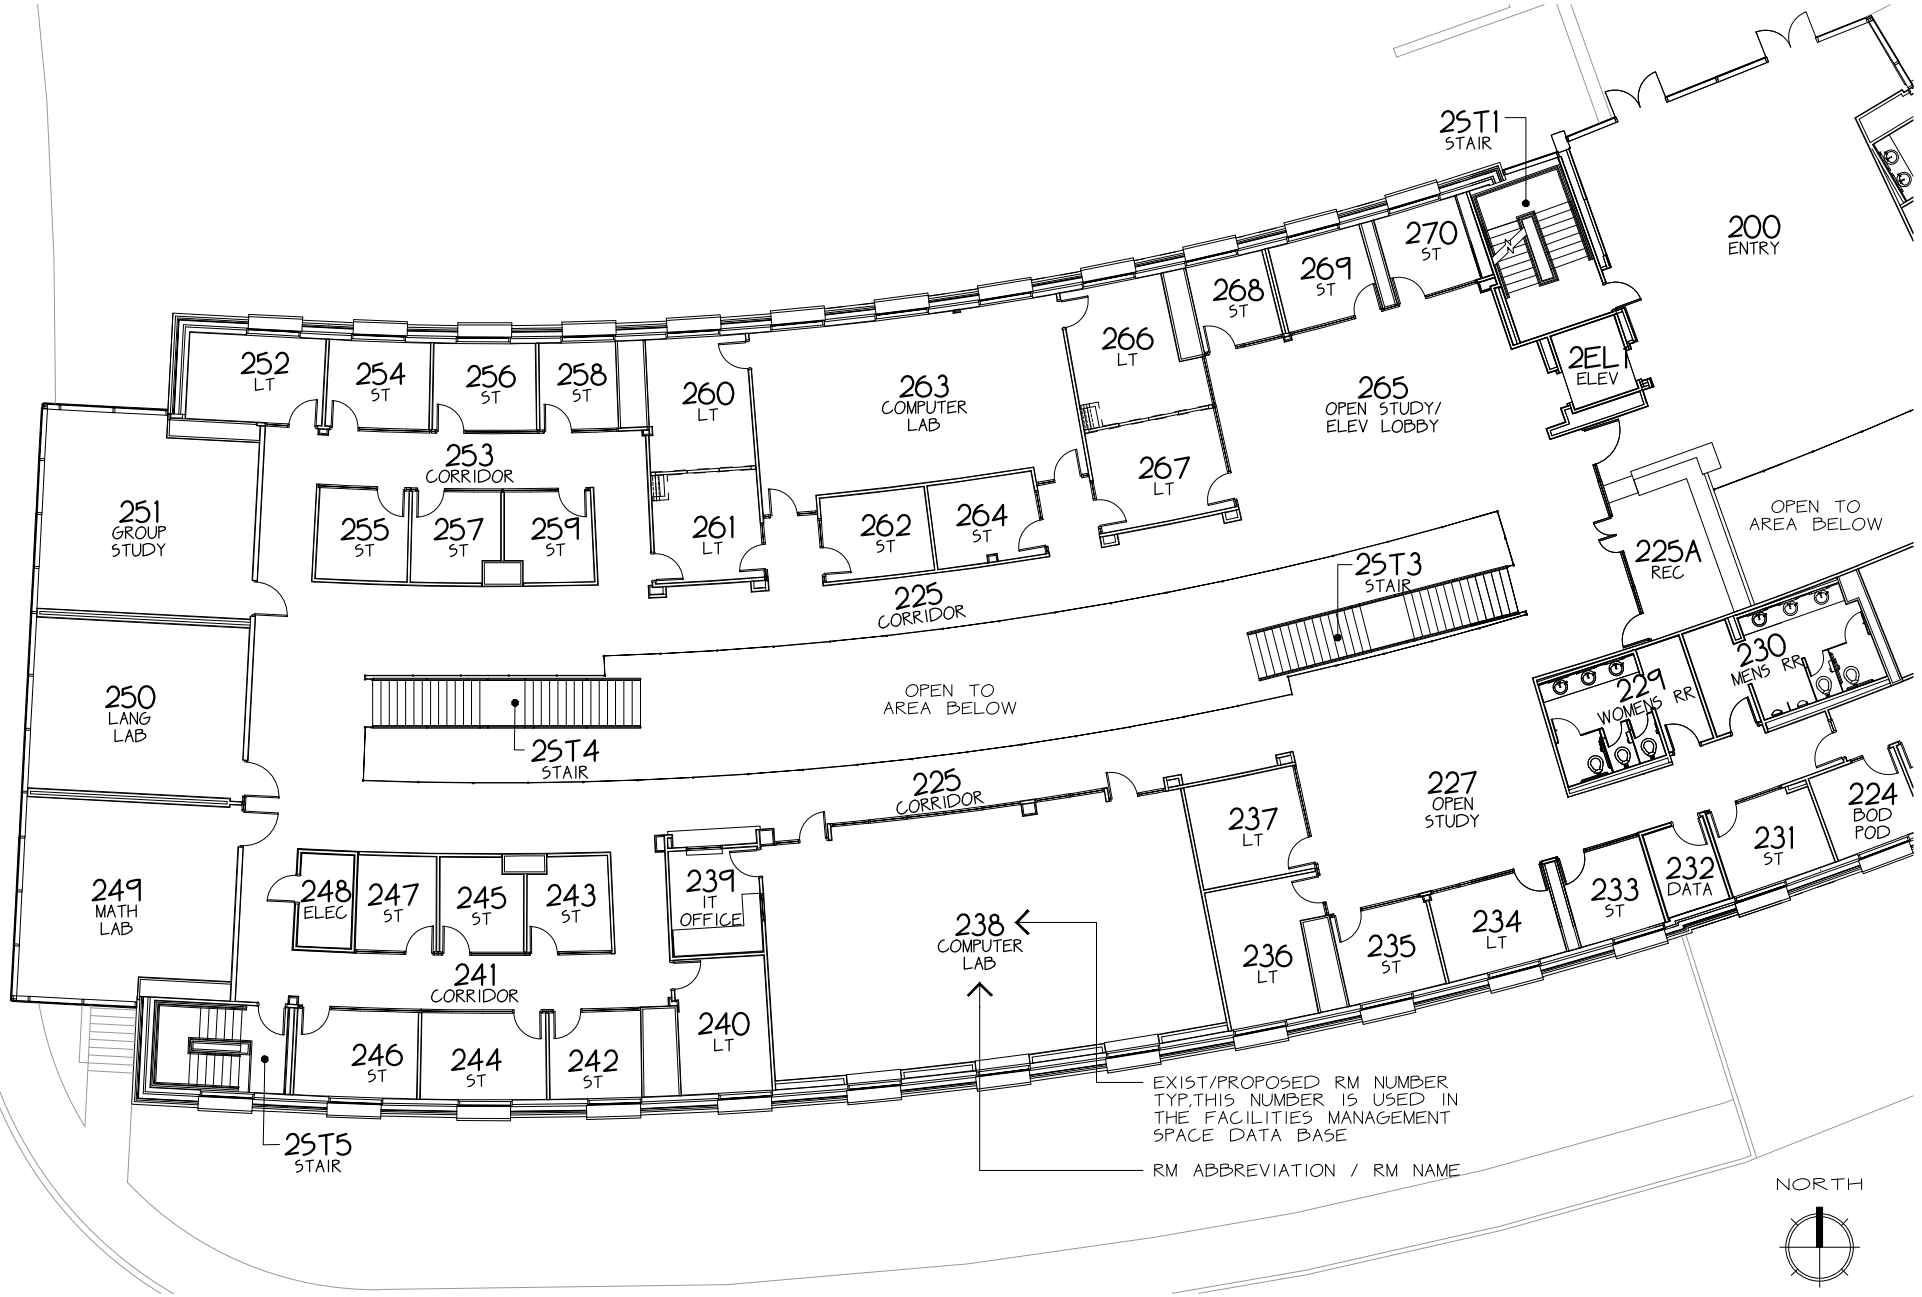


JONES STUDENT-ATHLETE CENTER

" JERRY + GENE JONES FAMILY STUDENT-ATHLETE SUCCESS CENTER /
ATHLETE ACADEMIC + DINING FACILITY "

SECOND FLR

DWG LOCATION -- N:\ACADDWGS\F0449 JONES STUDENT-ATHLETE CENTER\CURRENT FLR PLANS\F0449-SMPLNS.DWG
LAST UPDATE -- 09/29/2017

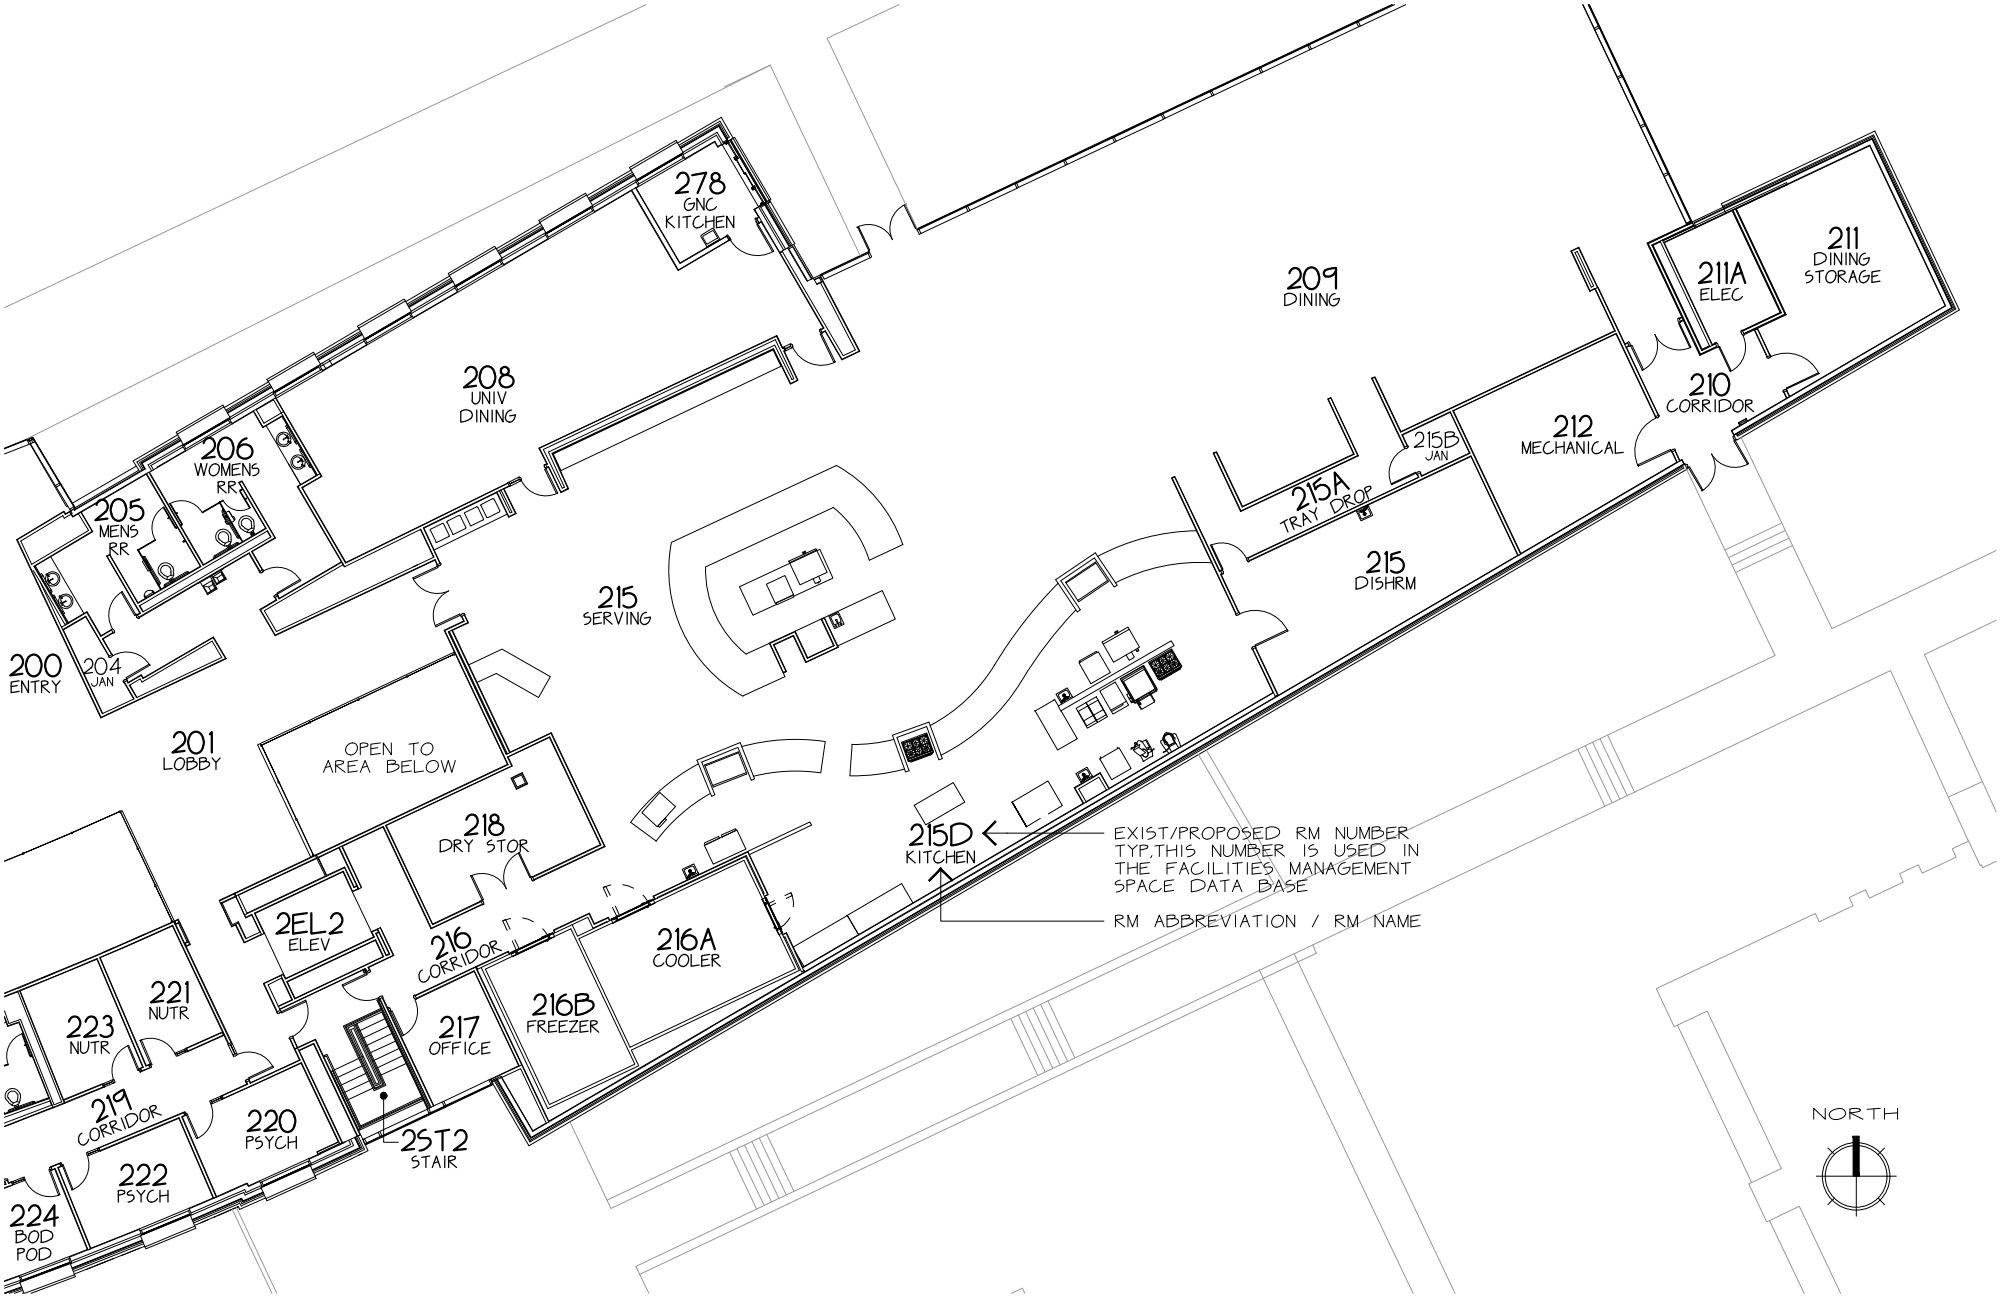


JONES STUDENT-ATHLETE CENTER

" JERRY + GENE JONES FAMILY STUDENT-ATHLETE SUCCESS CENTER /
ATHLETE ACADEMIC + DINING FACILITY "

SECOND FLR

DWG LOCATION -- N:\ACADDWGS\F0449 JONES STUDENT-ATHLETE CENTER\CURRENT FLR PLANS\F0449-SMPLNS.DWG
LAST UPDATE -- 09/29/2017

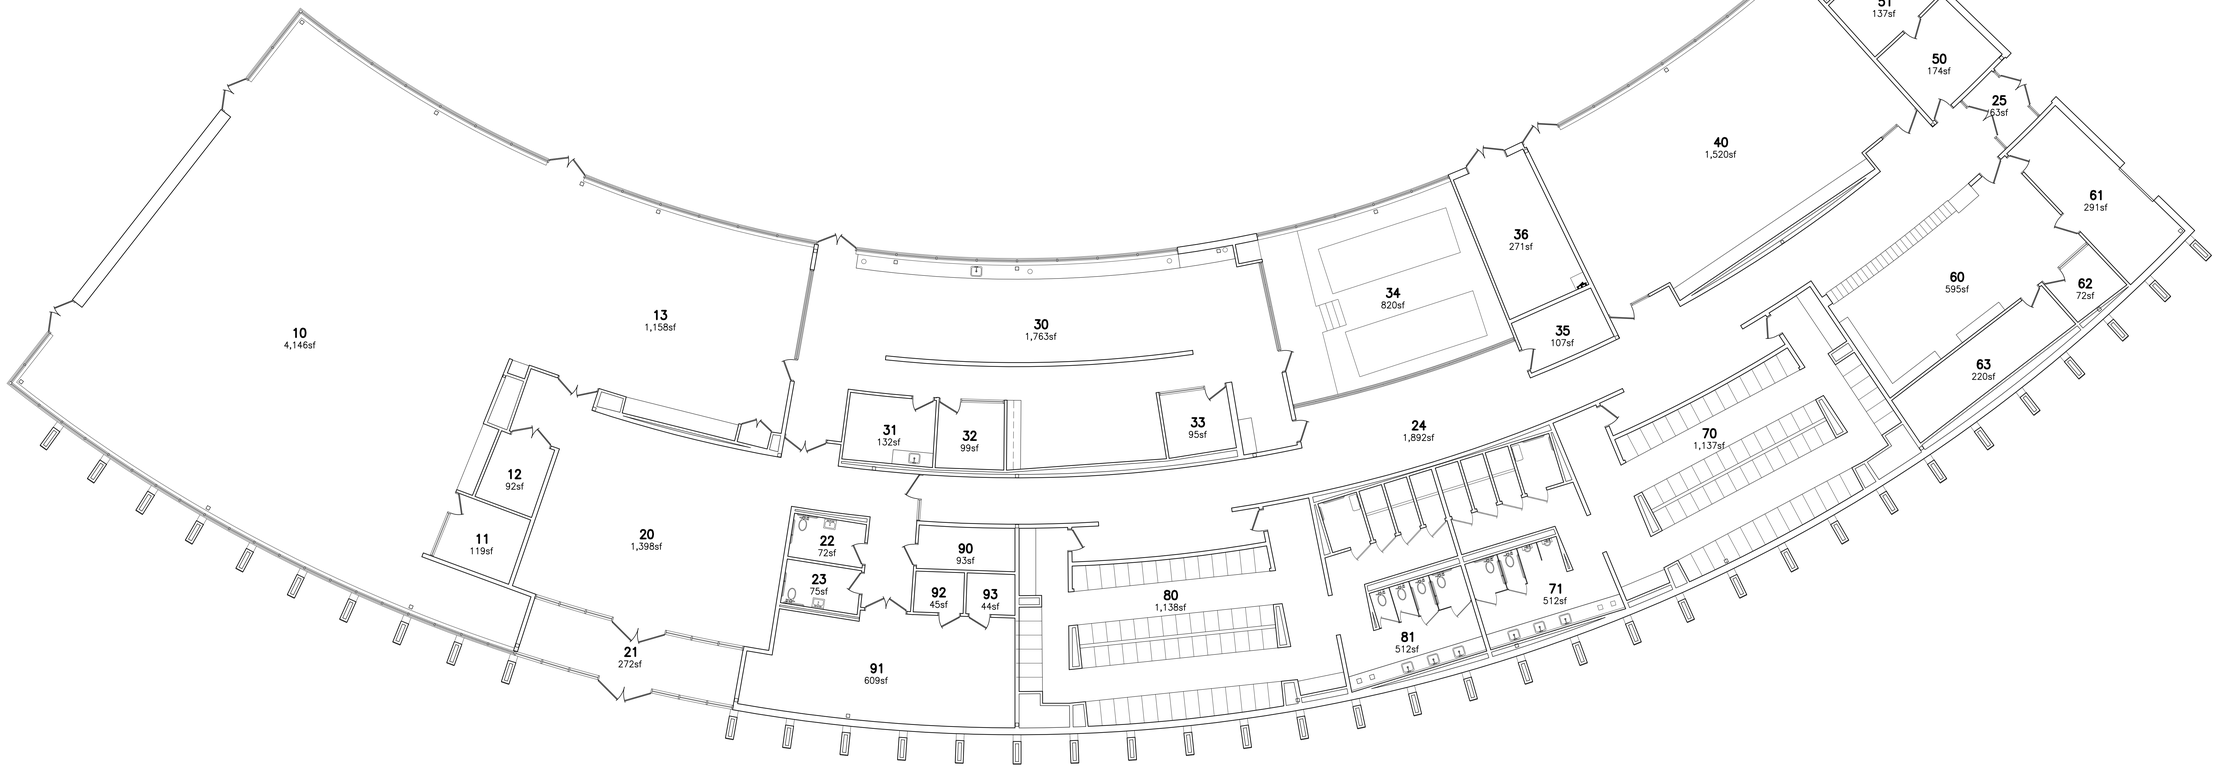

FLOOR PLAN

SCALE: 1/8" = 1'-0"

NOTE:

FOR FLR PLAN THAT IS READABLE + PRINTABLE ON 8.5X11IN SHT OF PAPER, CLICK ON THE PDF BOOKMARK + CLICK ON F0485-SMPLNS(REV 04-19-2023)

LAST UPDATE: 04/19/2023 -- T.R.H

\\ACADDWGS\F0485 FRANK OMARA TRACK + FIELD HIGH PERFORMANCE CENTER\SPACE DWGS\SPF0485-FLDWG

REVISIONS

NO.	DATE

F0485-4

T.R.H.CAD 04/03/2023

PLANNING & DESIGN APPROVAL DATE

FACILITIES MANAGEMENT APPROVAL DATE

DEPARTMENTAL APPROVAL DATE


MASTER SPACE DWG -- FLR PLAN

FRANK O'MARA TRACK + FIELD HIGH PERFORMANCE CENTER

" O'MARA TRACK + FIELD CENTER "

UNIVERSITY OF ARKANSAS
FACILITIES MANAGEMENT
PLANNING & DESIGN

SP1

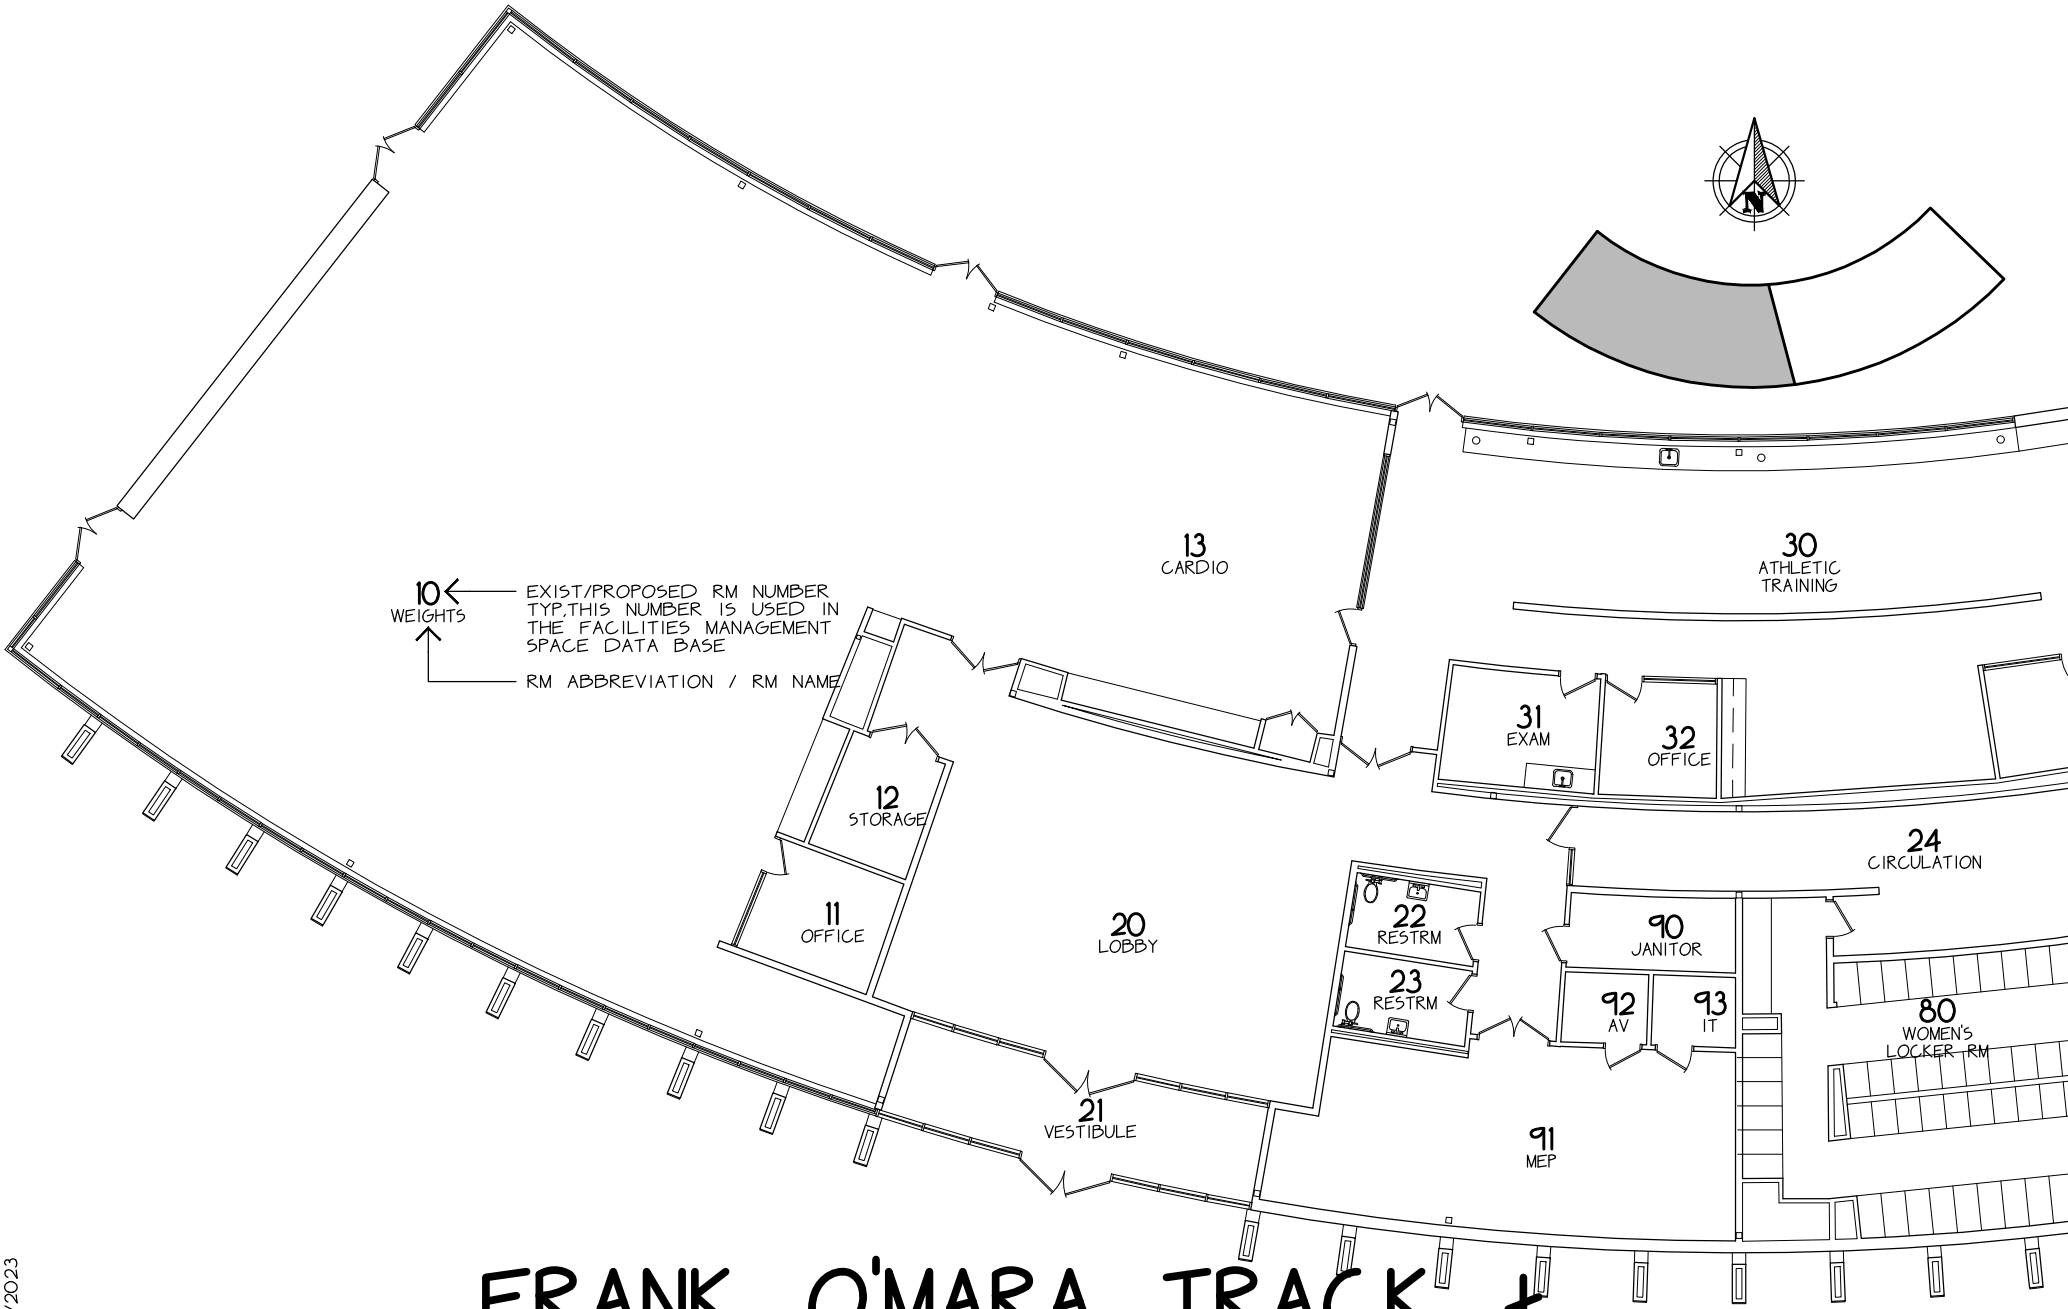

FRANK O'MARA TRACK + FIELD HIGH PERFORMANCE CENTER

" O'MARA TRACK + FIELD CENTER "


FLOOR PLAN

DWG LOCATION -- *:\ACADDWGS\F0485 FRANK O'MARA TRACK + HIGH PERFORMANCE CENTER\CURRENT FLR PLANS\F0485-SMPLNS.DWG
LAST UPDATE -- 04/19/2023


FRANK O'MARA TRACK + FIELD HIGH PERFORMANCE CENTER

" O'MARA TRACK + FIELD CENTER "

FLOOR PLAN

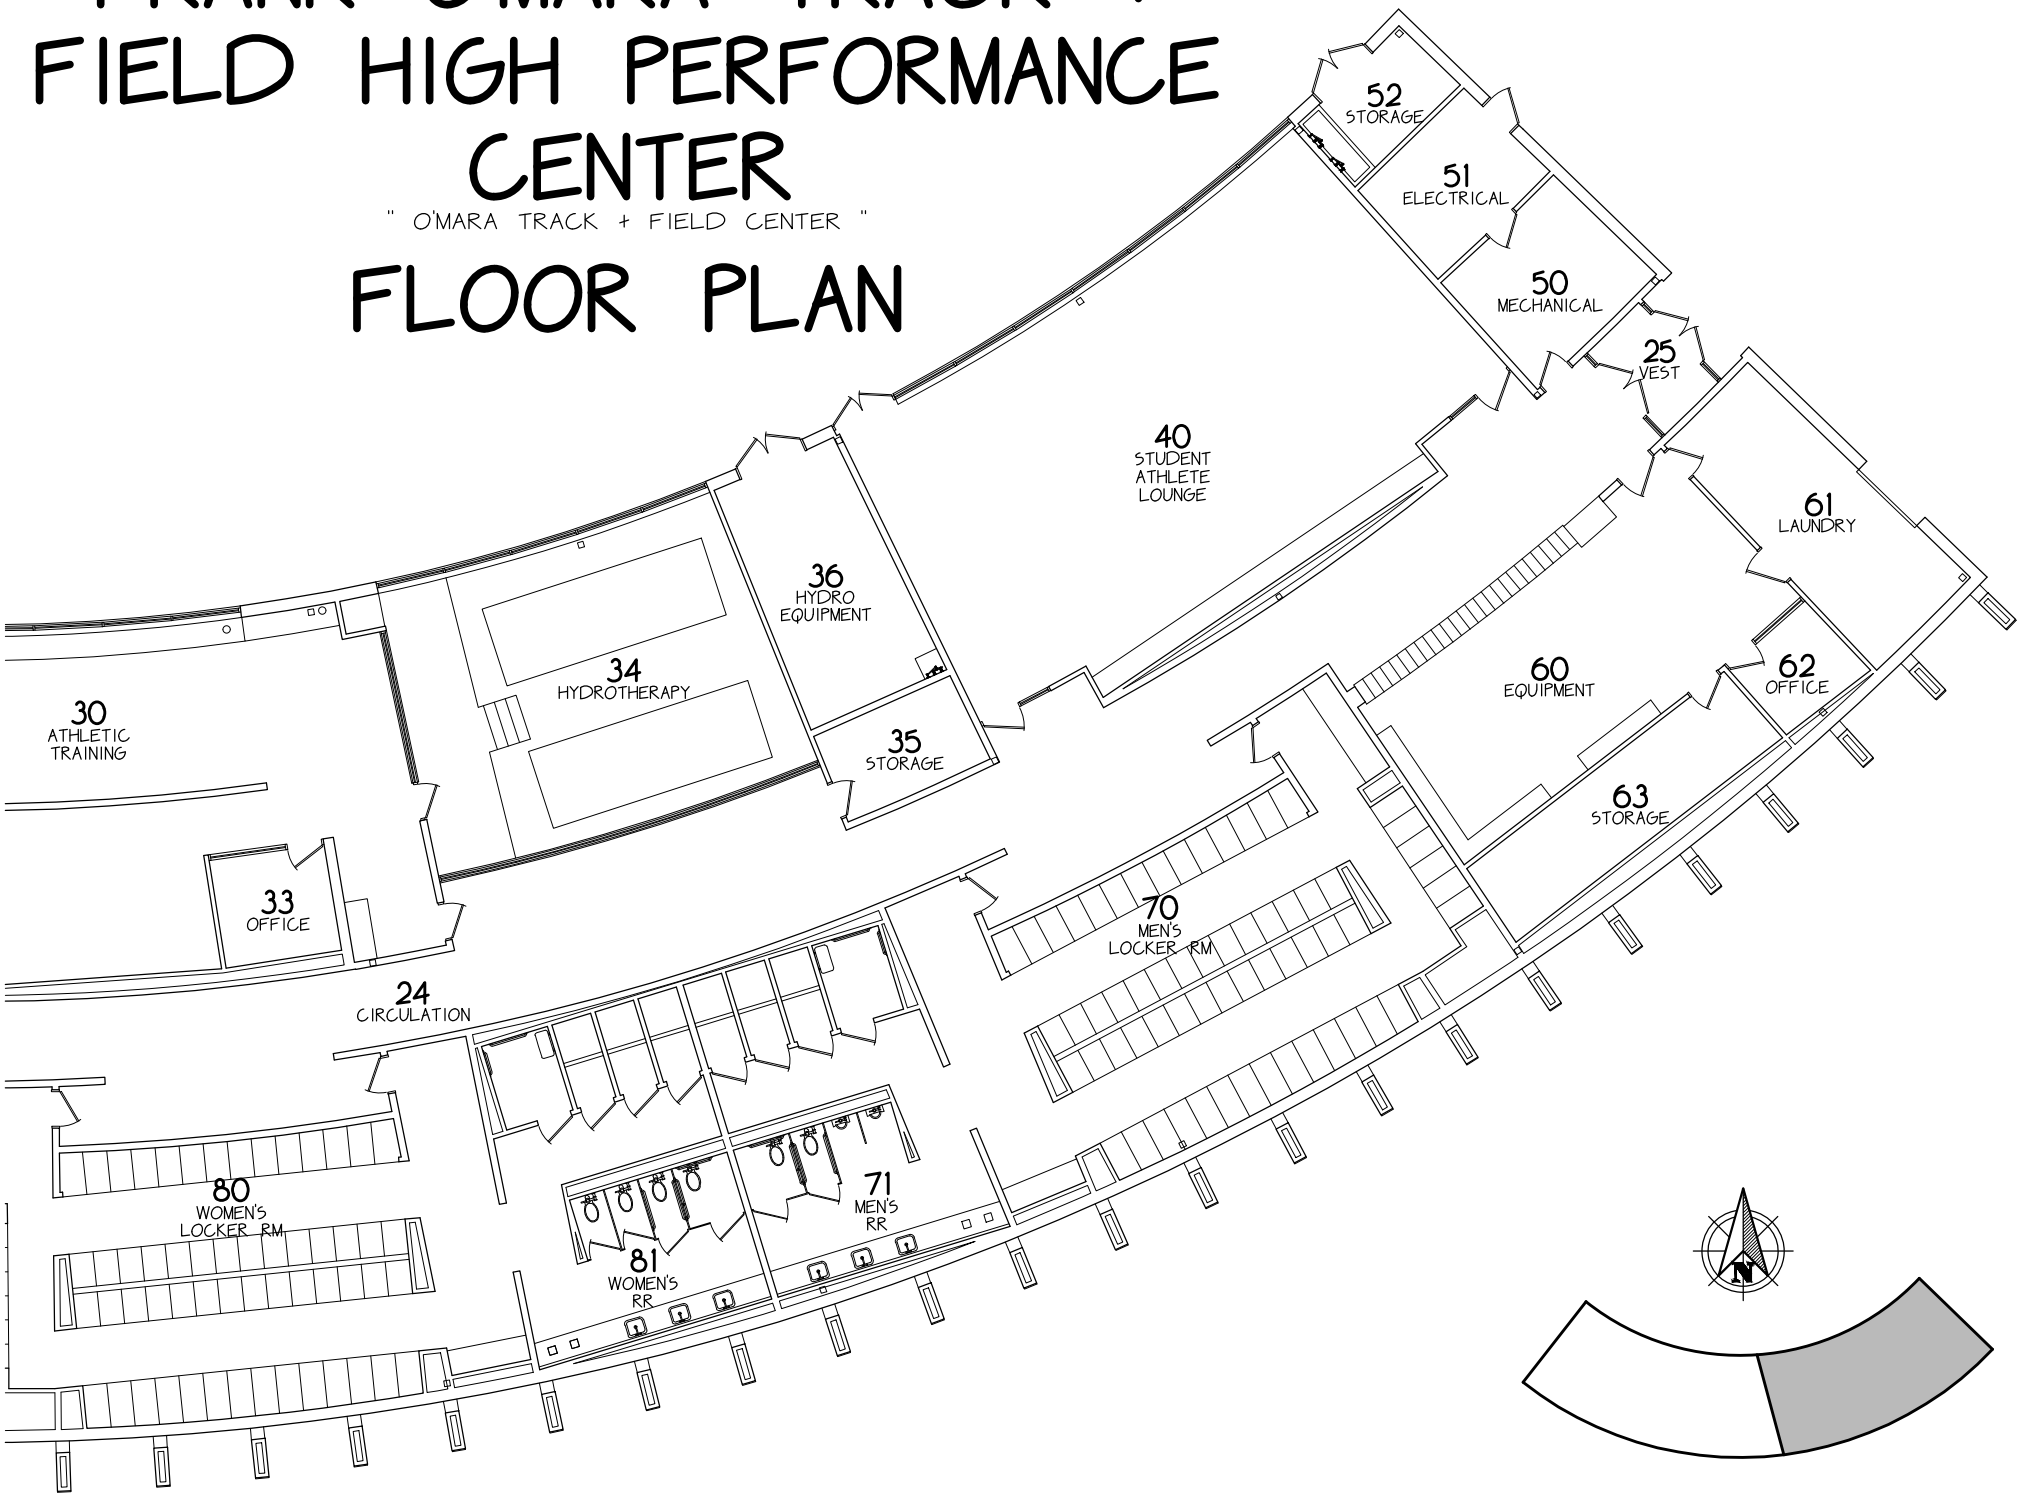

DWG LOCATION -- *:\ACADDWGS\FO485 FRANK O'MARA TRACK + HIGH PERFORMANCE CENTER\CURRENT FLR PLANS\FO485-SMPLNS.DWG
LAST UPDATE -- 04/19/2023

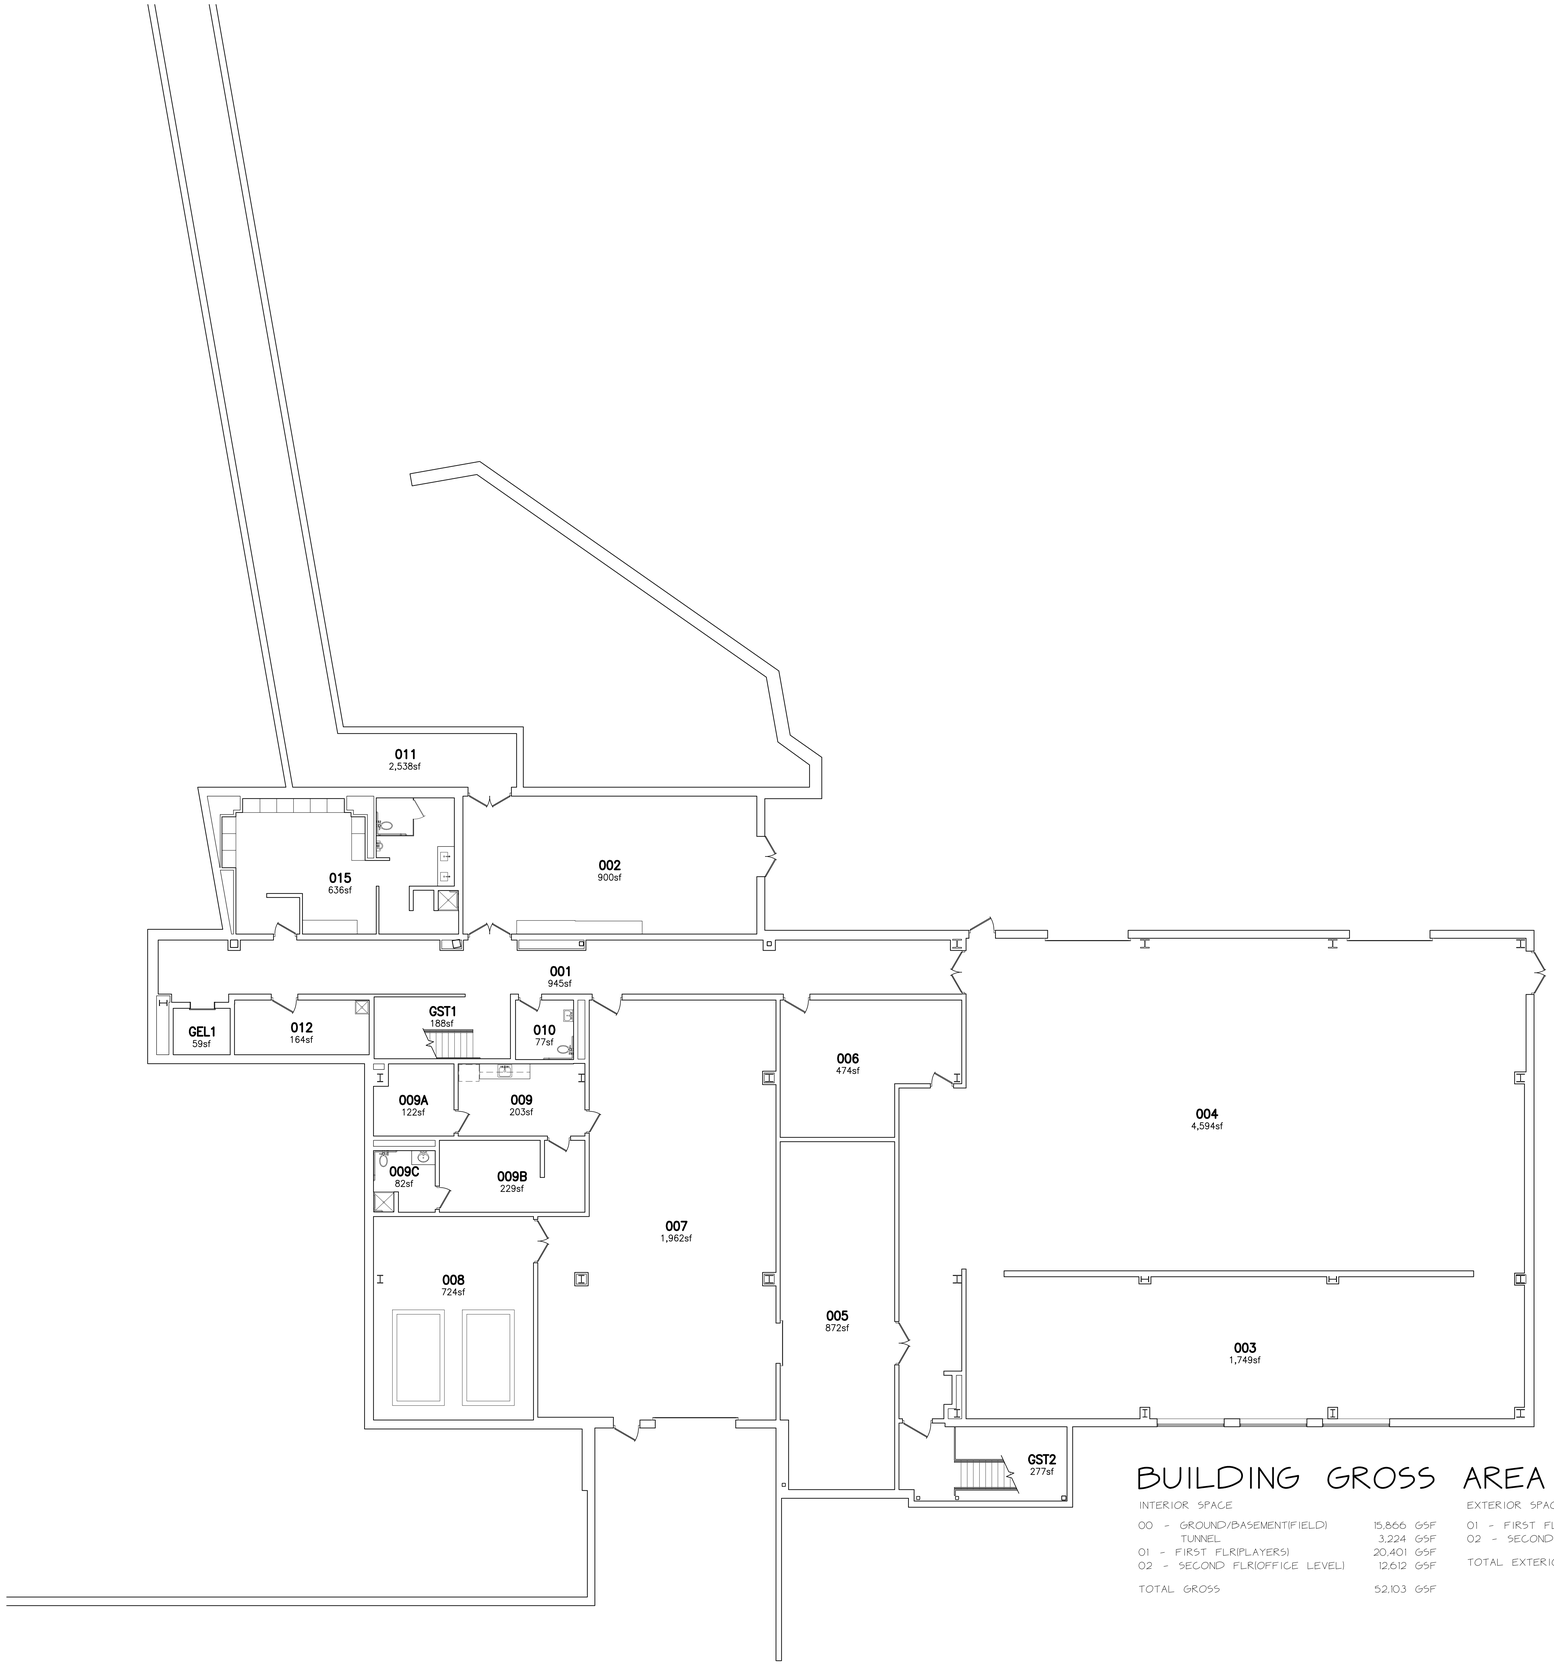

BUILDING GROSS AREA

INTERIOR SPACE		EXTERIOR SPACE	
00 - GROUND/BASEMENT(FIELD)	15,866 GSF	01 - FIRST FLR(PLAYERS)	5,284 GSF
TUNNEL	3,224 GSF	02 - SECOND FLR(OFFICE LEVEL)	3,089 GSF
01 - FIRST FLR(PLAYERS)	20,401 GSF		
02 - SECOND FLR(OFFICE LEVEL)	12,612 GSF	TOTAL EXTERIOR	8,373 GSF
TOTAL GROSS	52,103 GSF		

NOTE:

FOR FLR PLAN THAT IS READABLE & PRINTABLE ON 8.5X11IN SHT OF PAPER, CLICK ON THE PDF BOOKMARK & CLICK ON F0486-SMPLN(SI GROUND-BASEMENT FLR) 06/16/2022.PDF

GROUND/BASEMENT FLOOR PLAN

SCALE: 1/8" = 1'-0"

LAST UPDATE: 06/16/2022 -- T.R.H

REVISIONS	
NO.	DATE

F0486-4

T.R.H.CAD 06/15/2022

PLANNING & DESIGN APPROVAL

FACILITIES MANAGEMENT APPROVAL

DEPARTMENTAL APPROVAL


MASTER SPACE DWG'S -- FLR PLAN

J.B. & JOHNELLE HUNT FAMILY BASEBALL DEVELOPMENT CENTER

UNIVERSITY OF ARKANSAS
FACILITIES MANAGEMENT
PLANNING & DESIGN

SP1

•\ACADDWGS\F0486 J.B. JOHNELLE HUNT FAMILY BASEBALL DEVELOPMENT CENTER\SPACE DWGS\SPF0486-FG.DWG

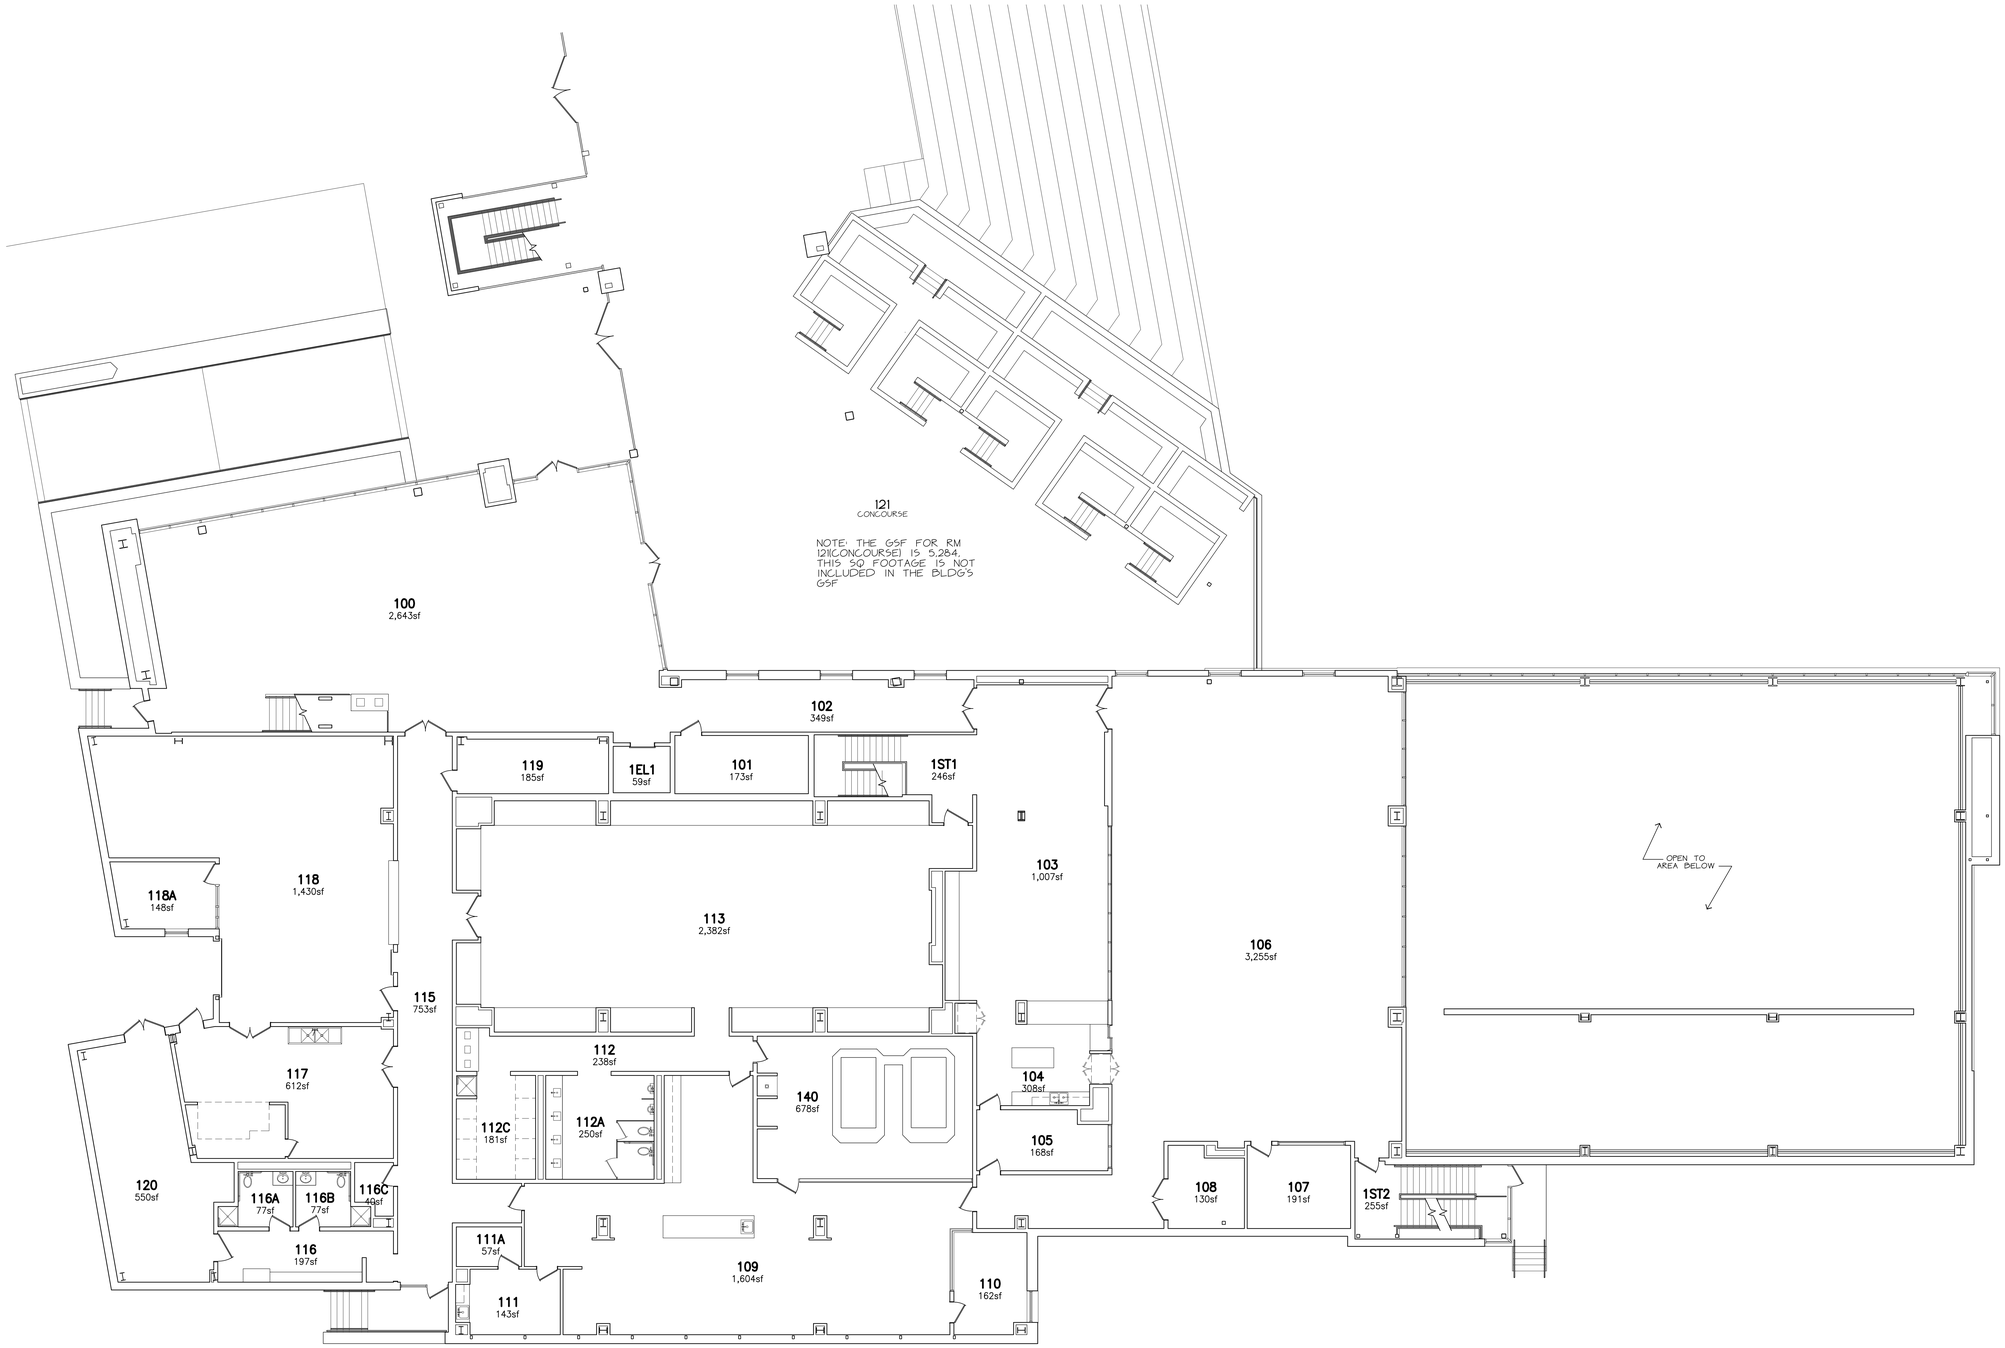

FIRST FLOOR PLAN

SCALE: 1/8" = 1'-0"

NOTE:

FOR FLR PLAN THAT IS READABLE + PRINTABLE ON 8.5X11IN SHT OF PAPER, CLICK ON THE PDF BOOKMARK + CLICK ON F0486-SMPLNS(FIRST FLR)REV 06/16/2022.PDF. FOR GSF INFO SEE BUILDING GROSS AREA INFO ON SHT SP1

LAST UPDATE: 06/16/2022 -- T.R.H

REVISIONS	
NO.	DATE

F0486-4
FILE NO.

T.R.H.CAD 06/15/2022
DRAWN BY: DATE

PLANNING & DESIGN APPROVAL
DATE

FACILITIES MANAGEMENT APPROVAL
DATE

DEPARTMENTAL APPROVAL
DATE


MASTER SPACE DWG'S -- FLR PLAN

J.B. + JOHNELLE HUNT FAMILY BASEBALL DEVELOPMENT CENTER

UNIVERSITY OF ARKANSAS
FACILITIES MANAGEMENT PLANNING & DESIGN

SP2

•\ACADDWGS\F0486 J.B. JOHNELLE HUNT FAMILY BASEBALL DEVELOPMENT CENTER\SPACE DWG'S\SPF0486-FLDWG

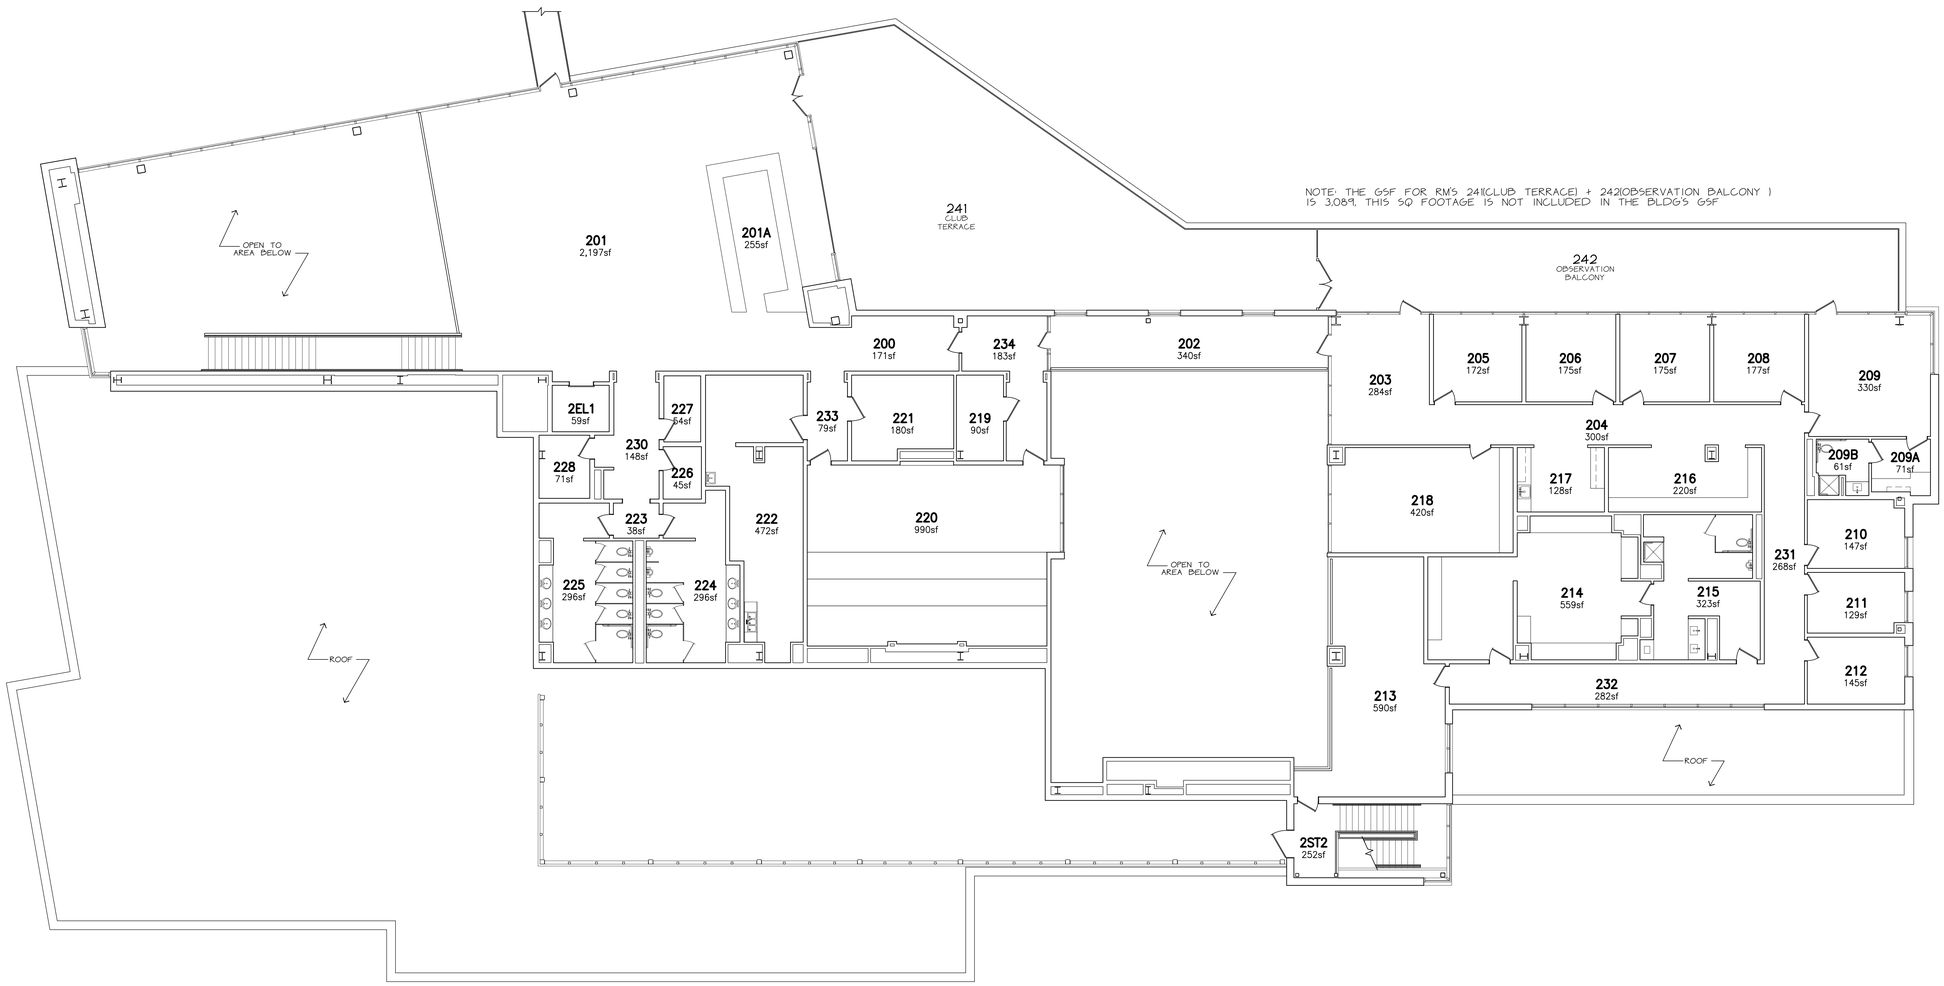

SECOND FLOOR PLAN

SCALE: 1/8" = 1'-0"

NOTE:

FOR FLR PLAN THAT IS READABLE + PRINTABLE ON 8.5X11IN SHT OF PAPER, CLICK ON THE PDF BOOKMARK + CLICK ON F0486-SMPLN(SECOND FLR) 06/08/2022.PDF. FOR GSF INFO SEE BUILDING GROSS AREA INFO ON SHT SP1

LAST UPDATE: 06/16/2022 -- T.R.H

REVISIONS	
NO.	DATE

F0486-4

T.R.H.CAD 06/15/2022

PLANNING & DESIGN APPROVAL

DATE

FACILITIES MANAGEMENT APPROVAL

DATE

DEPARTMENTAL APPROVAL

DATE


MASTER SPACE DWG'S -- FLR PLAN

J.B. + JOHNELLE HUNT FAMILY BASEBALL DEVELOPMENT CENTER

UNIVERSITY OF ARKANSAS
FACILITIES MANAGEMENT PLANNING & DESIGN

SP3


•\ACADDWGS\F0486 J.B. JOHNELLE HUNT FAMILY BASEBALL DEVELOPMENT CENTER\SPACE DWG'S\SPF0486-F2.DWG

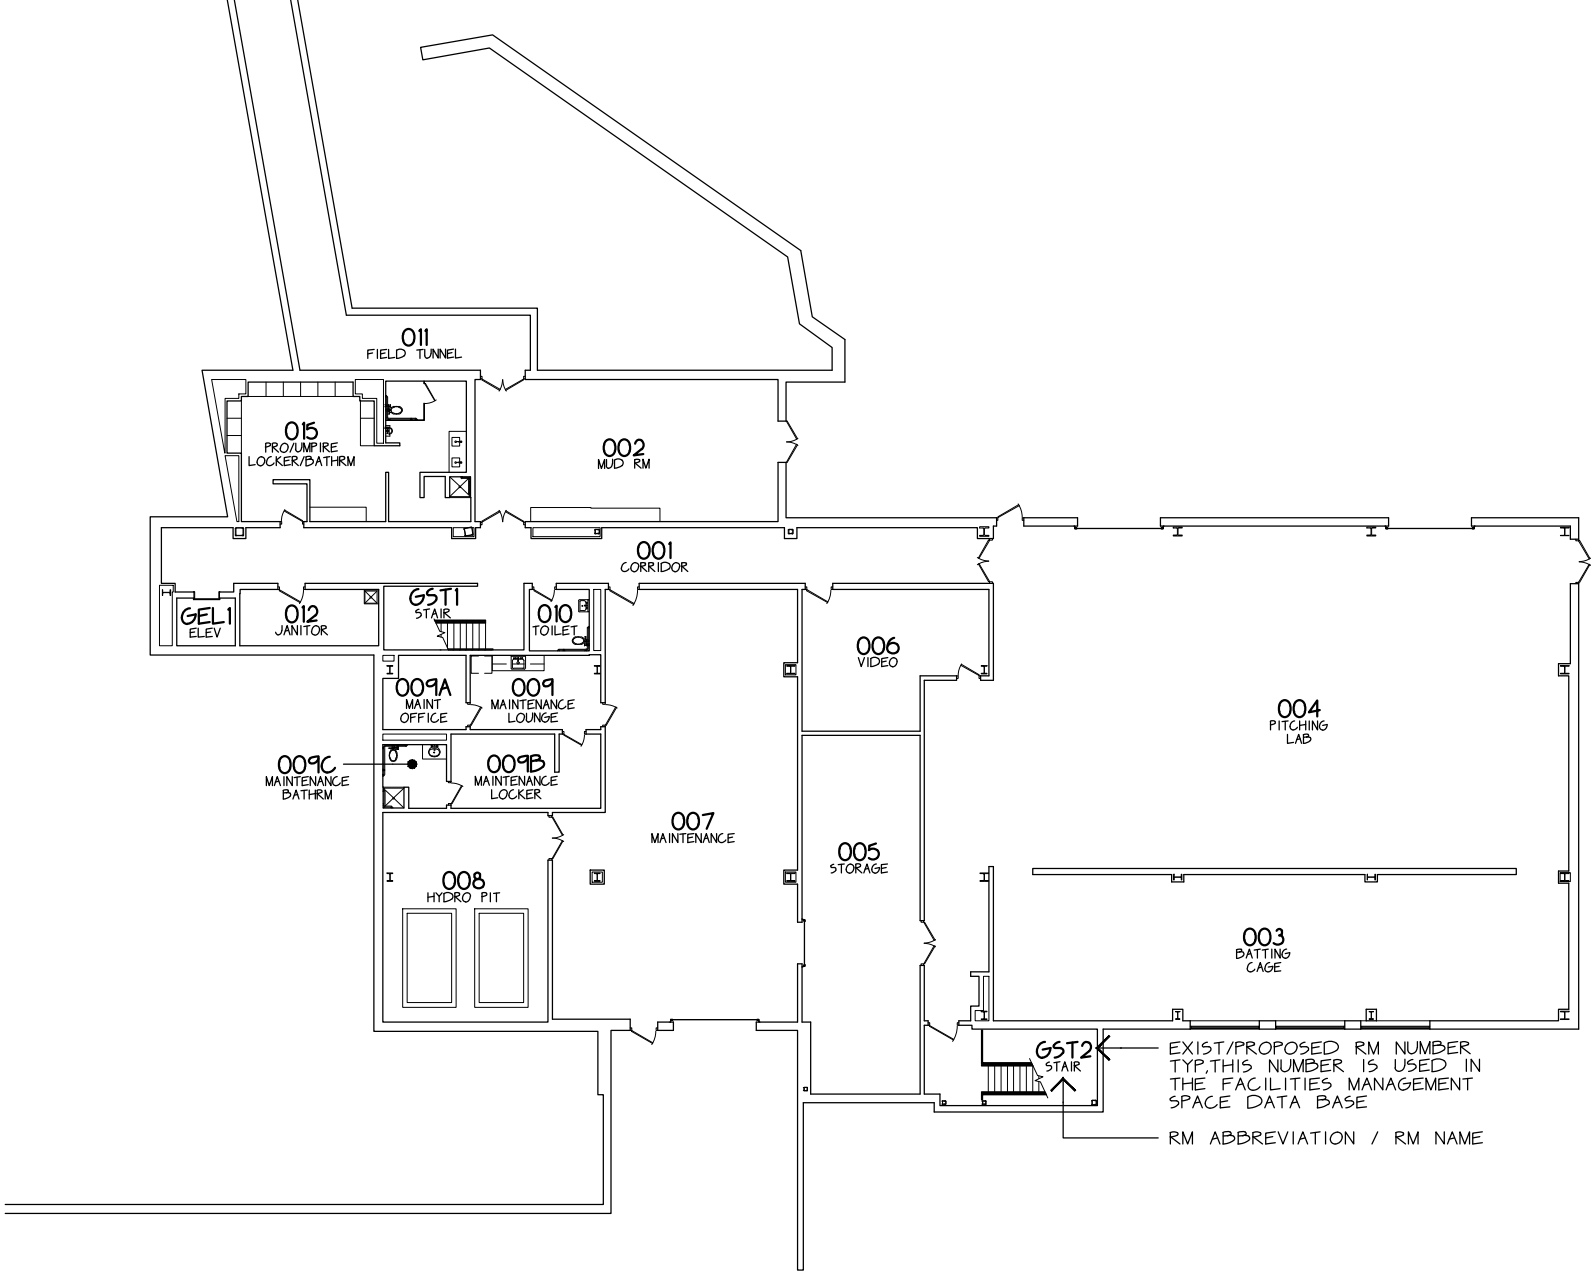

J.B. + JOHNELLE HUNT FAMILY BASEBALL DEVELOPMENT CENTER GROUND/BASEMENT FLR

NORTH


DWG LOCATION -- *:\ACADDWGS\F0486 J.B. JOHNELLE HUNT FAMILY BASEBALL DEVELOPMENT CENTER\CURRENT FLR PLANS\F0486 - SMPLNS.DWG
LAST UPDATE -- 06/08/2022

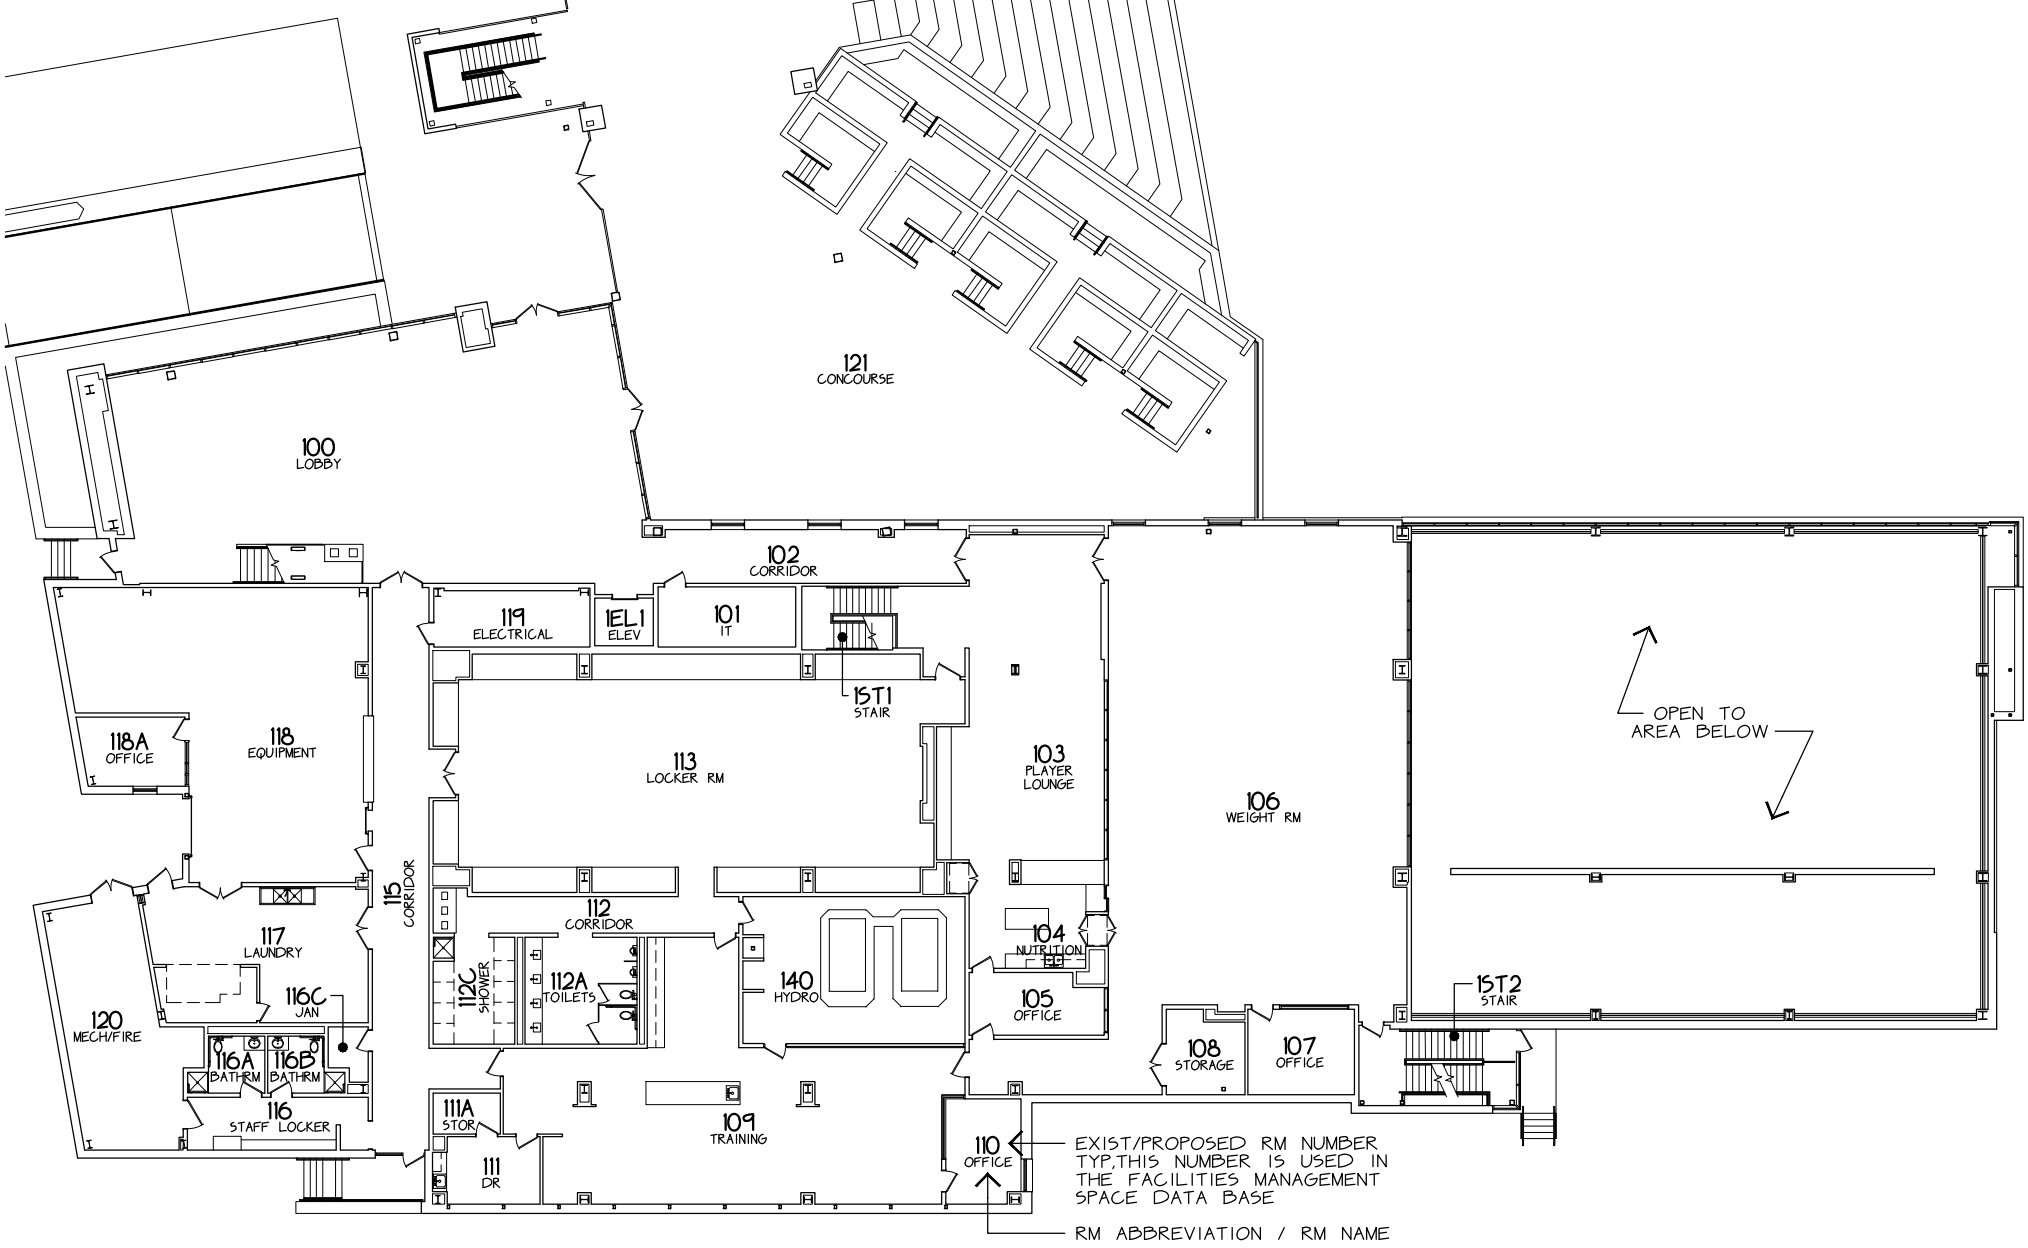

J.B. + JOHNELLE HUNT FAMILY BASEBALL DEVELOPMENT CENTER FIRST FLR

NORTH

DWG LOCATION -- *:\ACADDWGS\F0486 J.B. JOHNELLE HUNT FAMILY BASEBALL DEVELOPMENT CENTER\CURRENT FLR PLANS\F0486 - SMPLNS.DWG
LAST UPDATE -- 06/16/2022

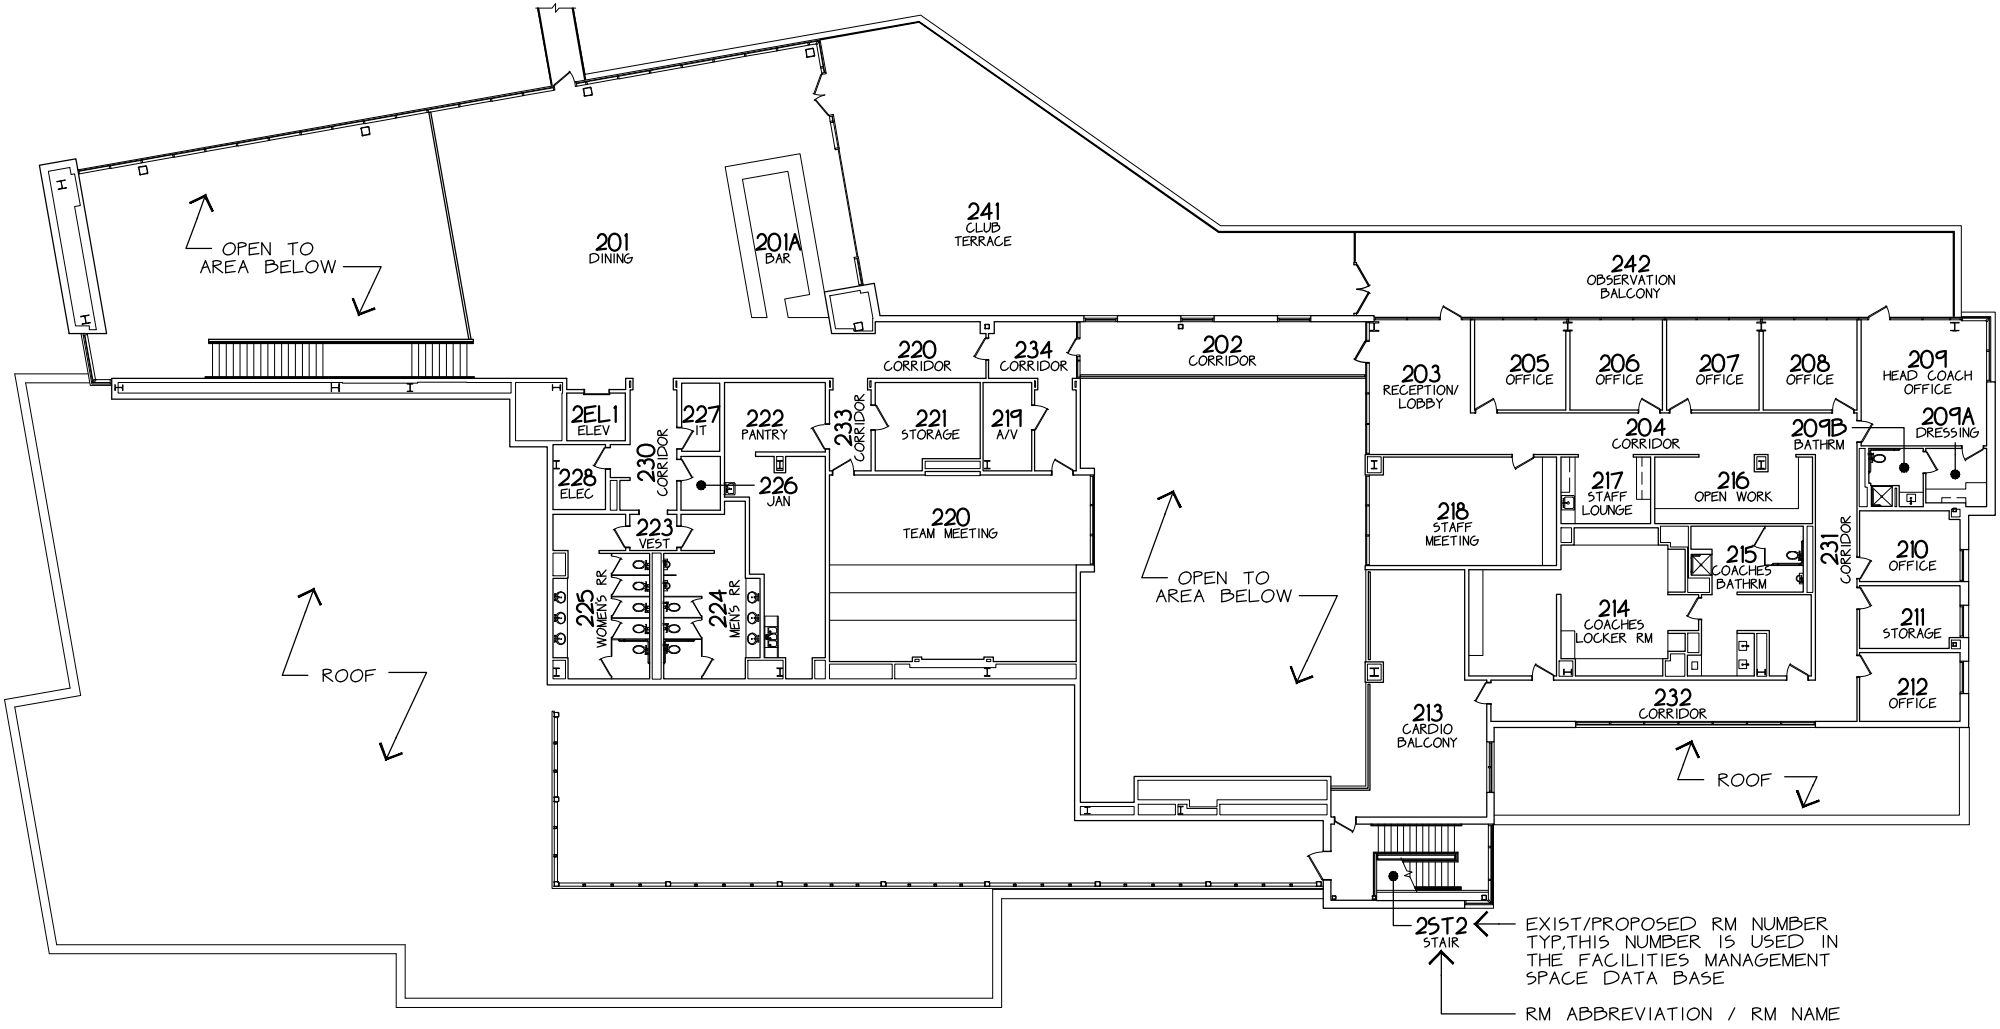

J.B. + JOHNELLE HUNT FAMILY BASEBALL DEVELOPMENT CENTER SECOND FLR

NORTH

DWG LOCATION -- *:\ACADDWGS\F0486 J.B. JOHNELLE HUNT FAMILY BASEBALL DEVELOPMENT CENTER\CURRENT FLR PLANS\F0486 - SMPLNS.DWG
LAST UPDATE -- 06/08/2022